Texas Department of Transportation

(C) 2020 BY TEXAS DEPARTMENT OF TRANSPORTATION
ALL RIGHTS RESERVED

DALLAS DISTRICT
CONCEPTUAL SCHEMATIC
MOHAMED K. BUR, P.E., DISTRICT ENGINEER
KAUFMAN COUNTY
FM 741
PROJECT LIMITS FROM US 175
TO FM 548
CSJ# 1092-01-021
FM 741 FUNCTIONAL CLASS: URBAN ARTERIAL
DESIGN SPEED: 45 MPH FM 741
30 MPH CROSS STREETS
PROJECT LENGTH: 7.717 MILES
WIDEN 2 LANE ROADWAY TO 4 LANE DIVIDED




LOCATION MAP

30% SCHEMATIC

THESE DOCUMENTS ARE FOR DESIGN REVIEW ONLY AND NOT INTENDED FOR CONSTRUCTION, BIDDING OR PERMIT PURPOSES. THEY WERE PREPARED BY OR UNDER THE SUPERVISION OF:

NAME — DATE
REGISTERED PROFESSIONAL ENGINEER — STATE OF TEXAS

SEPTEMBER 2020
SCALES: 1"=100'
ROLL 4 OF 7

SHEET INDEX


ROLL 1: PLAN AND PROFILE - BEGIN PROJECT TO NORTH OF VENNER CIRCLE
ROLL 2: PLAN AND PROFILE - NORTH OF VENNER CIRCLE TO NORTH OF FM 2757
ROLL 3: PLAN AND PROFILE - NORTH OF FM 2757 TO NORTH OF COUNTY WOODS ROAD
ROLL 4: PLAN AND PROFILE - NORTH OF COUNTY WOODS ROAD TO NORTH OF SUNNYBROOK DRIVE
ROLL 5: PLAN AND PROFILE - NORTH OF SUNNYBROOK DRIVE TO NORTH OF LORNA STREET
ROLL 6: PLAN AND PROFILE - NORTH OF LORNA STREET TO NORTH OF GOLDEN MEADOW LANE
ROLL 7: PLAN AND PROFILE - NORTH OF GOLDEN MEADOW LANE TO SOUTH OF FM 548


Lockwood, Andrews & Newnam, Inc.
A CH2M HILL COMPANY
TBPE F-2165 REGISTRATION NO.2019

0 50 100 200
HORIZONTAL
GRAPHIC SCALES IN FEET
































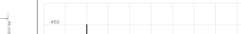



LEGEND


- DIRECTION OF TRAFFIC
- EXISTING ROW
- EXISTING ROW WITH STRIPED PAVEMENT TO REMOVE
- PROPOSED ROW
- PROPOSED MAIN LANE PAVEMENT
- PROPOSED BRIDGE
- PROPOSED SIDE STREET PAVEMENT
- PROPOSED SIDEWALK
- PROPOSED MEDIAN
- PROPOSED DRIVEWAY
- EXISTING ASPHALT
- 100 YEAR FLOODPLAIN LIMITS
- CITY LIMIT LINE


NOTES:

1. THE CROSS SLOPES ON BIKE ROUTE AND ALL PUBLIC SIDEWALKS SHALL COMPLY WITH TDLR.
2. ADDITIONAL INFORMATION SHOWN ON THE SCHEMATIC IS FOR ILLUSTRATIVE PURPOSES ONLY AND NOT FOR CONSTRUCTION.
3. ALL PROPOSED CURB AND CURB/GUTTER SHALL BE MONOLITHIC CONCRETE AND MATCH EXISTING.
4. ALL PROPOSED CURB AND TYPE II SHALL BE MONOLITHIC CONCRETE AND MATCH EXISTING.
5. ALL PROPOSED CURB AND TYPE II UNLESS STATED OTHERWISE.
6. ALL PROPOSED CURB AND CURB/GUTTER SHALL BE MONOLITHIC CONCRETE AND MATCH EXISTING.
7. ALL PROPOSED CURB AND CURB/GUTTER SHALL BE MONOLITHIC CONCRETE AND MATCH EXISTING.
8. TRAFFIC PROJECTIONS ARE SUBJECTED TO PROVIDING ADDITIONAL LANES AT INTERSECTIONS.
9. CONSTRUCTION PHASING TO BE DETERMINED DURING THE PS&E DEVELOPMENT PHASE IN COORDINATION WITH THE CITY OF FORNEY AND KAUFMAN COUNTY.
10. ALL PROPOSED CURB AND CURB/GUTTER SHALL BE MONOLITHIC CONCRETE AND MATCH EXISTING.

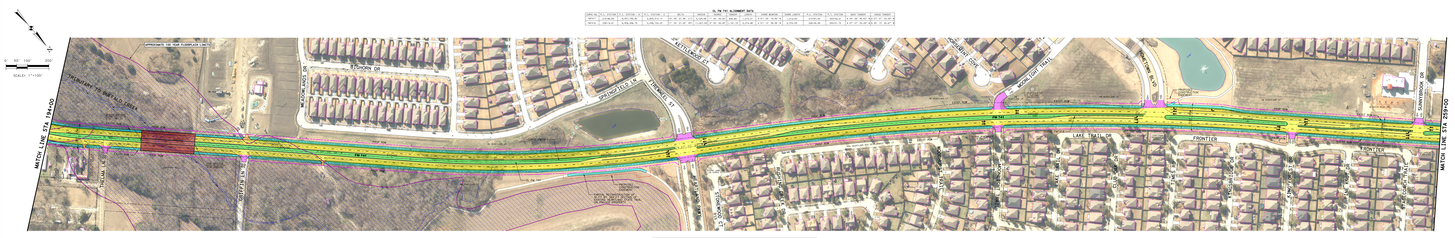


FINAL LOCATIONS OF MEDIAN OPENINGS WILL BE DETERMINED IN THE PS&E DEVELOPMENT PHASE IN COORDINATION WITH THE CITY OF FORNEY AND KAUFMAN COUNTY

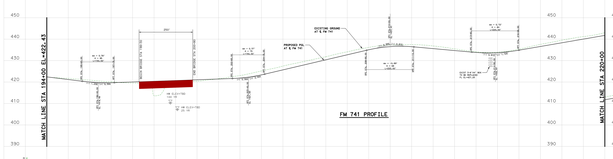

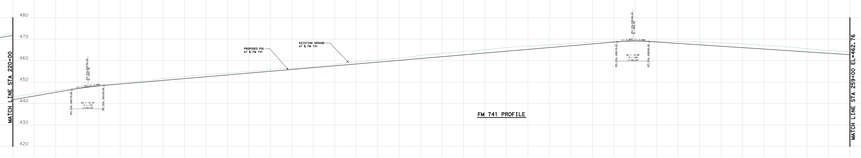





Texas Department of Transportation

(C) 2020 BY TEXAS DEPARTMENT OF TRANSPORTATION
ALL RIGHTS RESERVED

DALLAS DISTRICT
CONCEPTUAL SCHEMATIC
MOHAMED K. BUR, P.E., DISTRICT ENGINEER
KAUFMAN COUNTY
FM 741
PROJECT LIMITS FROM US 175
TO FM 548
CSJ# 1092-01-021
FM 741 FUNCTIONAL CLASS: URBAN ARTERIAL
DESIGN SPEED: 45 MPH FM 741
30 MPH CROSS STREETS
PROJECT LENGTH: 7.717 MILES
WIDEN 2 LANE ROADWAY TO 4 LANE DIVIDED

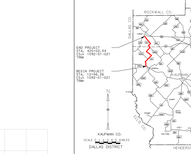

LOCATION MAP

30% SCHEMATIC

THESE DOCUMENTS ARE FOR DESIGN REVIEW ONLY AND NOT INTENDED FOR CONSTRUCTION, BIDDING OR PERMIT PURPOSES. THEY WERE PREPARED BY OR UNDER THE SUPERVISION OF:

NAME — DATE
REGISTERED PROFESSIONAL ENGINEER — STATE OF TEXAS

SEPTEMBER 2020
SCALES: 1"=100'
ROLL 4 OF 7

SHEET INDEX

ROLL 1: PLAN AND PROFILE - BEGIN PROJECT TO NORTH OF VENNER CIRCLE
ROLL 2: PLAN AND PROFILE - NORTH OF VENNER CIRCLE TO NORTH OF FM 2757
ROLL 3: PLAN AND PROFILE - NORTH OF FM 2757 TO NORTH OF COUNTY WOODS ROAD
ROLL 4: PLAN AND PROFILE - NORTH OF COUNTY WOODS ROAD TO NORTH OF SUNNYBROOK DRIVE
ROLL 5: PLAN AND PROFILE - NORTH OF SUNNYBROOK DRIVE TO NORTH OF LORNA STREET
ROLL 6: PLAN AND PROFILE - NORTH OF LORNA STREET TO NORTH OF GOLDEN MEADOW LANE
ROLL 7: PLAN AND PROFILE - NORTH OF GOLDEN MEADOW LANE TO SOUTH OF FM 548

Lockwood, Andrews & Newnam, Inc.
A CH2M HILL COMPANY
TBPE F-2165 REGISTRATION NO.2019

0 50 100 200
HORIZONTAL
GRAPHIC SCALES IN FEET