©2007 Texas Department of Transportation

DALLAS DISTRICT
Design Schematic
William L. Hale, P.E.
District Engineer

I.H. 35
From: US 380
To: FM 3002

CSJ: 0195-03-061
0195-02-054

Cooke & Denton County
Functional Class: Interstate
Project Length: 14.4 Miles
Design Speed: Mainlanes 70 mph
Ramps 50 mph
Turnaround Ramps 20 mph
Frontage Rds 45 mph
Cross Streets 35 mph

Scale: Horizontal: 200
Vertical: 20

© 2007 BY TEXAS DEPARTMENT OF TRANSPORTATION. ALL RIGHTS RESERVED

July 2007
Roll 3 of 15

SCHEMATIC PREPARED BY:
THIS SCHEMATIC IS NOT FOR CONSTRUCTION, BIDDING OR PERMIT PURPOSES UNLESS OTHERWISE NOTED.
Signature Date
Typed or Printed Name
Title
Firm Name

HDR Engineering, Inc.
17111 Preston Road, Suite 200
Dallas, Texas 75248-1232

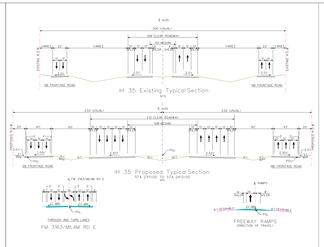

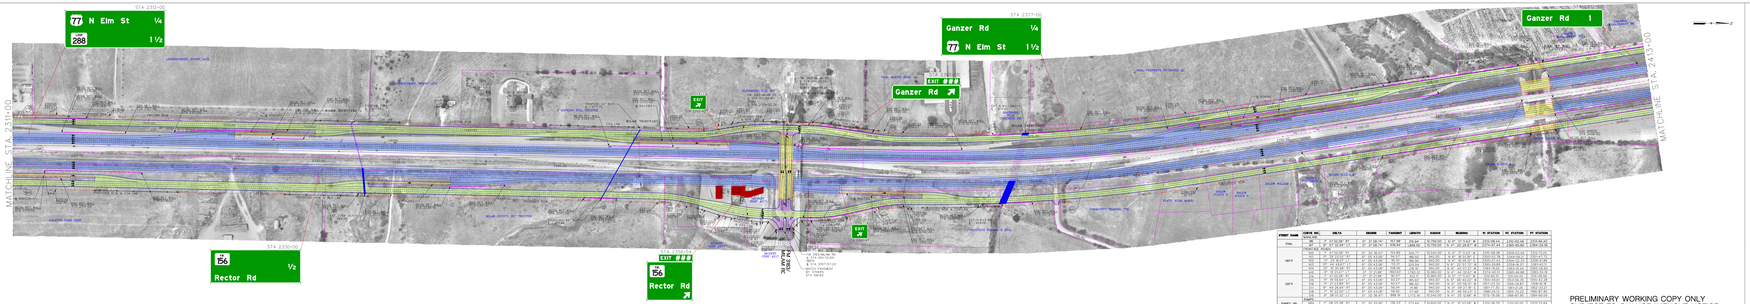
STA 2312+00
77 N Elm St 1/4
288 1 1/2
STA 2330+00
156 1/2
Rector Rd
EXIT ###
156 Rector Rd
EXIT ###
Ganzer Rd
STA 2377+00
Ganzer Rd 1/4
77 N Elm St 1 1/2
Ganzer Rd 1
MATCHLINE STA 2310+00
MATCHLINE STA 2410+00
MATCHLINE STA 2330+00
MATCHLINE STA 2377+00
EXIT
EXIT
EXIT