©2007 Texas Department of Transportation

DALLAS DISTRICT
Design Schematic
William L. Hale, P.E.
District Engineer

I.H. 35
From: US 380
To: FM 3002

CSJ: 0195-03-061
0195-02-054

Cooke & Denton County
Functional Class: Interstate
Project Length: 14.4 Miles
Design Speed: Mainlanes 70 mph
Ramps 50 mph
Turnaround Ramps 20 mph
Frontage Rds 45 mph
Cross Streets 35 mph

Scale: Horizontal: 1:200
Vertical: 1:20

© 2007 BY TEXAS DEPARTMENT OF TRANSPORTATION. ALL RIGHTS RESERVED

July 2007
Roll 7 of 15

SCHEMATIC PREPARED BY:
THIS SCHEMATIC IS NOT FOR CONSTRUCTION, BIDDING OR CONSTRUCTION PURPOSES UNLESS THE Stamp Signature of a TEXAS PE Stamp

LEGEND
LEGEND

HDR Engineering, Inc.
17111 Preston Road, Suite 200
Dallas, Texas 75248-1232

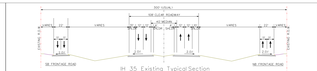

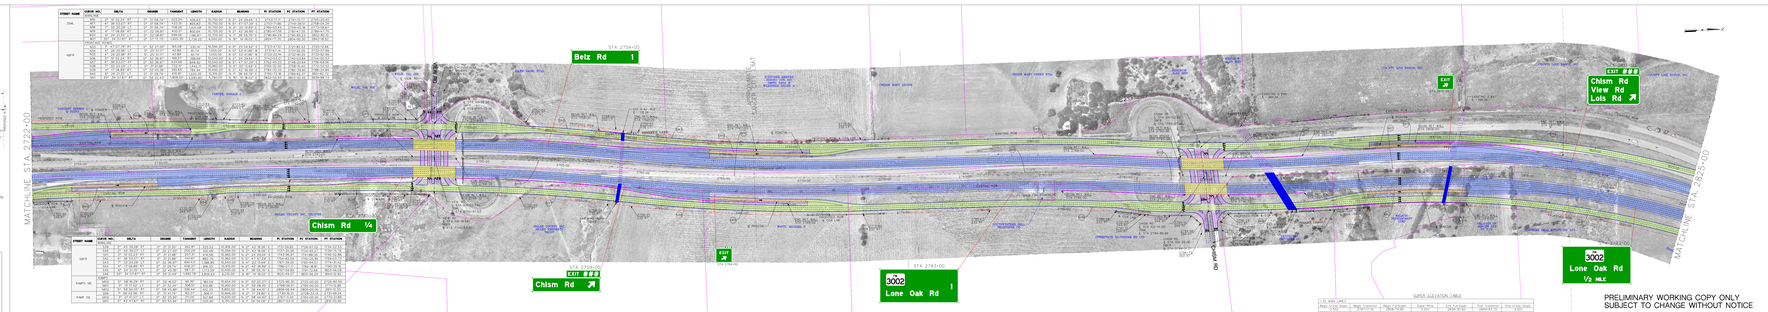

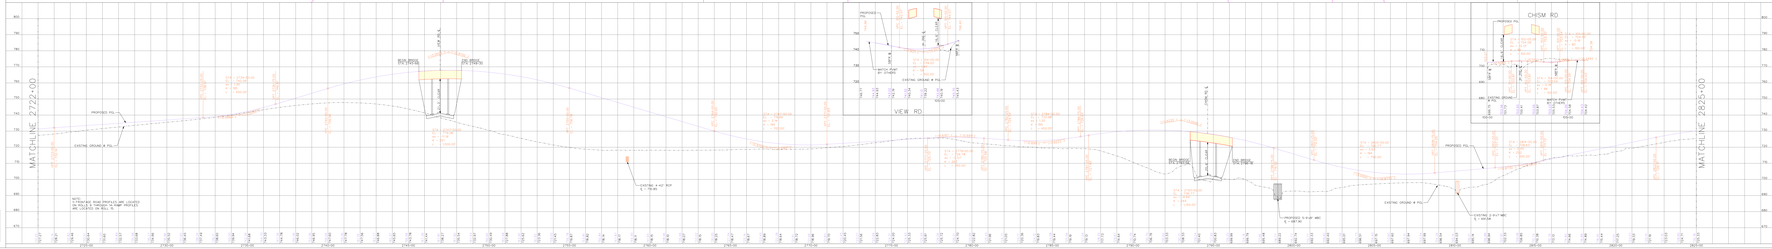

©2007 Texas Department of Transportation

DALLAS DISTRICT
Design Schematic
William L. Hale, P.E.
District Engineer

I.H. 35
From: US 380
To: FM 3002

CSJ: 0195-03-061
0195-02-054

Cooke & Denton County
Functional Class: Interstate
Project Length: 14.4 Miles
Design Speed: Mainlanes 70 mph
Ramps 50 mph
Turnaround Ramps 20 mph
Frontage Rds 45 mph
Cross Streets 35 mph

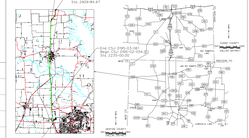

Scale: Horizontal: 1:200
Vertical: 1:20

© 2007 BY TEXAS DEPARTMENT OF TRANSPORTATION. ALL RIGHTS RESERVED

July 2007
Roll 7 of 15

NOT INTENDED FOR CONSTRUCTION, BIDDING OR PERMIT PURPOSES.

HDR Engineering, Inc.
17111 Preston Road, Suite 200
Dallas, Texas 75248-1232