©2007

Texas Department of Transportation

DALLAS DISTRICT

Design Schematic

William L. Hale, P.E.
District Engineer

I.H. 35

From: US 380
To: FM 3002

CSJ: 0195-03-061
0195-02-054

Cooke & Denton County
Functional Class: Interstate
Project Length: 14.4 Miles
Design Speed: Mainlanes 70 mph
Ramps 50 mph
Turnaround Ramps 20 mph
Frontage Rds 45 mph
Cross Streets 35 mph

Scale: Horizontal: 1:200
Vertical: 1:20

© 2007 BY TEXAS DEPARTMENT OF TRANSPORTATION. ALL RIGHTS RESERVED

July 2007
Roll 13 of 15

SCHEMATIC PREPARED BY:
FOR INTERNAL REVIEW ONLY
NOT FOR CONTRACTING, BIDDING
OR PERMIT PURPOSES.
Prepared by: JC Jones, PE
Checked by: Y. Lin, PE
TEMPLATE: TEST TEXAS
DATE: 07-26-07
SHEET: 01-01-07
FILENAME:

HDR Engineering, Inc.
17111 Preston Road, Suite 200
Dallas, Texas 75248-1232

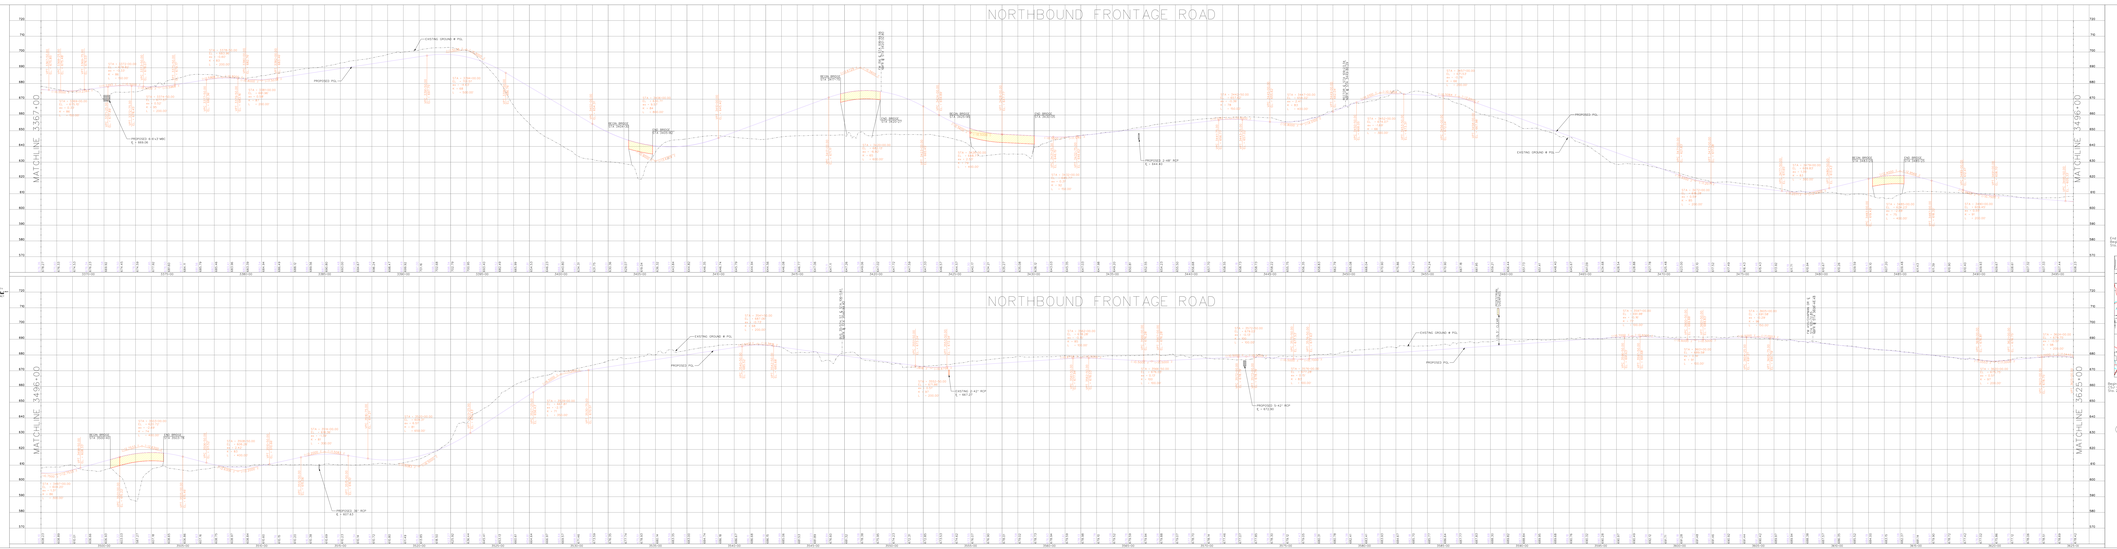

©2007

Texas Department of Transportation

DALLAS DISTRICT

Design Schematic

William L. Hale, P.E.
District Engineer

I.H. 35

From: US 380
To: FM 3002

CSJ: 0195-03-061
0195-02-054

Cooke & Denton County
Functional Class: Interstate
Project Length: 14.4 Miles
Design Speed: Mainlanes 70 mph
Ramps 50 mph
Turnaround Ramps 20 mph
Frontage Rds 45 mph
Cross Streets 35 mph

Scale: Horizontal: 1:200
Vertical: 1:20

© 2007 BY TEXAS DEPARTMENT OF TRANSPORTATION. ALL RIGHTS RESERVED

July 2007
Roll 13 of 15

NOT INTENDED FOR CONSTRUCTION, BIDDING OR PERMIT PURPOSES.

HDR Engineering, Inc.
17111 Preston Road, Suite 200
Dallas, Texas 75248-1232