©2007 Texas Department of Transportation

DALLAS DISTRICT

Design Schematic

William L. Hale, P.E.
District Engineer

I.H. 35
From: US 380
To: FM 3002

CSJ: 0195-03-061
0195-02-054

Cooke & Denton County
Functional Class: Interstate
Project Length: 14.4 Miles
Design Speed: Mainlanes 70 mph
Ramps 50 mph
Turnaround Ramps 20 mph
Frontage Rds 45 mph
Cross Streets 35 mph

Scale: Horizontal: 200
Vertical: 20

© 2007 BY TEXAS DEPARTMENT OF TRANSPORTATION. ALL RIGHTS RESERVED

July 2007
Roll 15 of 15

CONTRACTS PREPARED BY:
FOR DISPLAY ON-LINE SCALE
NOT FOR PRINTING WRONG
CONTRACTS PREPARED
PREPARED BY: JOHNNY YIM
DATE: 01-01-07
TEXAS DEPT. OF TRANSPORTATION
TEXAS DEPT. OF TRANSPORTATION
CHECKED BY: 01-01-07
DATE:
TO FORMAT

HDR Engineering, Inc.
17111 Preston Road, Suite 200
Dallas, Texas 75248-1232

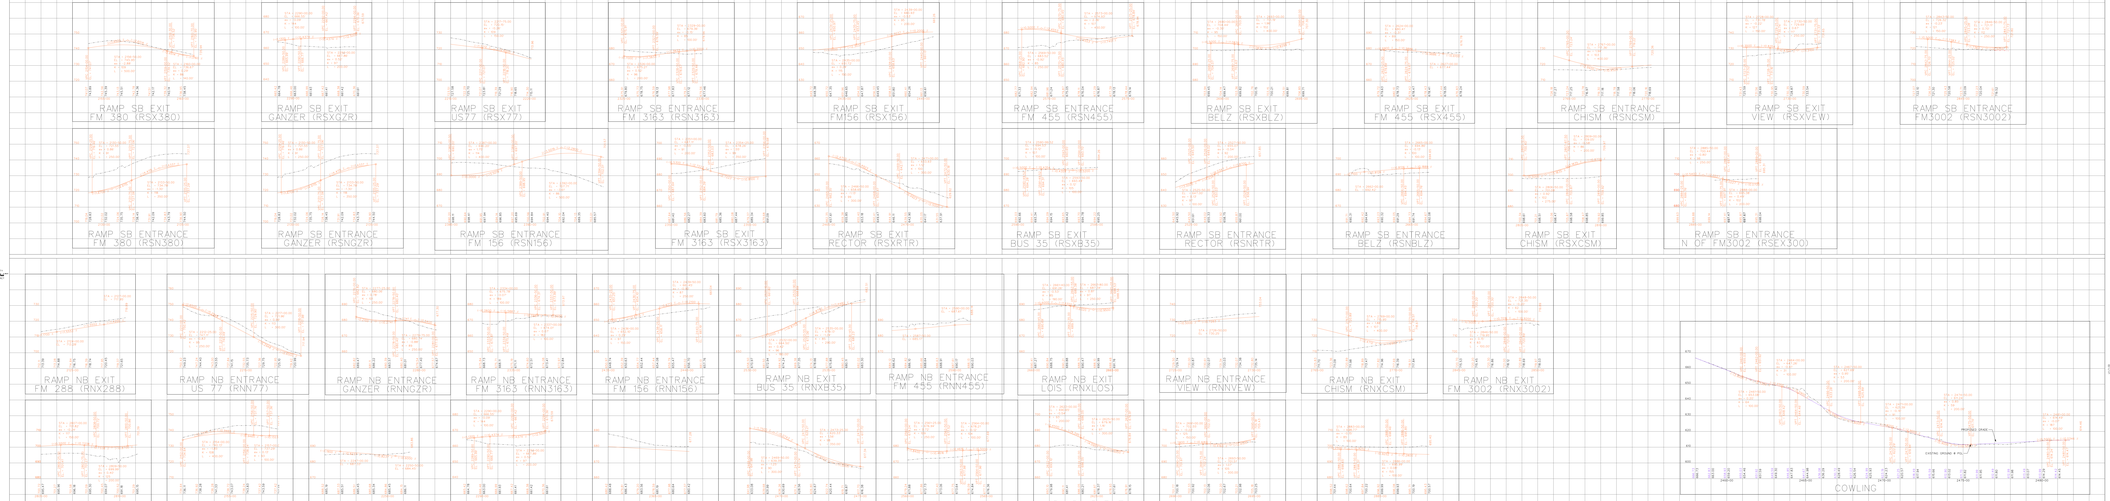

©2007 Texas Department of Transportation

DALLAS DISTRICT

Design Schematic

William L. Hale, P.E.
District Engineer

I.H. 35
From: US 380
To: FM 3002

CSJ: 0195-03-061
0195-02-054

Cooke & Denton County
Functional Class: Interstate
Project Length: 14.4 Miles
Design Speed: Mainlanes 70 mph
Ramps 50 mph
Turnaround Ramps 20 mph
Frontage Rds 45 mph
Cross Streets 35 mph

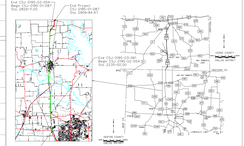

Scale: Horizontal: 200
Vertical: 20

© 2007 BY TEXAS DEPARTMENT OF TRANSPORTATION. ALL RIGHTS RESERVED

July 2007
Roll 15 of 15

NOT INTENDED FOR CONSTRUCTION, BIDDING OR PERMIT PURPOSES.

HDR Engineering, Inc.
17111 Preston Road, Suite 200
Dallas, Texas 75248-1232