Texas Department of Transportation
Design Schematic
DALLAS DISTRICT
William L. Hale, P.E.
District Engineer
DECEMBER 2008

IH 30
ROCKWALL COUNTY
CSJ: 0009-12-073
FROM: 1.408 MI WEST OF FM 549
TO: 0.272 MI WEST OF FM 549
PROJECT LENGTH: 1.136 MILES
FUNCTIONAL CLASS:
IH 30: INTERSTATE
JOHN KING BLVD: PRIMARY ARTERIAL

Design Speeds
- JOHN KING BLVD: 45 mph
- IH 30 Ramps: 50 mph
- IH 30 Mainlanes: 70 mph
- IH 30 Frontage Road: 45 mph
- IH 30 Ramps: 50 mph
- Side Streets: 30 mph

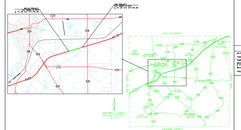

SCALE: HORIZONTAL 1"=100'
VERTICAL 1"=10'

Texas Department of Transportation
DECEMBER 2008
ROLL 1 OF 2

BWR
Right in the Center

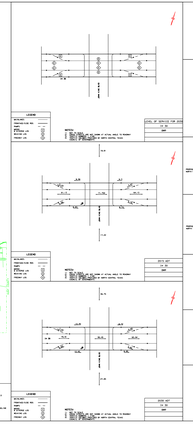

IH 30 MAINLANES - EXISTING TYPICALS
(NO SCALE)

IH 30 MAINLANES - PROPOSED TYPICALS
(NO SCALE)

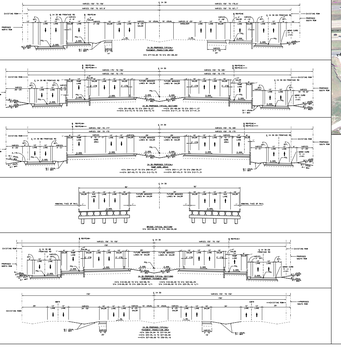

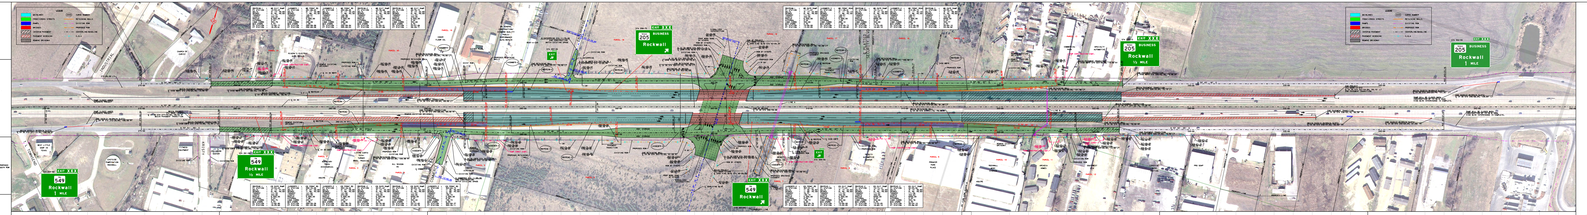

RBYPENE (EB ENTRANCE RAMP)

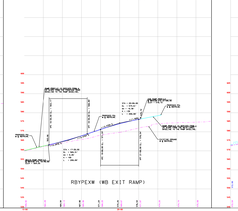

RBYPEXW (WB EXIT RAMP)

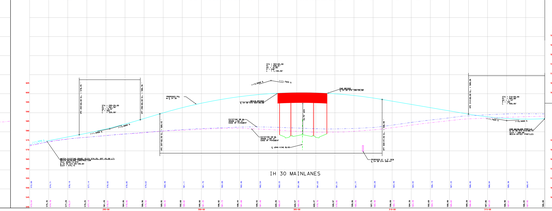

IH 30 MAINLANES

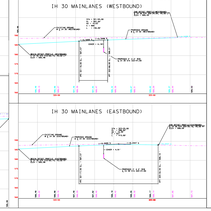

IH 30 MAINLANES (WESTBOUND)

IH 30 MAINLANES (EASTBOUND)

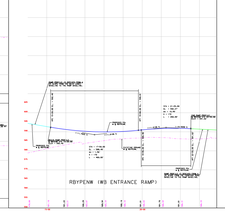

RBYPENW (WB ENTRANCE RAMP)

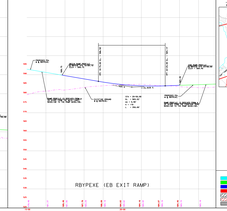

RBYPEXE (EB EXIT RAMP)

Texas Department of Transportation
Design Schematic
DALLAS DISTRICT
William L. Hale, P.E.
District Engineer
DECEMBER 2008

IH 30
ROCKWALL COUNTY
CSJ: 0009-12-073
FROM: 1.408 MI WEST OF FM 549
TO: 0.272 MI WEST OF FM 549
PROJECT LENGTH: 1.136 MILES
FUNCTIONAL CLASS:
IH 30: INTERSTATE
JOHN KING BLVD: PRIMARY ARTERIAL

Design Speeds
- JOHN KING BLVD: 45 mph
- IH 30 Ramps: 50 mph
- IH 30 Mainlanes: 70 mph
- IH 30 Frontage Road: 45 mph
- IH 30 Ramps: 50 mph
- Side Streets: 30 mph

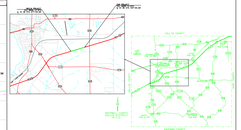

SCALE: HORIZONTAL 1"=100'
VERTICAL 1"=10'
DECEMBER 2008
ROLL 1 OF 2
BWR
Right in the Center