Texas Department of Transportation

Dallas District Design Schematic
William L. Hale, P.E., District Engineer

IH 35E

From FM 2181 S. In Corinth
To: US 380
Denton County
Functional Class: Interstate
Project Length: 10.45 Miles
CSJ's: 0196-01-056
0196-01-074
0195-03-050
0195-03-071
0195-03-075

Design Speed
Mainlanes 70 mph
Managed Lanes 70 mph
Ramps 40 mph
In SIM Connections to IH 35 60 mph
Direct Connecting Ramps POCWMSE & POCNESE 40 mph
U-Turns 20 mph
Frontage Roads 40 mph
Cross Streets 30 mph

Scale:
Horizontal: 1"=200'
Vertical: 1"=20'

November 2010
Roll 3 of 13

HALFF
ASSOCIATES, INC.
TBPE FIRM F-1948
TBPLS FIRM 10064500

© 2010 by Texas Department of Transportation; all rights reserved

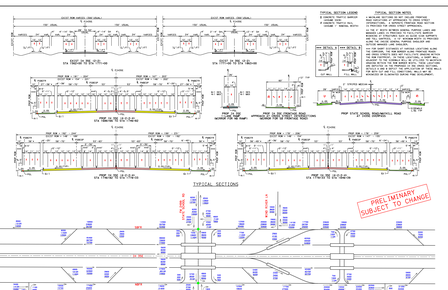

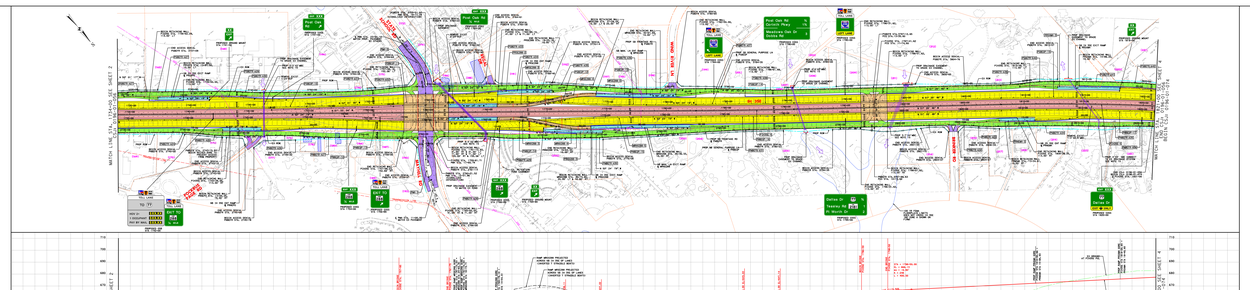

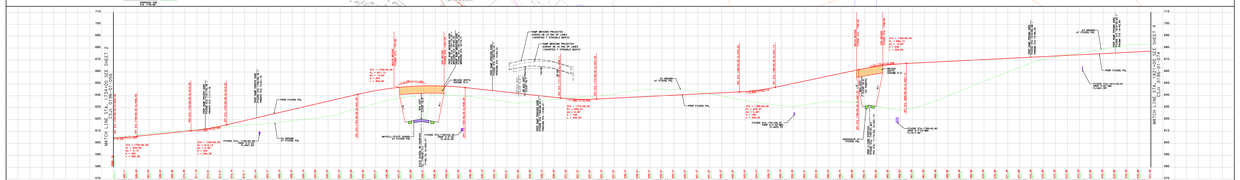

Roll	Sheet Name	Sheet Number
1	TITLE SHEET	1
1	KEY MAP & LEGEND	2
1	TYPICAL SECTIONS	3
1	TYPICAL SECTIONS	4
1	TYPICAL SECTIONS	5
1	TYPICAL SECTIONS	6
1	TYPICAL SECTIONS