Texas Department of Transportation

Dallas District Design Schematic
William L. Hale, P.E., District Engineer

SH 66
Rockwall & Collin County
From: SH 205
To: FM 1777
Project Length: 10.24 Miles
Functional Class:
Urban Principal Arterial

CSJ's: 0009-04-060, etc.

Design Speed:
SH 66 Six-Lane Divided Arterial - 45 mph
SH 66 Four-Lane Divided Arterial - 40 mph
SH 66 Couplet Arterial - 35 mph
FM 1141 & FM 552 - 40 mph
FM 551 - 30 mph

Begin Project
Begin CSJ: 0009-04-060
STA. 12+64

End Project
End CSJ: TO BE DETERMINED
STA. 556+42

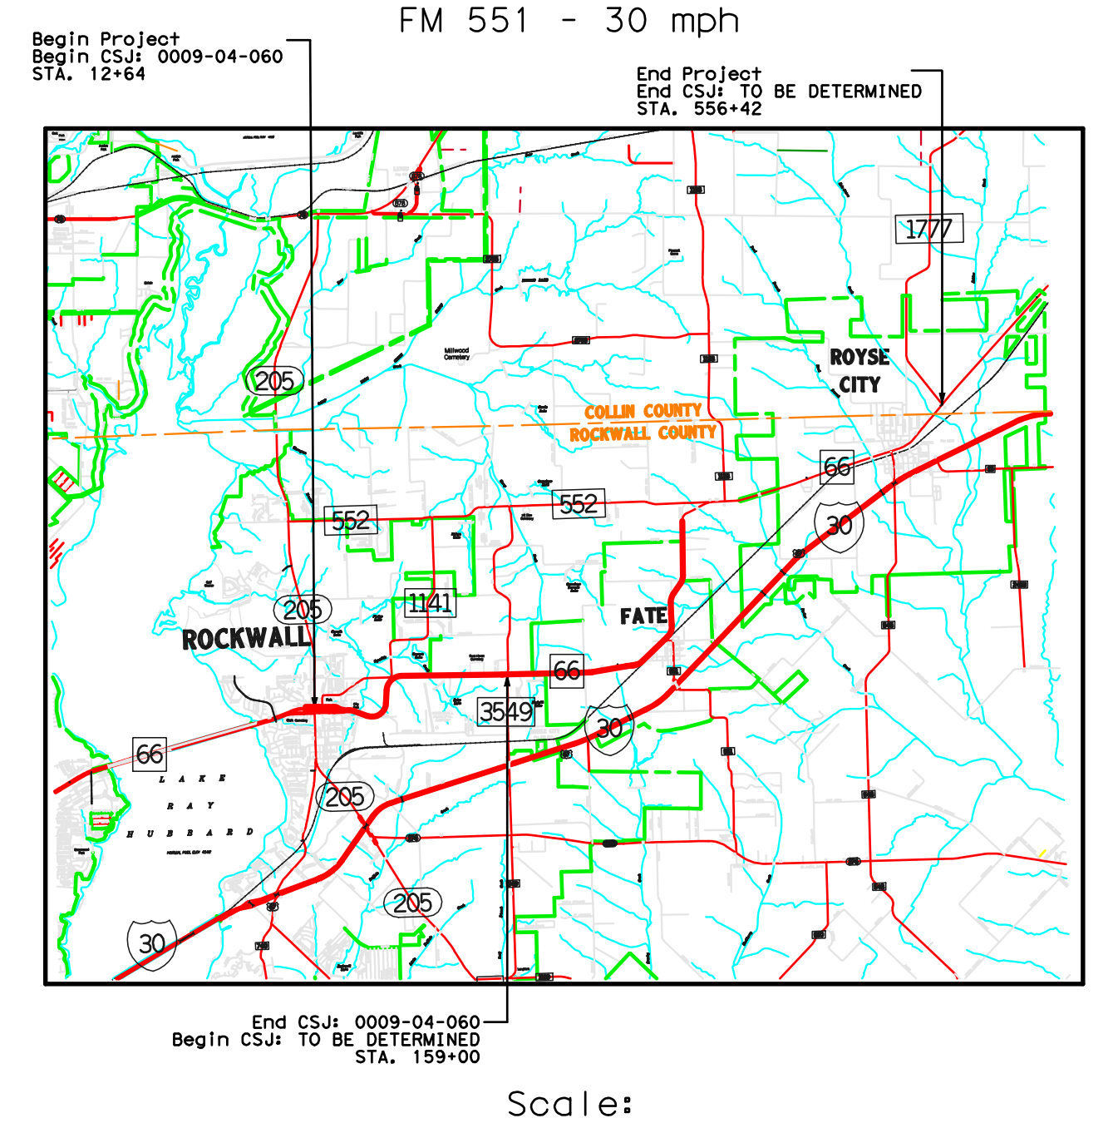
1777
205
ROYSE CITY
COLLIN COUNTY
ROCKWALL COUNTY
66
552
552
30
1141
FATE
ROCKWALL
205
66
3549
30
66
LAKE RAY HUBBARD
205
205
30

End CSJ: 0009-04-060
Begin CSJ: TO BE DETERMINED
STA. 159+00

Roll 5 of 5

Scale:
Horizontal 1"=200'
Vertical 1"=20'

JANUARY 2013
Roll 5 of 5

SCHEMATIC PREPARED BY:
HUITT-ZOLLARS, INC.
REGISTRATION NUMBER F-761
FOR INTERIM REVIEW ONLY
NOT FOR PERMITTING, BIDDING
OR CONSTRUCTION.
Prepared by or under the
Direct Supervision of:

DAVID NUFER	68818
NAME	P.E. NUMBER
NAME	P.E. NUMBER
NAME	P.E. NUMBER

01-25-2013
DATE

HUITT-ZOLLARS
Huitt-Zollars, Inc. Dallas
1717 McKinney Avenue, Suite 1400
Dallas, Texas 75202-1236
(214) 871-3311

© 2012 by Texas Department of Transportation all rights reserved

LEGEND

- EXISTING PROPERTY LINE
- EXISTING RIGHT-OF-WAY
- PROPOSED RIGHT-OF-WAY
- EXISTING EASEMENT
- PROPOSED DRAINAGE EASEMENT
- PROPOSED POTENTIAL DISPLACEMENTS
- EXISTING SH 66 CENTERLINE ALIGNMENT
- PROPOSED CENTERLINE/BASELINE
- PROPOSED PAVEMENT
- PROPOSED FACE OF CURB
- PROPOSED RETAINING WALL
- EXISTING CULVERT
- PROPOSED CULVERT
- PROPOSED BRIDGE
- PROPOSED SIDEWALK
- (L1) PROPOSED TURN BAY LABEL
- PAVEMENT TO BE REMOVED
- —520— EXISTING 5' CONTOUR
- EXISTING WATER LINE
- EXISTING SEWER LINE
- EXISTING GAS LINE
- EXISTING TRANSMISSION LINE
- EXISTING TRANSMISSION LINE TOWER
- 100 YR FEMA FLOODPLAIN LIMITS
- RIVERS & CREEKS CENTERLINE (APPROXIMATE)
- EXISTING WETLANDS (PRELIMINARY)
- EXISTING PARK
- EXISTING HISTORICAL MARKER
- ★ EXISTING NHRP SITE
- ★ POTENTIAL HISTORIC PROPERTY (SEE NOTE 12)

NOTES

1. SCHEMATICS ARE BASED ON AERIAL SURVEYS DATED MAY 2004 AND RECORD PLANS. AERIAL SURVEYS BETWEEN CLARK STREET AND JOHN KING BLVD (ROCKWALL) AND ALONG CHURCH STREET (ROYSE CITY) WERE FLOWN DECEMBER 2011.
2. TRAFFIC VOLUMES APPROVED BY TP&P ON NOVEMBER 3, 2010.
3. SIDEWALK LOCATIONS DEPICTED IN PLAN VIEW AND TYPICAL SECTIONS ARE PRELIMINARY AND SUBJECT TO CHANGE. FINAL LOCATIONS TO BE DETERMINED DURING PS&E DEVELOPMENT.
4. BUILDINGS ARE SHOWN AS POTENTIAL DISPLACEMENTS IF THE PROPOSED ROW PHYSICALLY INTERSECTS THE EXISTING STRUCTURE.
5. UNLESS OTHERWISE NOTED EXISTING PAVEMENT AND STRUCTURES WITHIN LIMITS OF PROPOSED RECONSTRUCTION WILL BE REMOVED.
6. PROPOSED SH 66 UTILIZES TYPE II CURBS AND GUTTERS.
7. DIMENSIONS ARE TO FACE OF CURB, FACE OF RAIL/BARRIER, OR TO THE EDGE OF UNCURBED PAVEMENT (UNLESS NOTED OTHERWISE).
8. PROPOSED CROSS STREET SECTIONS ARE BASED ON CITY THOROUGHFARE PLANS OR CITY GUIDANCE.
9. APPROXIMATE 100 YEAR FLOODPLAIN LIMITS ARE BASED UPON FEMA FLOOD INSURANCE RATE MAPS.
10. MEDIAN OPENINGS ARE PRELIMINARY AND SUBJECT TO CHANGE. FINAL MEDIAN OPENING LOCATIONS TO BE DETERMINED DURING PS&E AND IN COORDINATION WITH THE LOCAL GOVERNMENT.
11. EXISTING UTILITIES THAT WOULD BE LOCATED WITHIN TXDOT'S PROPOSED ROW FOOTPRINT ARE SUBJECT TO TXDOT'S UTILITY ACCOMMODATION RULES AND MAY NEED TO BE RELOCATED. EXISTING UTILITY LOCATIONS SHOWN ON THE SCHEMATIC ARE APPROXIMATE.
12. POTENTIALLY HISTORIC PROPERTIES WERE IDENTIFIED BY A FEBRUARY 2012 HISTORIC PROPERTY "WINDSHIELD SURVEY" REPORT IN ACCORDANCE WITH NRHP CRITERIA.

SCHEMATIC ROLL INDEX

ROLL 1: STA 10+00 TO 122+00
ROLL 2: STA 122+00 TO 237+00
ROLL 3: STA 237+00 TO 347+00
ROLL 4: STA 347+00 TO 459+00
ROLL 5: STA 459+00 TO 556+42

60% SUBMITTAL
Preliminary, Subject to Change

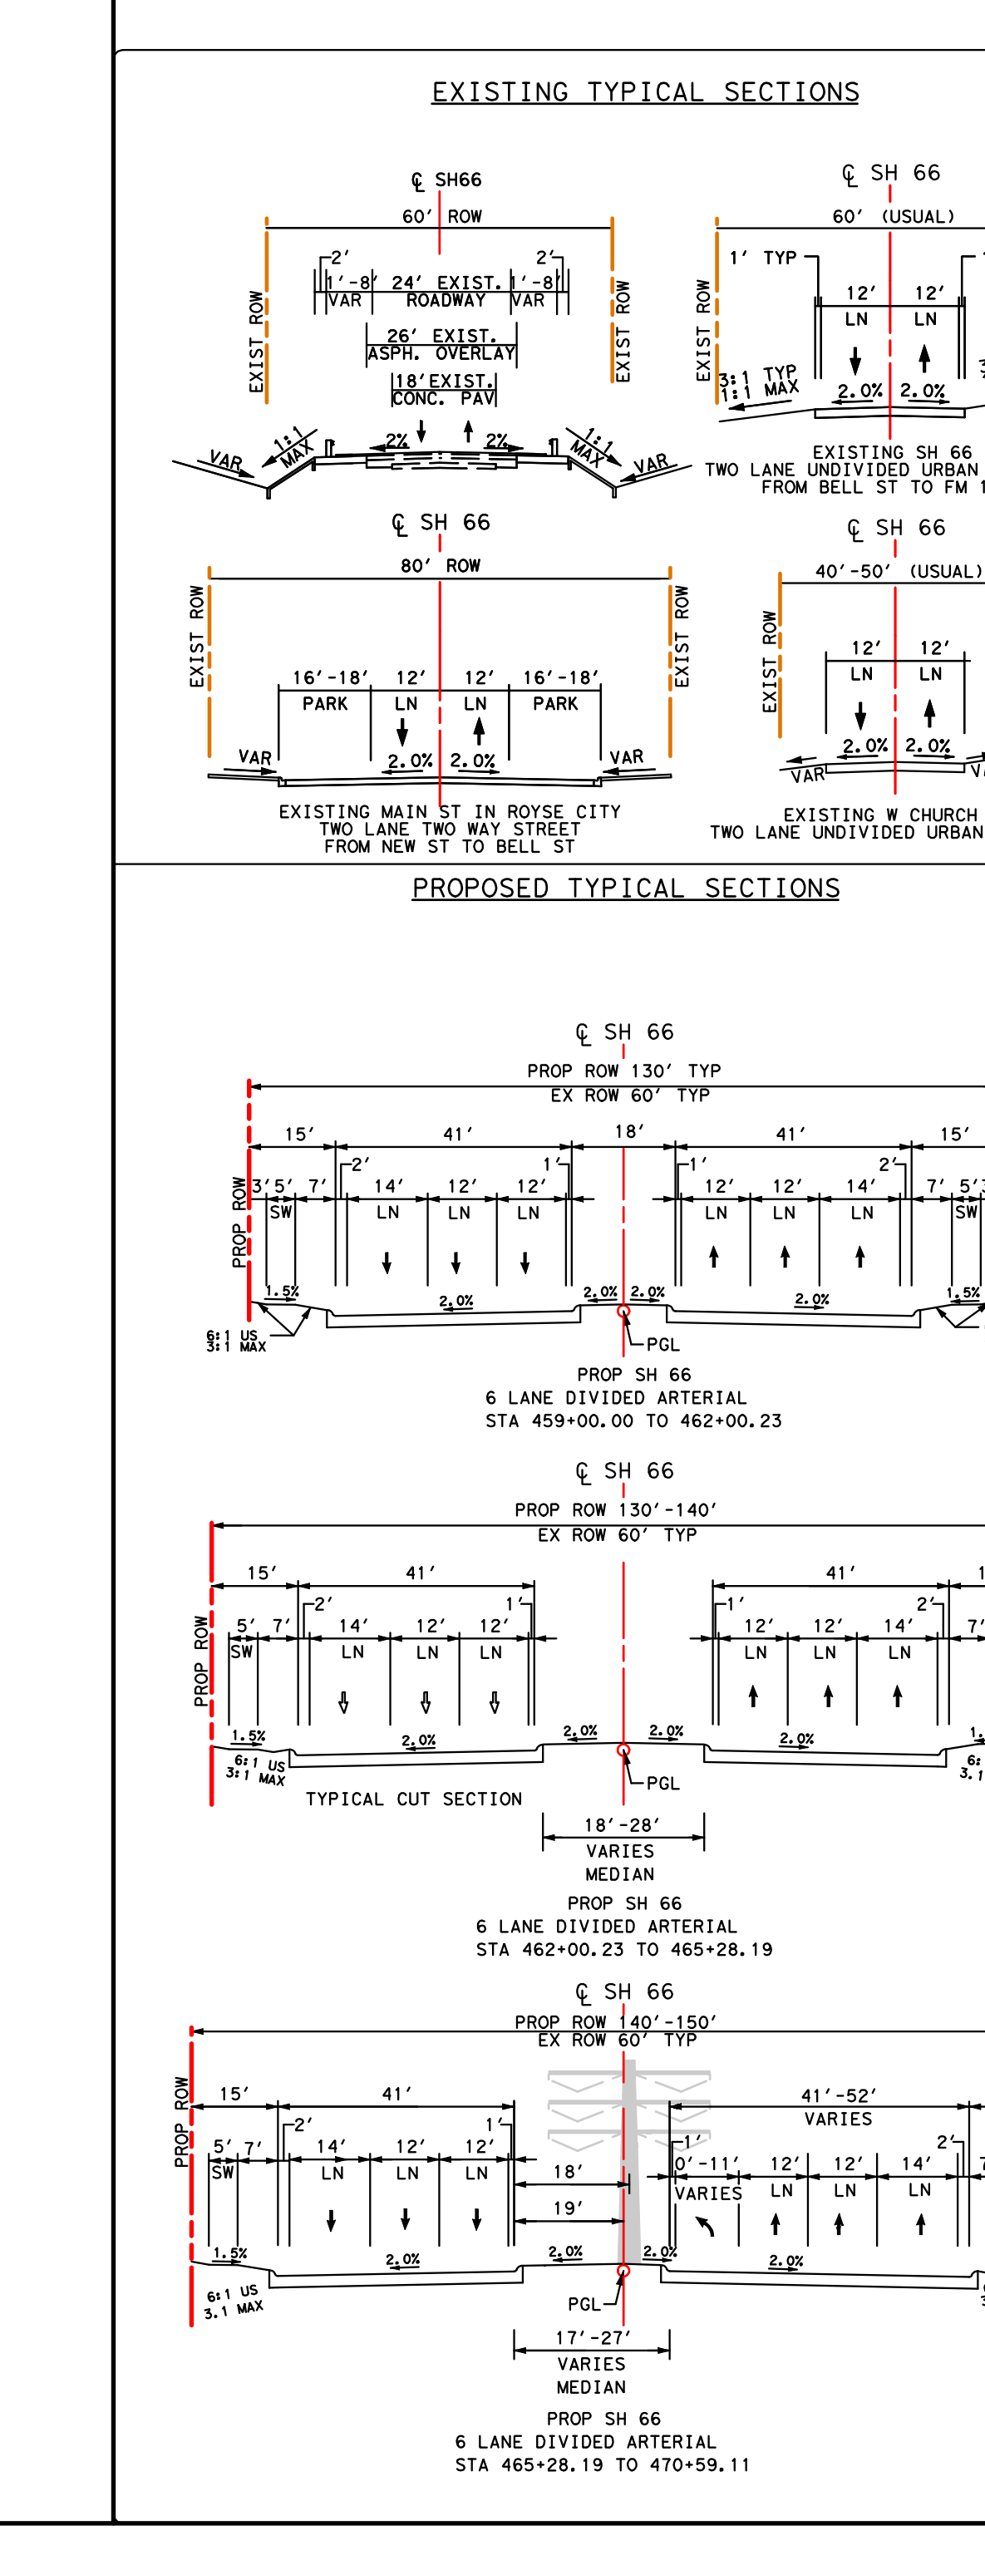
℄ SH66
60' ROW
EXIST ROW
26' EXIST. ASPH. OVERLAY
18' EXIST. CONC. PAV
℄ SH 66
60' (USUAL)
℄ SH 66
80' ROW
PARK
LN
℄ SH 66
40'-50' (USUAL)
℄ SH 66
PROP ROW 130' TYP
EX ROW 60' TYP
PGL
℄ SH 66
PROP ROW 130'-140'
EX ROW 60' TYP
18'-28' VARIES MEDIAN
℄ SH 66
PROP ROW 140'-150'
EX ROW 60' TYP
17'-27' VARIES MEDIAN

EXISTING TYPICAL SECTIONS

EXISTING SH 66
TWO LANE UNDIVIDED URBAN ARTERIAL
FROM BELL ST TO FM 1777

EXISTING MAIN ST IN ROYSE CITY
TWO LANE TWO WAY STREET
FROM NEW ST TO BELL ST

EXISTING W CHURCH ST
TWO LANE UNDIVIDED URBAN ARTERIAL

PROPOSED TYPICAL SECTIONS

PROP SH 66
6 LANE DIVIDED ARTERIAL
STA 459+00.00 TO 462+00.23

TYPICAL CUT SECTION

PROP SH 66
6 LANE DIVIDED ARTERIAL
STA 462+00.23 TO 465+28.19

PROP SH 66
6 LANE DIVIDED ARTERIAL
STA 465+28.19 TO 470+59.11

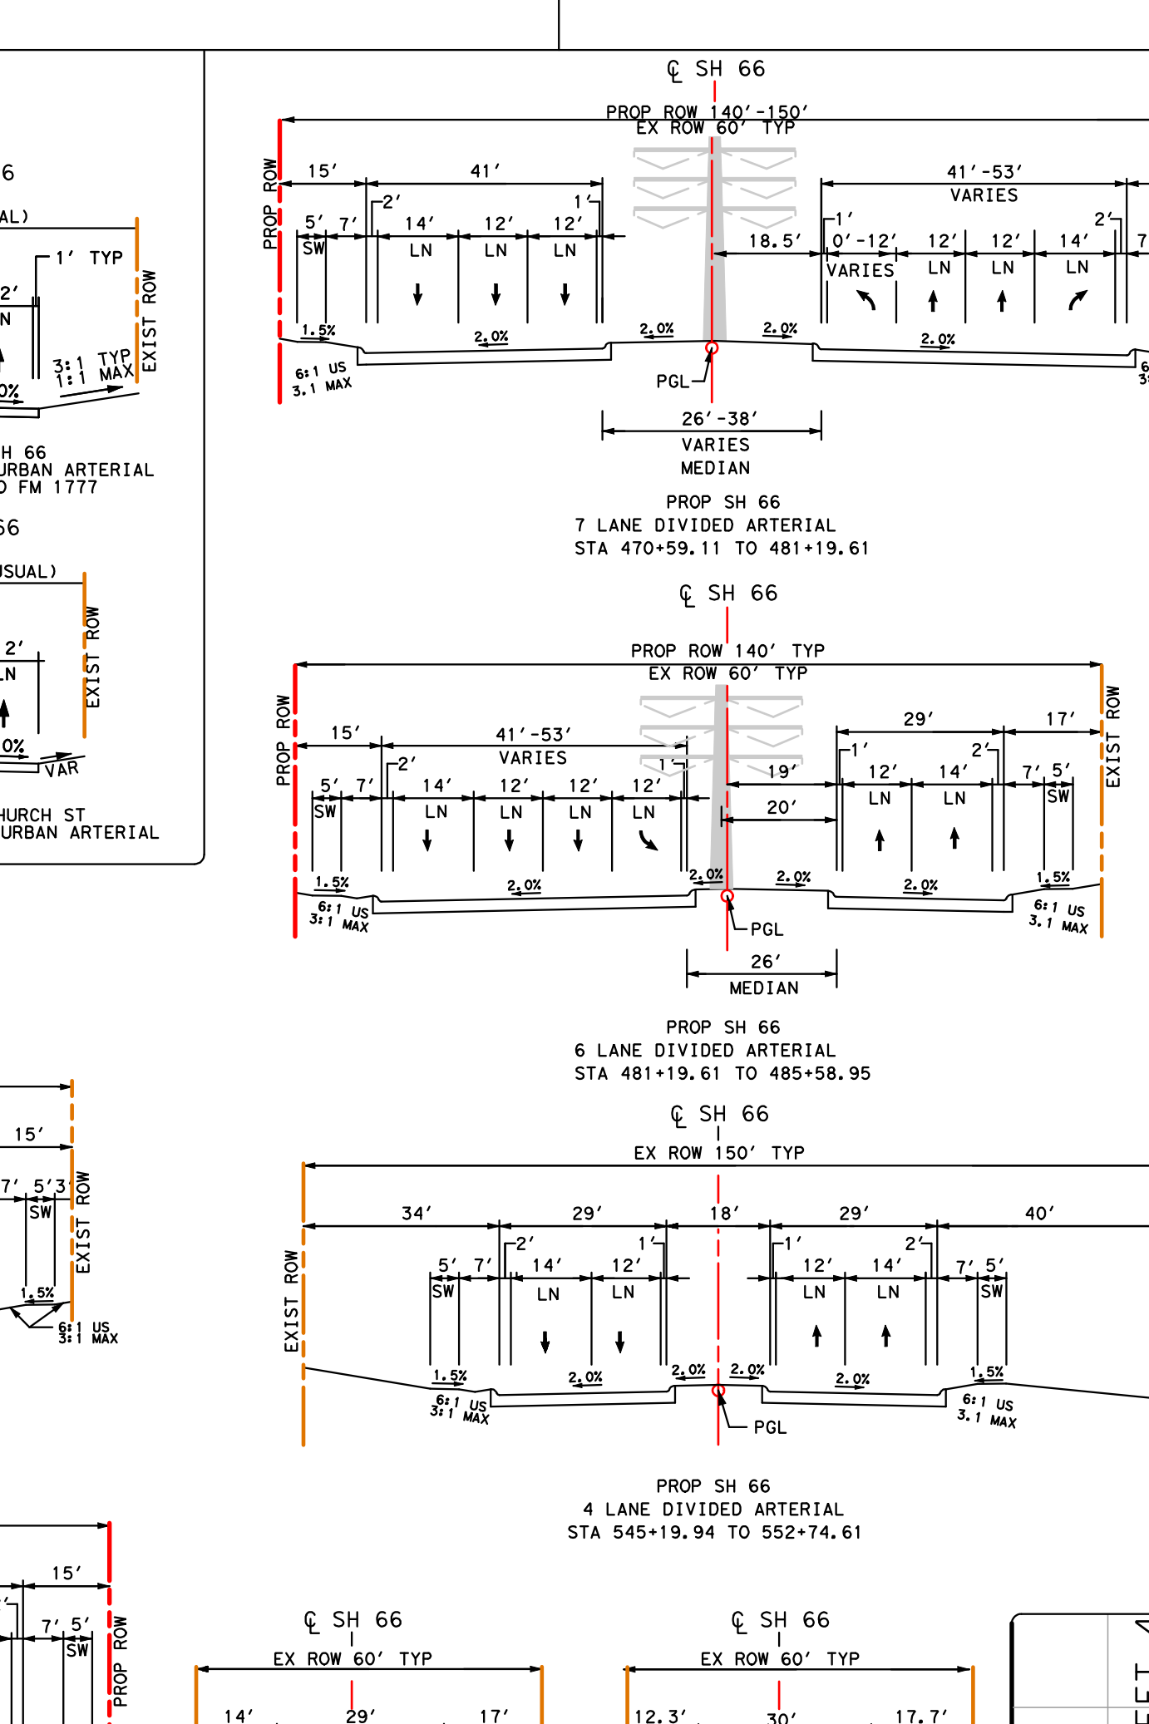
℄ SH 66
PROP ROW 140'-150'
EX ROW 60' TYP
26'-38' VARIES MEDIAN
℄ SH 66
PROP ROW 140' TYP
EX ROW 60' TYP
26' MEDIAN
℄ SH 66
EX ROW 150' TYP
PGL

PROP SH 66
7 LANE DIVIDED ARTERIAL
STA 470+59.11 TO 481+19.61

PROP SH 66
6 LANE DIVIDED ARTERIAL
STA 481+19.61 TO 485+58.95

PROP SH 66
4 LANE DIVIDED ARTERIAL
STA 545+19.94 TO 552+74.61

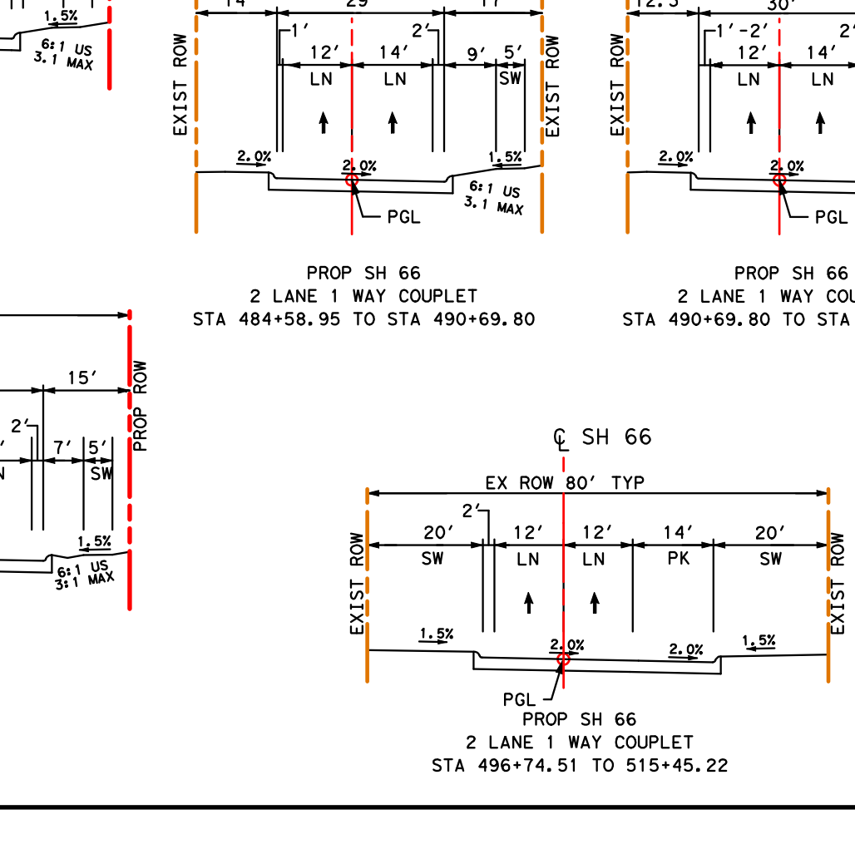
℄ SH 66
EX ROW 60' TYP
℄ SH 66
EX ROW 60' TYP
℄ SH 66
EX ROW 80' TYP
PK
PGL

PROP SH 66
2 LANE 1 WAY COUPLET
STA 484+58.95 TO 490+69.80

PROP SH 66
2 LANE 1 WAY COUPLET
STA 490+69.80 TO 496+74.51

PROP SH 66
2 LANE 1 WAY COUPLET
STA 496+74.51 TO 515+45.22

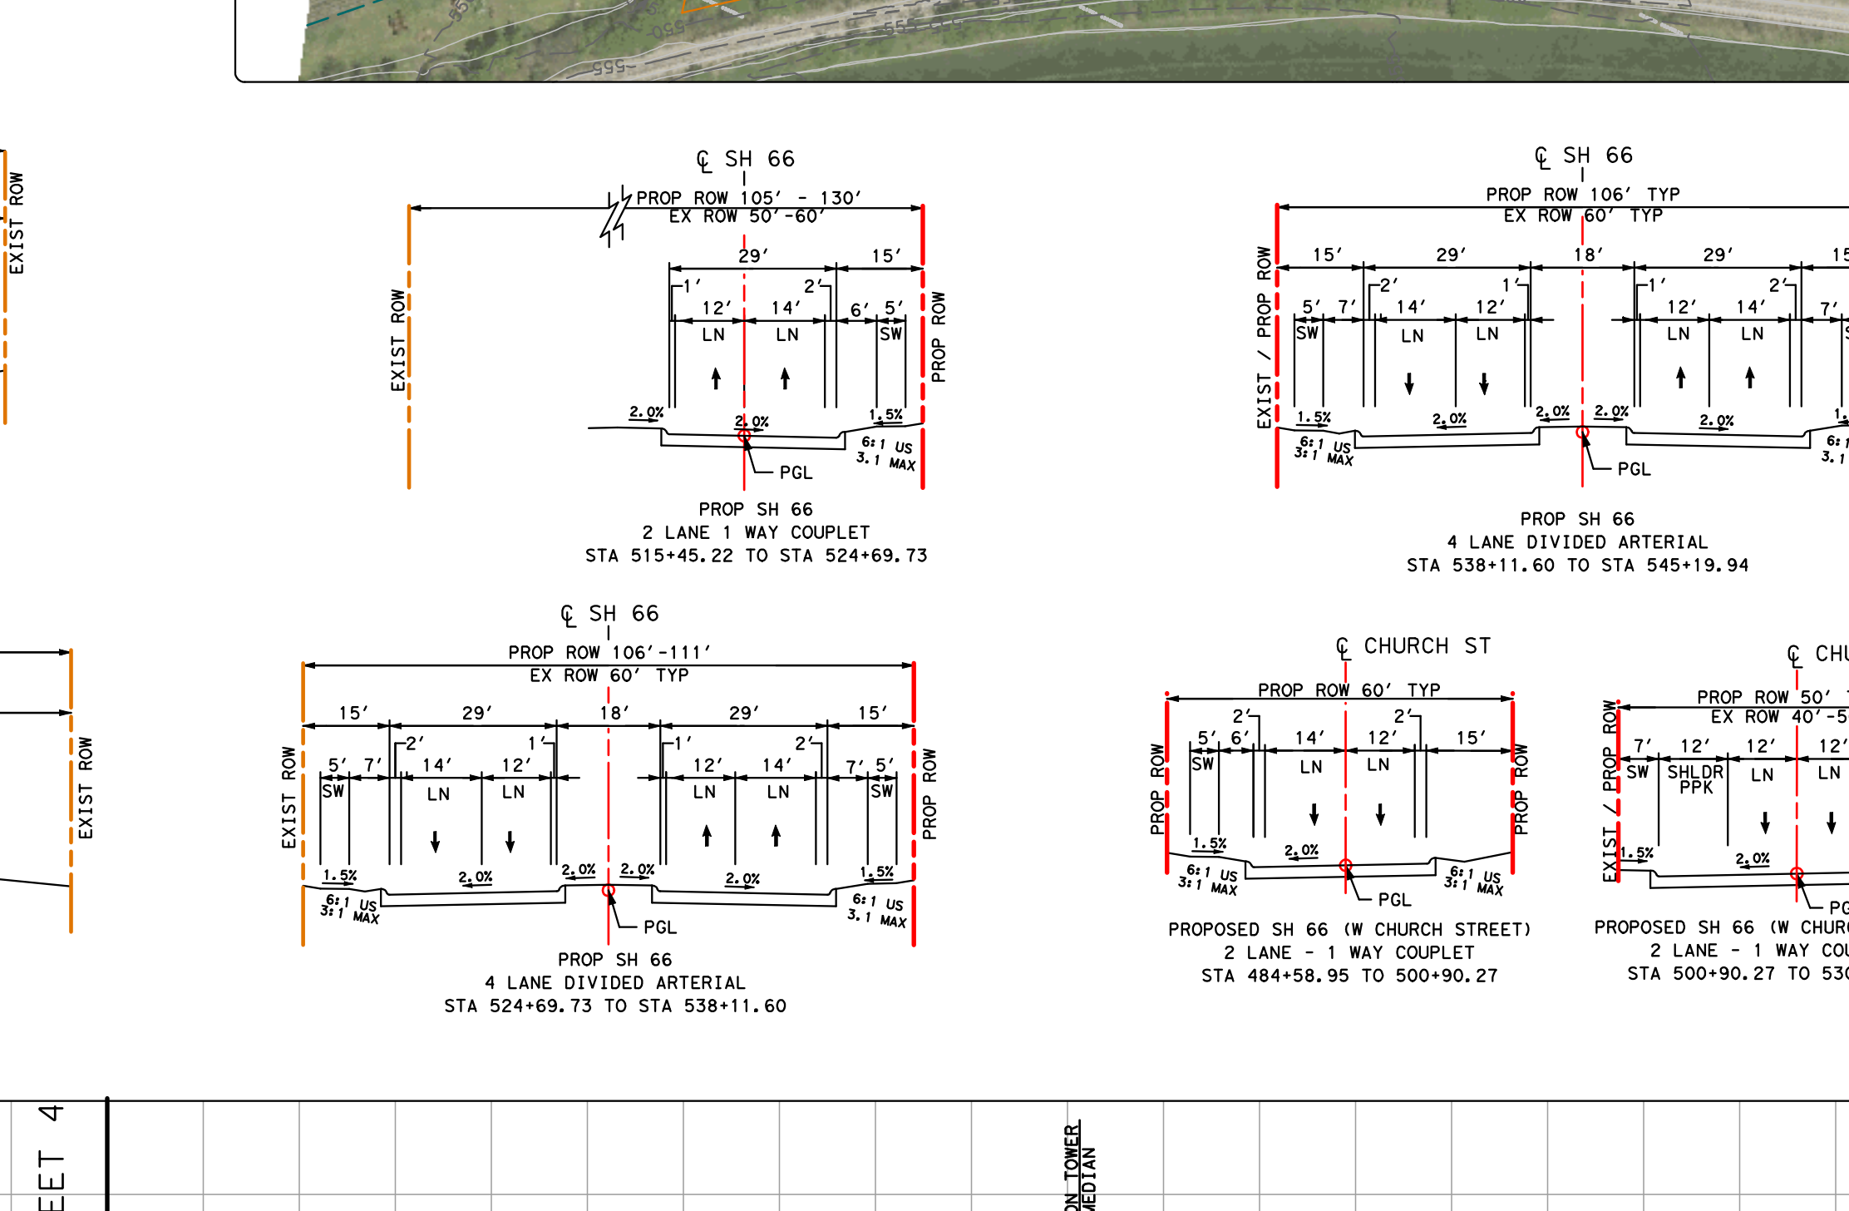
℄ SH 66
PROP ROW 105' - 130'
EX ROW 50'-60'
℄ SH 66
PROP ROW 106' TYP
EX ROW 60' TYP
℄ SH 66
PROP ROW 106'-111'
EX ROW 60' TYP
℄ CHURCH ST
PROP ROW 60' TYP
℄ CHURCH ST
PROP ROW 50' TYP
EX ROW 40'-50'
SHLDR PPK
PGL

PROP SH 66
2 LANE 1 WAY COUPLET
STA 515+45.22 TO STA 524+69.73

PROP SH 66
4 LANE DIVIDED ARTERIAL
STA 538+11.60 TO STA 545+19.94

PROP SH 66
4 LANE DIVIDED ARTERIAL
STA 524+69.73 TO STA 538+11.60

PROPOSED SH 66 (W CHURCH STREET)
2 LANE - 1 WAY COUPLET
STA 484+58.95 TO 500+90.27

PROPOSED SH 66 (W CHURCH STREET)
2 LANE - 1 WAY COUPLET
STA 500+90.27 TO 530+37.16

MATCH LINE STA. 459+00 SEE SHEET 4
CSJ: TO BE DETERMINED
RUSTIC GRV.
PROP DRAINAGE EASEMENT TO GRADE EX CHANNEL
100 YR FEMA FLOODPLAIN LIMITS
REMOVE EXIST 2-8'x3' RCB
PROP 3-12'x5' RCB
REMOVE EXIST 2-10'x5' RCB
PROP 4-10'x3' RCB
EX SH66 ℄ ALIGNMENT
℄ PSH66
PSH66 STA 470+11.09 EX. INTERSECTION RUSTIC GRV. STOP CONTROLLED
ERBY CAMPBELL BLVD
PSH 66 STA 480+20.91 EX. INTERSECTION TWO-WAY STOP CONTROL ON ERBY CAMPBELL BLVD
CITY PARK
CITY PARK
BEGIN RETAINING WALL 28.00' LT ℄ CHURCH STA 485+71.45
BEGIN RETAINING WALL 15.50' RT ℄ CHURCH STA 486+51.26
END RETAINING WALL 28.00' LT ℄ CHURCH STA 489+50
END RETAINING WALL 15.50' RT ℄ CHURCH STA 489+50
BEGIN BRIDGE ℄ CHURCH STA 489+50
END BRIDGE ℄ CHURCH STA 498+50
BEGIN RETAINING WALL 28.00' LT ℄ CHURCH STA 498+50
END RETAINING WALL 28.00' LT ℄ CHURCH STA 498+70.42
END RETAINING WALL 15.5' RT ℄ CHURCH STA 499+74.33
BEGIN RETAINING WALL 15.5' RT ℄ CHURCH STA 498+50
CHURCH-1
CHURCH-2
CHURCH-3
BEGIN BRIDGE ℄ PSH66 STA 492+00
END BRIDGE ℄ PSH66 STA 495+00
POND BRANCH
SABINE CREEK
UPRR/DGNO RAILROAD
HOUSTON ST.
LIVE OAK ST.
CENTER ST.
ELM ST.
CITY HALL
POLICE STATION
N ARCH ST.
WOOD ST.
PETERSON ST.
PLUM ST.
N BELL ST.
FIRST UNITED METHODIST CHURCH
JOSEPHINE ST.
BALDWIN ST.
SH66ALIGN-6
SH66ALIGN-7
SH66ALIGN-8
SH66ALIGN-9
SH66ALIGN-10
66 TEXAS
COUNTY LINE RD
FM 1777
℄ PSH66 STA 553+32.96= ℄ EX INTERSECTION FM1777 STOP CONTROL
END PROJECT
END PSH66 PGL STA 556+42.48
MATCH EXISTING PAVEMENT
CSJ: TO BE DETERMINED
END BRIDGE ℄ PSH66 STA 546+40
BEGIN BRIDGE ℄ PSH66 STA 544+30
L45
L46
L47
L48
L49
L50
0 100 200 300 400
N
TRAFFIC DIAGRAM
ERBY CAMPBELL RD
FM 1777
SH 66
FM 548
500 400 300
2700 2200 1600
6800 6200
4300
2000 1800 1200
5100 7300 8200
5400 7600 8600
100 200 300
400 500 700
1600 1800 2000
3500 4000 4500

NOTE: MEDIAN OPENINGS ARE PRELIMINARY AND SUBJECT TO CHANGE. FINAL MEDIAN OPENING LOCATIONS TO BE DETERMINED DURING PS&E AND IN COORDINATION WITH LOCAL GOVERMENT.

NOTE: PROPOSED BURTON STREET OPERATIONAL AND ON STREET PARKING IMPROVEMENTS TO BE DEVELOPED AND IMPLEMENTED BY ROYSE CITY.

60% SUBMITTAL
Preliminary, Subject to Change

NOTE: MEDIAN OPENINGS ARE PRELIMINARY AND SUBJECT TO CHANGE. FINAL MEDIAN OPENING LOCATIONS TO BE DETERMINED DURING PS&E AND IN COORDINATION WITH LOCAL GOVERMENT.

TRAFFIC LEGEND:
1000 YEAR 2014 ADT
1000 YEAR 2034 ADT
1000 YEAR 2044 ADT
● PROBABLE SIGNALIZED INTERSECTION

LEFT TURN BAY LENGTHS

TURN LANE	TAPER LENGTH	DECEL LENGTH	STORAGE LENGTH	TOTAL LENGTH
L45	100'	345'	100'	445'
L46	100'	345'	140'	485'
L47	100'	345'	82'	427'
L48	100'	345'	100'	445'
L49	100'	345'	100'	445'
L50	100'	345'	100'	445'

BASELINE	CURVE	P. I. STA	DELTA	RADIUS	TANGENT	LENGTH	CHORD BEARING	P.C. STA	P.T. STA	BACKTANGENT	AHEAD TANGENT
PSH66 (35 MPH)	SH66ALIGN-6	515+37.33	25° 47' 02.19"	600.00	137.33	270.01	N 59° 59' 32.47" E	514+00.00	516+70.01	N 72° 53' 03.56" E	N 47° 06' 01.38" E
	SH66ALIGN-7	517+32.90	11° 58' 04.12"	600.00	62.89	125.33	N 53° 05' 03.43" E	516+70.01	517+95.34	N 47° 06' 01.38" E	N 59° 04' 05.49" E
PSH66 (40 MPH)	SH66ALIGN-8	523+15.35	19° 29' 43.71"	800.00	137.43	272.21	N 49° 19' 13.64" E	521+77.91	524+50.12	N 59° 04' 05.49" E	N 39° 34' 21.79" E
PSH66 (45 MPH)	SH66ALIGN-9	538+85.34	8° 58' 17.55"	940.00	73.74	147.19	N 35° 05' 13.01" E	538+11.60	539+58.79	N 39° 34' 21.79" E	N 30° 36' 04.24" E
	SH66ALIGN-10	540+32.53	8° 58' 17.55"	940.00	73.74	147.19	N 35° 05' 13.01" E	539+58.79	541+05.98	N 30° 36' 04.24" E	N 39° 34' 21.79" E
PCHURCH (35 MPH)	CHURCH-1	488+10.93	74° 14' 53.72"	465.00	351.98	602.58	N 35° 51' 50.11" E	484+58.95	490+61.53	N 72° 59' 16.97" E	N 1° 15' 36.75" W
	CHURCH-2	498+25.65	90° 12' 55.00"	465.00	466.75	732.17	N 43° 50' 50.75" E	493+58.90	500+91.06	N 1° 15' 36.75" W	N 88° 57' 18.25" E
	CHURCH-3	528+48.90	49° 47' 00.78"	465.00	215.76	404.03	N 64° 27' 52.18" E	526+33.13	530+37.16	N 89° 21' 22.56" E	N 39° 34' 21.79" E

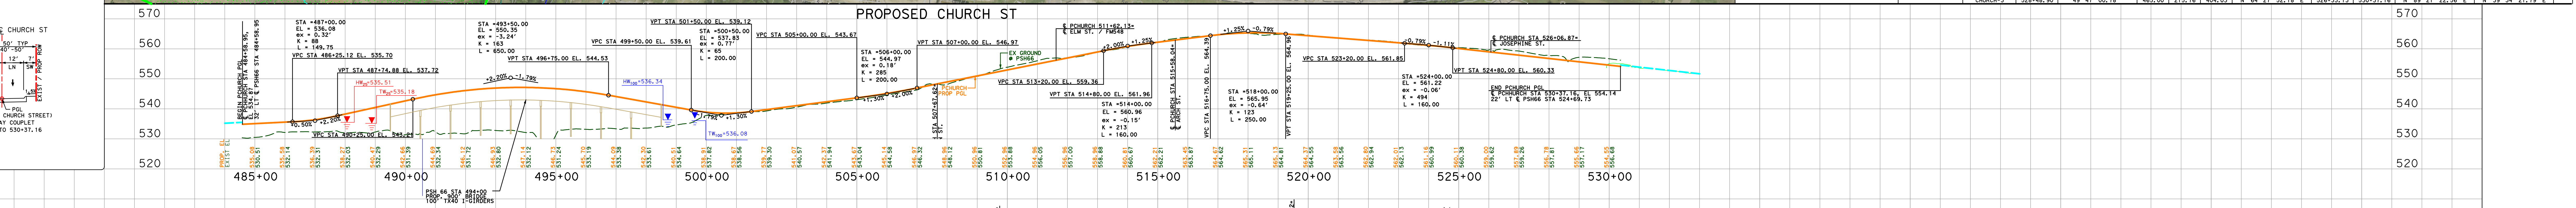
PROPOSED CHURCH ST
570
560
550
540
530
520
BEGIN PCHURCH PGL ℄ PCHURCH STA 484+58.95, 32' LT ℄ PSH66 STA 484+58.95
STA =487+00.00 EL = 536.08 ex = 0.32' K = 88 L = 149.75
VPC STA 486+25.12 EL. 535.70
VPT STA 487+74.88 EL. 537.72
STA =493+50.00 EL = 550.35 ex = -3.24' K = 163 L = 650.00
VPT STA 496+75.00 EL. 544.53
VPC STA 490+25.00 EL. 543.24
+0.50%
+2.20%
-1.79%
HW25=535.51
TW25=535.18
HW100=536.34
TW100=536.08
VPT STA 501+50.00 EL. 539.12
VPC STA 499+50.00 EL. 539.61
STA =500+50.00 EL = 537.83 ex = 0.77' K = 65 L = 200.00
-0.79%
+1.30%
VPC STA 505+00.00 EL. 543.67
STA =506+00.00 EL = 544.97 ex = 0.18' K = 285 L = 200.00
+2.00%
VPT STA 507+00.00 EL. 546.97
℄ PCHURCH 507+62.62 ℄ N. HOUSTON ST.
PCHURCH PROP PGL
EX GROUND @ PSH66
℄ PCHURCH 511+62.13= ℄ ELM ST. / FM548
VPC STA 513+20.00 EL. 559.36
VPT STA 514+80.00 EL. 561.96
STA =514+00.00 EL = 560.96 ex = -0.15' K = 213 L = 160.00
+1.25%
℄ PCHURCH STA 515+58.04= ℄ N ARCH ST.
STA =518+00.00 EL = 565.95 ex = -0.64' K = 123 L = 250.00
-0.79%
VPC STA 516+75.00 EL. 564.39
VPT STA 519+25.00 EL. 564.96
VPC STA 523+20.00 EL. 561.85
STA =524+00.00 EL = 561.22 ex = -0.06' K = 494 L = 160.00
-1.11%
VPT STA 524+80.00 EL. 560.33
℄ PCHURCH STA 526+06.87= ℄ JOSEPHINE ST.
END PCHURCH PGL ℄ PCHURCH STA 530+37.16, EL 554.14 22' LT ℄ PSH66 STA 524+69.73
PSH 66 STA 494+00 PROP. 900' BRIDGE 100' TX40 I-GIRDERS
485+00
490+00
495+00
500+00
505+00
510+00
515+00
520+00
525+00
530+00

PROPOSED SH 66
MATCH LINE STA. 459+00 SEE SHEET 4
CSJ: TO BE DETERMINED
570
560
550
540
530
520
PROP EL
EXIST EL
VPC STA 462+00.00 EL. 548.23
STA =463+50.00 EL = 544.61 ex = 1.12' K = 100 L = 300.00
VPT STA 465+00.00 EL. 545.48
VPC STA 466+25.00 EL. 546.21
STA =467+00.00 EL = 546.65 ex = -0.33' K = 86 L = 150.00
VPT STA 467+75.00 EL. 545.78
PSH66 STA 469+12.77 EX. TRANSMISSION TOWER LOCATED WITHIN PROP MEDIAN
TW25=540.94
HW25=543.52
HW100=544.3
TW100=541.52
PSH 66 STA 463+16.04 PROP. 4- 10'x 3' RCB FL= 536.35
-2.42%
+0.58%
-1.16%
HW25=534.86
TW100=530.65
HW100=535.52
TW25=529.99
PSH 66 STA 474+55.32 PROP. 3- 12'x 5' RCB FL= 531.07
PSH66 STA 474+98 EX. TRANSMISSION TOWER LOCATED WITHIN PROP MEDIAN
VPC STA 473+85.00 EL. 538.72
STA =474+60.00 EL = 537.85 ex = 0.32' K = 88 L = 150.00
VPT STA 475+35.00 EL. 538.26
VPC STA 476+75.00 EL. 539.01
STA =477+50.00 EL = 539.42 ex = -0.26' K = 108 L = 150.00
VPT STA 478+25.00 EL. 538.78
+0.54%
-0.85%
PSH66 STA 480+20.90= ℄ ERBY CAMBELL BLVD
VPC STA 482+00.00 EL. 535.57
STA = 483+00.00 EL = 534.72 ex = 0.34' K = 148 L = 200.00
VPT STA 484+00.00 EL. 535.22
STA = 484+58.95 EL. = 535.51
STA = 484+58.95, 32' RT EL = 534.87
PSH 66 STA 486+70.55 PROP. 3- 12'x 5' RCB FL= 526.32
VPC STA 489+25.00 EL. 537.20
STA =490+00.00 EL = 537.58 ex = 0.09' K = 314 L = 150.00
VPT STA 490+75.00 EL. 538.31
TW100=534.95
TW25=533.59
HW100=535.40
HW25=534.37
VPC STA 492+70.00 EL. 540.22
STA =493+50.00 EL = 541.00 ex = -0.45' K = 71 L = 160.00
VPT STA 494+30.00 EL. 539.99
+0.98%
-1.26%
PSH 66 STA 493+50 PROP. 300' BRIDGE 75' TX28 I-Girders
EX GROUND @ PSH66 ROW
VPC STA 495+50.00 EL. 538.47
STA =497+00.00 EL = 536.58 ex = 1.34' K = 84 L = 300.00
VPT STA 498+50.00 EL. 540.03
VPC STA 498+50.00 EL. 540.03
STA = 499+50.00 EL = 542.33 ex = -0.13' K = 381 L = 200.00
+2.30%
+1.78%
VPT STA 500+50.00 EL. 544.11
℄ PSH66 STA 502+12.33= ℄ HOUSTON ST.
VPC STA 506+80.00 EL. 555.29
℄ PSH66 STA 505+93.29= ℄ ELM ST. / FM548
STA = 507+60.00 EL = 556.71 ex = -0.21' K = 155 L = 160.00
+0.75%
VPT STA 508+40.00 EL. 557.31
℄ PSH66 STA 509+74.82= ℄ ARCH ST.
VPC STA 515+25.00 EL. 562.41
STA = 516+75.00 EL = 563.53 ex = -0.70' K = 162 L = 300.00
-1.11%
VPT STA 518+25.00 EL. 561.86
℄ PSH66 STA 519+52.82= ℄ JOSEPHINE ST.
STA = 524+69.73, 22' LT EL = 555.14
STA = 524+69.73 EL = 554.70
VPC STA 530+12.50 EL. 549.10
STA = 531+00.00 EL = 548.13 ex = 0.13' K = 304 L = 175.00
VPT STA 531+87.50 EL. 547.66
-0.54%
-1.06%
VPC STA 533+62.50 EL. 546.72
STA = 534+50.00 EL = 546.25 ex = -0.11' K = 336 L = 175.00
VPT STA 535+37.50 EL. 545.32
PSH66 PROP PGL
EX GROUND @ PSH66
VPC STA 540+00.00 EL. 540.40
STA =540+75.00 EL = 539.61 ex = 0.10' K = 292 L = 150.00
VPT STA 541+50.00 EL. 539.19
-1.06%
-0.55%
PSH 66 STA 547+35 PROP. 210' BRIDGE 70' TX28 I-GIRDERS
TW25=531.15
TW100=531.52
HW100=534.14
HW25=532.25
EX GROUND @ PSH66 ROW
VPC STA 552+80.00 EL. 532.99
STA =554+30.00 EL = 532.17 ex = 0.88' K = 128 L = 300.00
+1.80%
VPT STA 555+80.00 EL. 534.87
END SH66 RECONSTRUCTION MATCH EXISTING PAVEMENT CSJ: TO BE DETERMINED
460+00
465+00
470+00
475+00
480+00
485+00
490+00
495+00
500+00
505+00
510+00
515+00
520+00
525+00
530+00
535+00
540+00
545+00
550+00
555+00

PARCEL	OWNER	PARCEL ADDRESS	OCCUPANT
N307	SOFIA PECINA	1204 W HWY 66	RESIDENT
N308	JOE & LORETHIA PECINA	1200 W HWY 66	UNDEVELOPED
N309	JOE & LORETHIA PECINA	1200 W HWY 66	RESIDENT
N310	ROYSE CITY HIGHWAY 66, LTD.	HWY 66	UNDEVELOPED
N311	CELESTINE D. SMITH	HWY66	UNDEVELOPED
N312	WHO IS CLEVER NOW LLC	201 ERBY CAMPBELL BLVD	STONEBROOK LEARNING CENTER
N313	TRINITY BAPTIST CHURCH OF ROYSE CITY, TEXAS	ERBY CAMPBELL BLVD	TRINITY BAPTIST CHURCH
N314	GREGORY L. HAYNES	HWY66	UNDEVELOPED
N315	THE HOUSING AUTHORITY OF THE CITY OF ROYSE CITY	HWY 66	THE HOUSING AUTHORITY OF CITY OF ROYSE CITY
N316	MRS. SEELY SUMMERS	306 W HWY 66	RESIDENT
N317	DON CORNELIUS	302 W HWY 66	RESIDENT
N318	SUSANA & JOSE BANDA	220 W MAIN ST	COMMERCIAL
N319	GRADY JERALD SMITH, ET AL	210 W HWY 66	RESIDENT
N320	CAREY E. MOORE	103 N HOUSTON ST	RESIDENT
N321	DOYLE DUANE & BRENDA G. CRANE	107 N HOUSTON ST	RESIDENT
N322	OTHA GENE PEOPLES, ET UX	140 W MAIN ST	RONNIE'S DRY CLEAN CENTER
N323	OTHA GENE PEOPLES, ET UX	140 W MAIN ST	RONNIE'S DRY CLEAN CENTER
N324	OTHA GENE PEOPLES, ET UX	140 W MAIN ST	RONNIE'S DRY CLEAN CENTER
N325	OTHA GENE PEOPLES, ET UX	130 W MAIN ST	RONNIE'S DRY CLEAN CENTER
N326	CITY OF ROYSE CITY	104 W MAIN ST	ROYSE CITY POLICE STATION
N327	CITY OF ROYSE CITY	104 W MAIN ST	ROYSE CITY POLICE STATION
N328	CITY OF ROYSE CITY	104 W MAIN ST	ROYSE CITY POLICE STATION
N329	CITY OF ROYSE CITY	104 W MAIN ST	ROYSE CITY POLICE STATION
N330	MICHAEL P. SWIERCINSKY	102 E MAIN ST	MATTRESS ZONE
N331	MICHAEL P. SWIERCINSKY	102 E MAIN ST	MATTRESS ZONE
N332	SAMEER & JEANDARK SAKHLEH	106 E MAIN ST	NORTH TEXAS PSYCHIATRIC SERVICES
N333	CEDAR RIDGE BIBLE CHURCH	114 E MAIN ST	CEDAR RIDGE CHURCH
N334	CEDAR RIDGE BIBLE CHURCH	114 E MAIN ST	CEDAR RIDGE CHURCH
N335	DAVID & JO ANN KENDZIERSKI	118 E MAIN ST	ALLSTATE INSURANCE
N336	FRANCES PAULINE TAYLOR FRANCES PAULINE TAYLOR	122 E MAIN ST 126 E MAIN ST	TEXAS DOLLAR LESLEY'S HAIR CARE
N337	FRANCES PAULINE TAYLOR	130 E MAIN ST	COMPUTERS COMPUTER NETWORK SERVICES
N338	DERYL & CHRISTY PEOPLES	134 E MAIN ST	LEEZA PIZZA
N339	DERYL & CHRISTY PEOPLES	134 E MAIN ST	LEEZA PIZZA
N340	KENYON B. HILL	138 E MAIN ST	COMMERCIAL
N341	GERARDO & JOSE A. CERDA	146 E MAIN ST	COMMERCIAL
N342	KATHRYN FELDPAUSCH & MARTI CROWELL	202 E MAIN ST	COMMERCIAL
N343	KATHRYN FELDPAUSCH & MARTI CROWELL	202 E MAIN ST	COMMERCIAL
N344	KATHRYN FELDPAUSCH & MARTI CROWELL	220 E MAIN ST	COMMERCIAL
N345	M & D SMAJLI LLC	220 E MAIN ST	LUIGI'S ITALIAN CAF*
N346	M & D SMAJLI LLC	220 E MAIN ST	LUIGI'S ITALIAN CAF*
N347	M & D SMAJLI LLC	220 E MAIN ST	LUIGI'S ITALIAN CAF*
N348	CHARLES D. & LORETTA H. SMITH	224 E MAIN ST	PAUL CHIROPRACTIC
N349	CHARLES D. & LORETTA H. SMITH	224 E MAIN ST	PAUL CHIROPRACTIC
N350	CAMEL SPENDTHRIFT TRUST	228 E MAIN ST	VACANT
N351	LELAND SEXTON	230 E MAIN ST	UNDEVELOPED
N352	CITY OF ROYSE CITY	232 E MAIN ST	FIRE DEPARTMENT
N353	CITY OF ROYSE CITY	232 E MAIN ST	FIRE DEPARTMENT
N354	JONES/CROSS, INC.	306 E MAIN ST	CARQUEST AUTO PARTS
N355	JONES/CROSS, INC.	306 E MAIN ST	CARQUEST AUTO PARTS
N356	JONES/CROSS, INC.	306 E MAIN ST	CARQUEST AUTO PARTS
N357	JONES/CROSS, INC.	306 E MAIN ST	CARQUEST AUTO PARTS
N358	JONES/CROSS, INC.	306 E MAIN ST	CARQUEST AUTO PARTS
N359	FIRST METHODIST CHURCH	305 N JOSEPHINE ST	FIRST UNITED METHODIST CHURCH
N360	FIRST UNITED METHODIST CHURCH	308 N JOSEPHINE ST	FIRST UNITED METHODIST CHURCH
N361	ROYSE CITY DENTAL, P.C.	522 E HWY 66	ROYSE CITY DENTAL CARE
N362	MARTY & CHERYL FRYE	526 E HWY 66	RESIDENT
N363			
N364	CAREY LEMOND & GRETCHEN MARTIN	701 BALDWIN ST	RESIDENT
N365	GLYNN DODSON	HWY 66	VACANT
N366	GLYNN DODSON	HWY 66	SHED
N367	GLYNN DODSON	HWY 66	UNDEVELOPED
N368	GLYNN DODSON	HWY 66	UNDEVELOPED
N370	GLYNN DODSON	HWY 66	UNDEVELOPED
N372	GLYNN DODSON	HWY 66	UNDEVELOPED
N381	GLYNN DODSON	HWY 66	UNDEVELOPED
N382	KEITH BRANDON & KENNETH WESLEY CLINARD	FM 1777	UNDEVELOPED
N383	ROBERT BARTON MCMURRY JR	HWY 66	UNDEVELOPED
N600	ROYSE CITY MASONIC LODGE #663	208 W CHURCH ST	UNDEVELOPED
N601	DON D. & MARY R. BUMPASS	403 LIVE OAK ST	RESIDENT
N602	MICHAEL A. & STEPHANIE H. MELILLO	120 W CHURCH ST	RESIDENT
N603	DOYLE H. & PAULA S. WALKER	116 W CHURCH ST	RESIDENT
N604	EMMETT B. & CATHY A. PARTRIDGE	104 W CHURCH ST	RESIDENT
N605	RONALD & BARBARA S. SHAW	CHURCH ST	UNDEVELOPED
N606	BETH C. PEOPLES	112 E CHURCH ST	RESIDENT
N607	RODNEY SEBASTIAN	116 E CHURCH ST	RESIDENT
N608	GEORGE D. & JUDY A. CRENSHAW	120 E CHURCH ST	RESIDENT
N609	CAREY D. & JULIA BRYANT	402 WOOD ST	RESIDENT
N610	TROY H. & UTAKO O. BARKER	206 E CHURCH ST	RESIDENT
N611	TROY H. & UTAKO O. BARKER	216 E CHURCH ST	RESIDENT
N612	BILLY G. DANIELS	302 E CHURCH ST	RESIDENT
N613	JAMES R. ILLINGWORTH ETUX	316 E CHURCH ST	RESIDENT
N614	DEBRA A. WOODS	400 E CHURCH ST	RESIDENT
N615	CURTIS E. PRESCOTT	408 E CHURCH ST	RESIDENT
N616	ADLETA JO HOWELL	416 E CHURCH ST	RESIDENT
N617	ADLETA JO HOWELL	416 E CHURCH ST	UNDEVELOPED
N618	FLORELLE BURKS	410 N JOSEPHINE ST	RESIDENT
S251	STEVEN CHRIS & CATHY MILLER STEVEN CHRIS & CATHY MILLER	1123 W HWY 66 1119 W HWY 66	RESIDENT RESIDENT
S252	CHRIS & CATHY MILLER	1101 W HWY 66	RESIDENT
S253	CHRIS MILLER ET UX	1009 W HWY 66	RESIDENT/FARMING
S254	BOBBY & HENRY M. CROWELL	HWY 66	STORAGE SPOT
S255	CITY OF ROYSE CITY	HWY 66 & HICKORY HILL LN	ROYSE CITY PARK
S256	JUDY LEE CAMPBELL	307 W HWY 66	VACANT
S257	DOUGLAS M. JONES	213 W MAIN ST	RESIDENT
S258	ILA JEANETTE GOLDEN ILA JEANETTE GOLDEN	209 W HWY 66 HOUSTON STREET	RESIDENT RESIDENT
S259	JAMES H. & GRACIE A. DRUMM	201 W HWY 66	RESIDENT
S260	RESTHAVEN FUNERAL HOMES, INC.	141 W MAIN ST	REST HAVEN FUNERAL HOME
S261	RESTHAVEN FUNERAL HOMES, INC.	141 W MAIN ST	REST HAVEN FUNERAL HOME
S262	RESTHAVEN FUNERAL HOMES, INC.	141 W MAIN ST	REST HAVEN FUNERAL HOME
S263	RESTHAVEN FUNERAL HOMES, INC.	141 W MAIN ST	REST HAVEN FUNERAL HOME
S264	WARREN & SHEILA TALLEY	111 W MAIN ST	UNDEVELOPED
S265	WARREN & SHEILA TALLEY	111 W MAIN ST	UNDEVELOPED
S266	JOHN & SHMONI BARSOUM	103 ELM ST	SUZY & BECKY'S BEAUTY SALON
S267	RICKEY & GINA DENNIS	117 ELM ST	SUZY & BECKY'S BEAUTY SALON
S268	JOHN & SHMONI BARSOUM	103 ELM ST	STATE FARM INSURANCE
S269	RICKEY & GINA DENNIS	117 ELM ST	STATE FARM INSURANCE
S270	JOHN & SHMONI BARSOUM	103 ELM ST	KWIK STOP
S271	RICKEY & GINA DENNIS	117 ELM ST	KWIK STOP
S272	CLARICE MITCHELL	101 E MAIN ST	HOT RODZ CAF*
S273	MARY L. & GUADALUPE J. GARZA	ELM ST	HOT RODZ CAF*
S274	KARI BRASHEARS	103 E MAIN ST	THE CAROUSEL (CAFE) SHOP
S275	KARI BRASHEARS	103 E MAIN ST	THE CAROUSEL (CAFE) SHOP
S276	JOSE LUIS GARCIA	107 E MAIN ST	JOSE MEAT MARKET
S277	JOSE LUIS GARCIA	107 E MAIN ST	JOSE MEAT MARKET
S278	ROCKWALL COUNTY HELPING HANDS INC	111 E MAIN ST	PARKING LOT
S279	ROCKWALL COUNTY HELPING HANDS INC	111 E MAIN ST	PARKING LOT
S280	ROCKWALL COUNTY HELPING HANDS INC	117 E MAIN ST	ROYSE CITY BARBERSHOP
S281	BARBARA GUERRA BENAVIDEZ	121 E MAIN ST	LAS MACARENAS
S282	BARBARA GUERRA BENAVIDEZ	121 E MAIN ST	LAS MACARENAS
S283	JAMES & CAROLYN SULLIVAN	125 E MAIN ST	ROYSE CITY FLORIST & GIFTS
S284	JAMES & CAROLYN SULLIVAN	125 E MAIN ST	ROYSE CITY FLORIST & GIFTS
S285	JERRY SMITH CORRELL	129 E MAIN ST	VACANT
S286	GINA & RICKEY B. DENNIS	133 E MAIN ST	HEART & SOUL BOUTIQUE
S287	JOHN BUENO, ET AL	137 E MAIN ST	STITCHING EMBROIDERY
S288	DAVID GLEN IM	139 E MAIN ST	BAKERS DOZEN DONUTS
S289	JEREMY SMITH CORRELL	141 E MAIN ST	FARMER'S INSURANCE GROUP
S290	KIM CROWELL	121 S ARCH ST	
S291	GERRY L. RINGLE	125 S ARCH ST	
S292	CROWELL INC.	205 E MAIN ST	ROYSE CITY PHARMACY
S293	AL HASAN ZIAD	209 E MAIN ST	MILANO'S PIZZA
S294	ROYSE CITY MASONIC LODGE #663	124 S ARCH ST	
S295	ENDRES REALTY CO.	217 E MAIN ST	US POST OFFICE
S296	ENDRES REALTY CO.	217 E MAIN ST	US POST OFFICE
S297	ENDRES REALTY CO.	217 E MAIN ST	US POST OFFICE
S298	ENDRES REALTY CO.	217 E MAIN ST	US POST OFFICE
S299	ENDRES REALTY CO.	217 E MAIN ST	US POST OFFICE
S300	ENDRES REALTY CO.	217 E MAIN ST	US POST OFFICE
S301	CITY OF ROYSE CITY	MAIN ST	ROYSE CITY WATER SUPPLY
S302	DAVID & JO ANN KENDZIERSKI	305 E MAIN ST	BEACON INSURANCE & FAMILY BUSINESS SERVICES
S303	DAVID & JO ANN KENDZIERSKI	305 E MAIN ST	BEACON INSURANCE & FAMILY BUSINESS SERVICES
S304	CITY OF ROYSE CITY	315 E MAIN ST	UNDEVELOPED
S305	CITY OF ROYSE CITY	315 E MAIN ST	UNDEVELOPED
S306	CITY OF ROYSE CITY	315 E MAIN ST	UNDEVELOPED
S307	CATHY G. O'NEAL	110 BELL ST	RESIDENT
S308	JOHN H. & SUSAN E. MARTINDALE	107 JOSEPHINE	RESIDENT
S309	JOHN H. & SUSAN E. MARTINDALE	107 JOSEPHINE	RESIDENT
S310	SMALLVILLE LEARNING CENTER, LLC.	210 S JOSEPHINE ST	SMALLVILLE LEARNING CENTER
S311	JACKIE N. & JANAN DUNCAN	110 N JOSEPHINE ST	RESIDENT
S312	BACHAR JAMIEL ALFAHEL	525 E HWY 66	RESIDENT
S313	BACHAR ALFAHEL	601 E HWY 66	UNDEVELOPED
S314	MARK D. WILLIAMS	HWY 66	UNDEVELOPED
S315	MARK D. WILLIAMS	HWY 66	UNDEVELOPED
S316	MARK D. WILLIAMS	HWY 66	UNDEVELOPED
S317	SCOTT CLEMENTS & LARRY CHREENE	701 E MAIN ST	RESIDENT
S318	MARY BLAKELY ESTATE	709 MAIN ST	RESIDENT
S319	GLYNN DODSON	HWY 66	COMMERCIAL
S320	GLYNN DODSON	HWY 66	COMMERCIAL
S321	GLYNN DODSON	HWY 66	UNDEVELOPED
S322	DENNIS J. & LINDA WELLS	801 E HWY 66	RESIDENT
S323	ROYSE CITY INDEPENDENT SCHOOL DISTRICT	815 E HWY 66	ROYSE CITY ISD STORAGE UNITS
S324	ROBERT B. & ADA SUE MCMURRY	HWY 66	UNDEVELOPED
S325	KEITH BRANDON & KENNETH WESLEY CLINARD	FM 1777	UNDEVELOPED
S326	ROBERT BARTON MCMURRY JR.	HWY 66	UNDEVELOPED
S600	KEITH M DEAN & ELIZABETH KATHLEEN SCHANK	115 W CHURCH ST	RESIDENT
S601	WILLIAM R. TANNER	309 N ELM ST	RESIDENT
S602	OTHA GENE & JANICE W. PEOPLES	306 N ELM ST	RESIDENT
S603	LISA & KEVIN S CARTER	115 E CHURCH ST	RESIDENT
S604	CITY OF ROYSE CITY	305 N ARCH ST	CF GOODWIN LIBRARY
S605	CITY OF ROYSE CITY	305 N ARCH ST	PARKING LOT
S606	ANDREW C. WENDEL	305 PLUM ST	RESIDENT
S607	FIRST UNITED METHODIST CHURCH	305 CHURCH ST	UNDEVELOPED
S608	FIRST UNITED METHODIST CHURCH	200 PLUM ST	ROYSE CITY ACADEMY

Texas Department of Transportation

Dallas District Design Schematic
William L. Hale, P.E., District Engineer

SH 66
Rockwall & Collin County
From: SH 205
To: FM 1777
Project Length: 10.24 Miles
Functional Class:
Urban Principal Arterial

CSJ's: 0009-04-060, etc.

Design Speed:
SH 66 Six-Lane Divided Arterial - 45 mph
SH 66 Four-Lane Divided Arterial - 40 mph
SH 66 Couplet Arterial - 35 mph
FM 1141 & FM 552 - 40 mph
FM 551 - 30 mph

Begin Project
Begin CSJ: 0009-04-060
STA. 12+64

End Project
End CSJ: TO BE DETERMINED
STA. 556+42

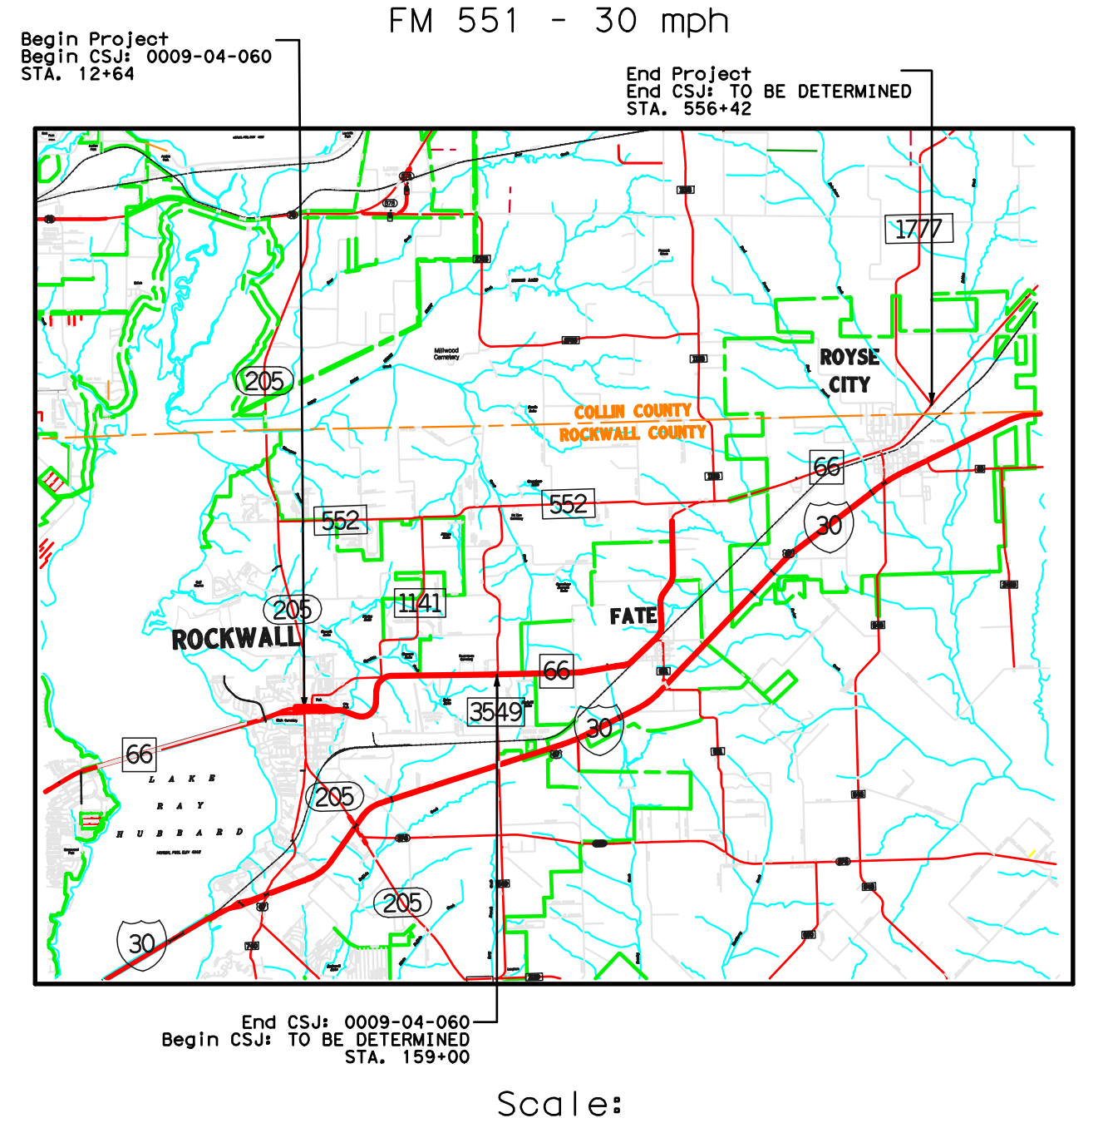
1777
205
ROYSE CITY
COLLIN COUNTY
ROCKWALL COUNTY
66
552
552
30
1141
FATE
ROCKWALL
205
66
3549
30
66
LAKE RAY HUBBARD
205
205
30

End CSJ: 0009-04-060
Begin CSJ: TO BE DETERMINED
STA. 159+00

Scale:
Horizontal 1"=200'
Vertical 1"=20'

JANUARY 2013
Roll 5 of 5

SCHEMATIC PREPARED BY:
HUITT-ZOLLARS, INC.
REGISTRATION NUMBER F-761
FOR INTERIM REVIEW ONLY
NOT FOR PERMITTING, BIDDING
OR CONSTRUCTION.
Prepared by or under the
Direct Supervision of:
DAVID NUFER 68818
NAME P.E. NUMBER
NAME P.E. NUMBER
NAME P.E. NUMBER
01-25-2013
DATE

HUITT-ZOLLARS
Huitt-Zollars, Inc. Dallas
1717 McKinney Avenue, Suite 1400
Dallas, Texas 75202-1236
(214) 871-3311

© 2012 by Texas Department of Transportation all rights reserved

Roll 5 of 5