© 2012

Texas Department of Transportation

Dallas District
Design Schematic

William L. Hale, P.E.
District Engineer

FM 664

From: US 287 in Waxahachie
To: IH 45 in Ferris

CSJ: 1051-01-038

Ellis County
Functional Class Rural Highway
Project Length 20.65 Miles
Design Speed: 40 mph

Scale: Horizontal 1"=200'

© 2012 by Texas Department of Transportation all rights reserved

December 2012

PRELIMINARY
SUBJECT TO REVISIONS

SCHEMATIC PREPARED BY:

PROJECT MANAGER	DATE
P.E. SEAL	P.E. NUMBER
DR. CHARGE NO. TASK	CHECKED
P.E. SEAL	P.E. NUMBER

December 2012
DATE

NOT INTENDED FOR CONSTRUCTION, BIDDING, OR PERMIT PURPOSES

ROLL 14 OF 14
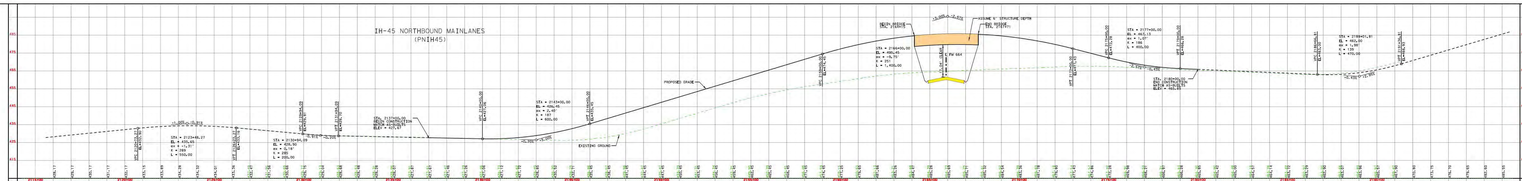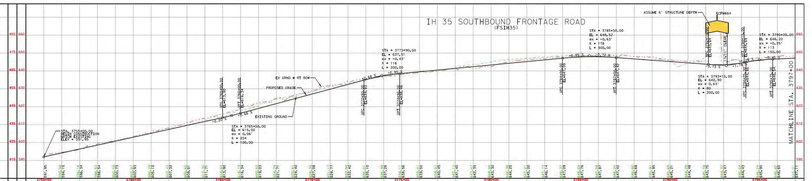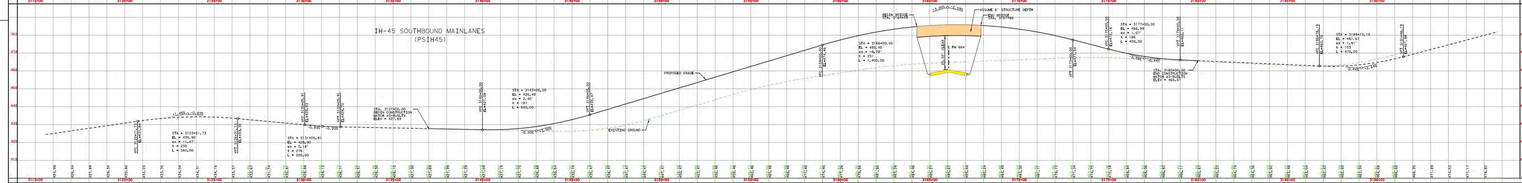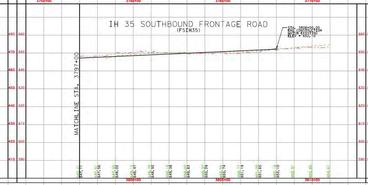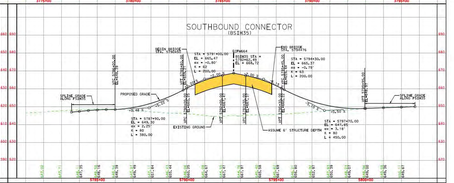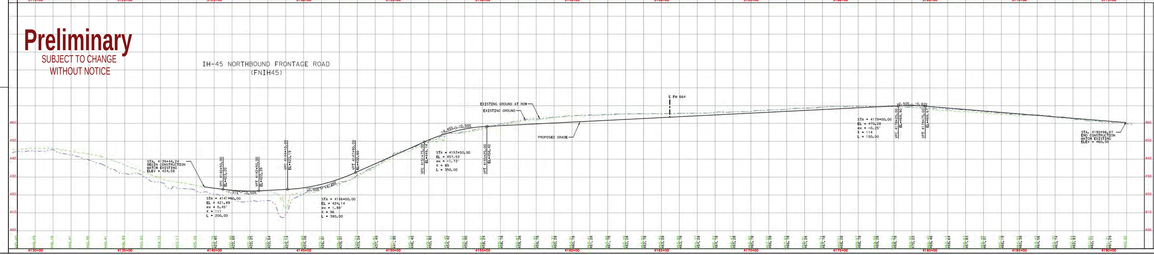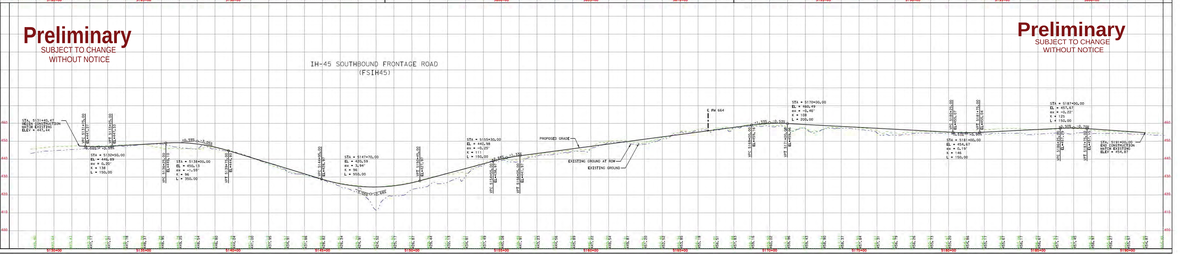
HDR
HDR Engineering, Inc.
17111 Preston Road, Suite 200
Dallas, Texas 75248-1229