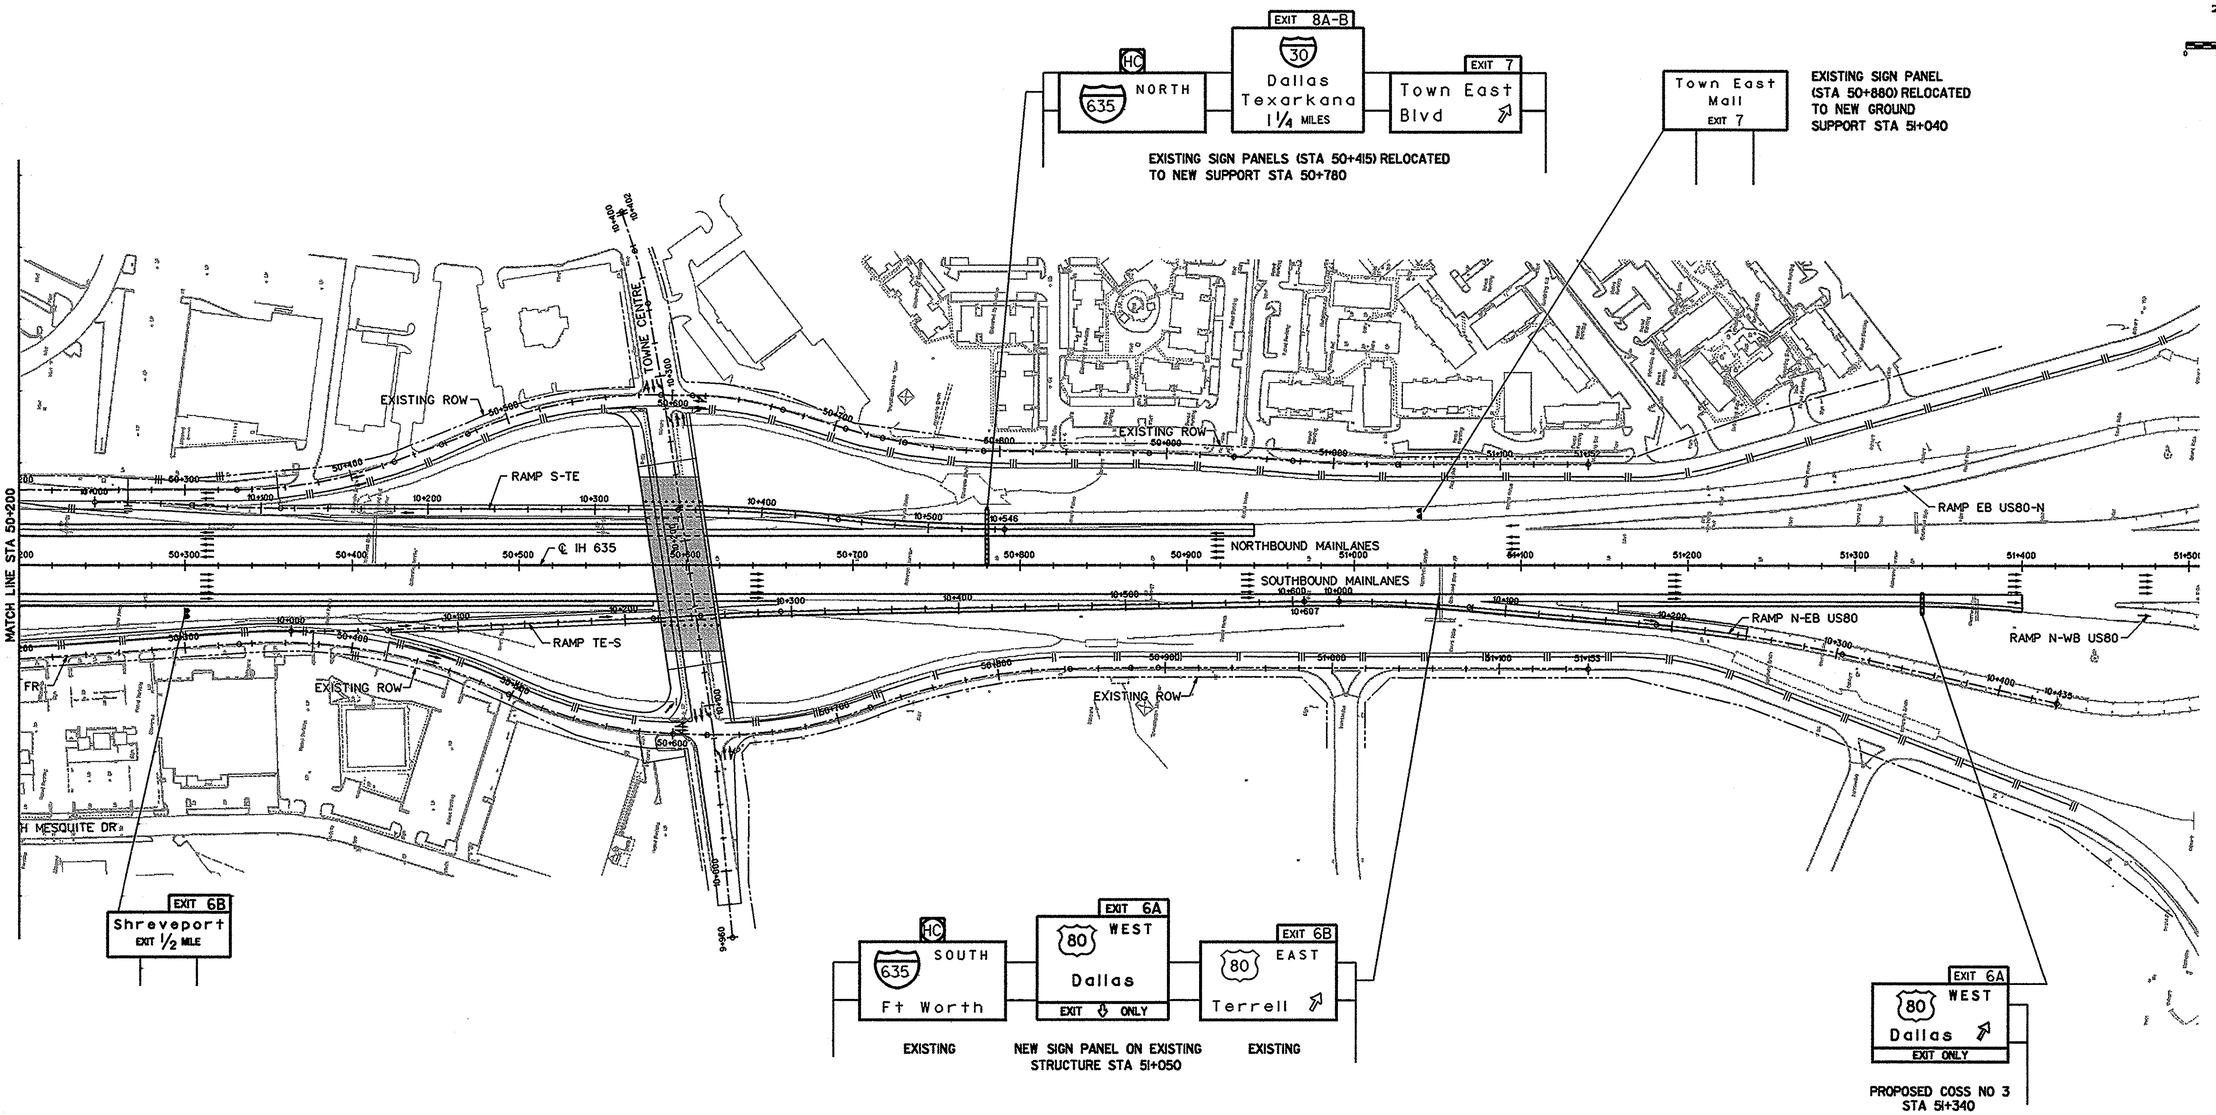

By Thomas D. O'Grady, P.E. # 83355
HNTB CORPORATION
Date JULY 2001
NOT FOR CONSTRUCTION, BIDDING, OR PERMIT PURPOSES

ALL DIMENSIONS IN METERS

© 2001 by Texas Department of Transportation
(512) 416-2055; all rights reserved

Texas Department of Transportation

635 LBJ Corridor Transportation Study

PRELIMINARY DESIGN SCHEMATIC

LARGE SIGN SCHEMATIC

SOUTH OF I.H. 30 TO U.S. 80

HNTB ARCHITECTS ENGINEERS PLANNERS

DESIGN SPEED	DISTRICT ENGINEER		SCALE	DATE
110 KPH	JAY NELSON, P.E.		AS NOTED	JULY 2001
STATE DIST. NO.	COUNTY	CONT.	SECT.	JOB	SHEET
18	DALLAS	2374	02	098	8 OF 8

12-JUL-2001
11:12 g:\lbj\sheets\sign\cad\sublsheets\lsss402.dgn