




DALLAS DISTRICT
DESIGN SCHEMATIC
WILLIAM L. HALE, P.E., DISTRICT ENGINEER
DENTON COUNTY
FARM TO MARKET ROAD 720
PROJECT LIMIT: 360' SOUTH OF MARTOP ROAD
TO US 380

CONTROL: 1567-01-037
US 380 FUNCTIONAL CLASS: PRINCIPLE URBAN ARTERIAL
DESIGN SPEED: 60 mph
FM 720 FUNCTIONAL CLASS: URBAN MINOR ARTERIAL
DESIGN SPEED: 40 mph FM 720
30 mph Side Streets
PROJECT LENGTH = 2.111 MI.

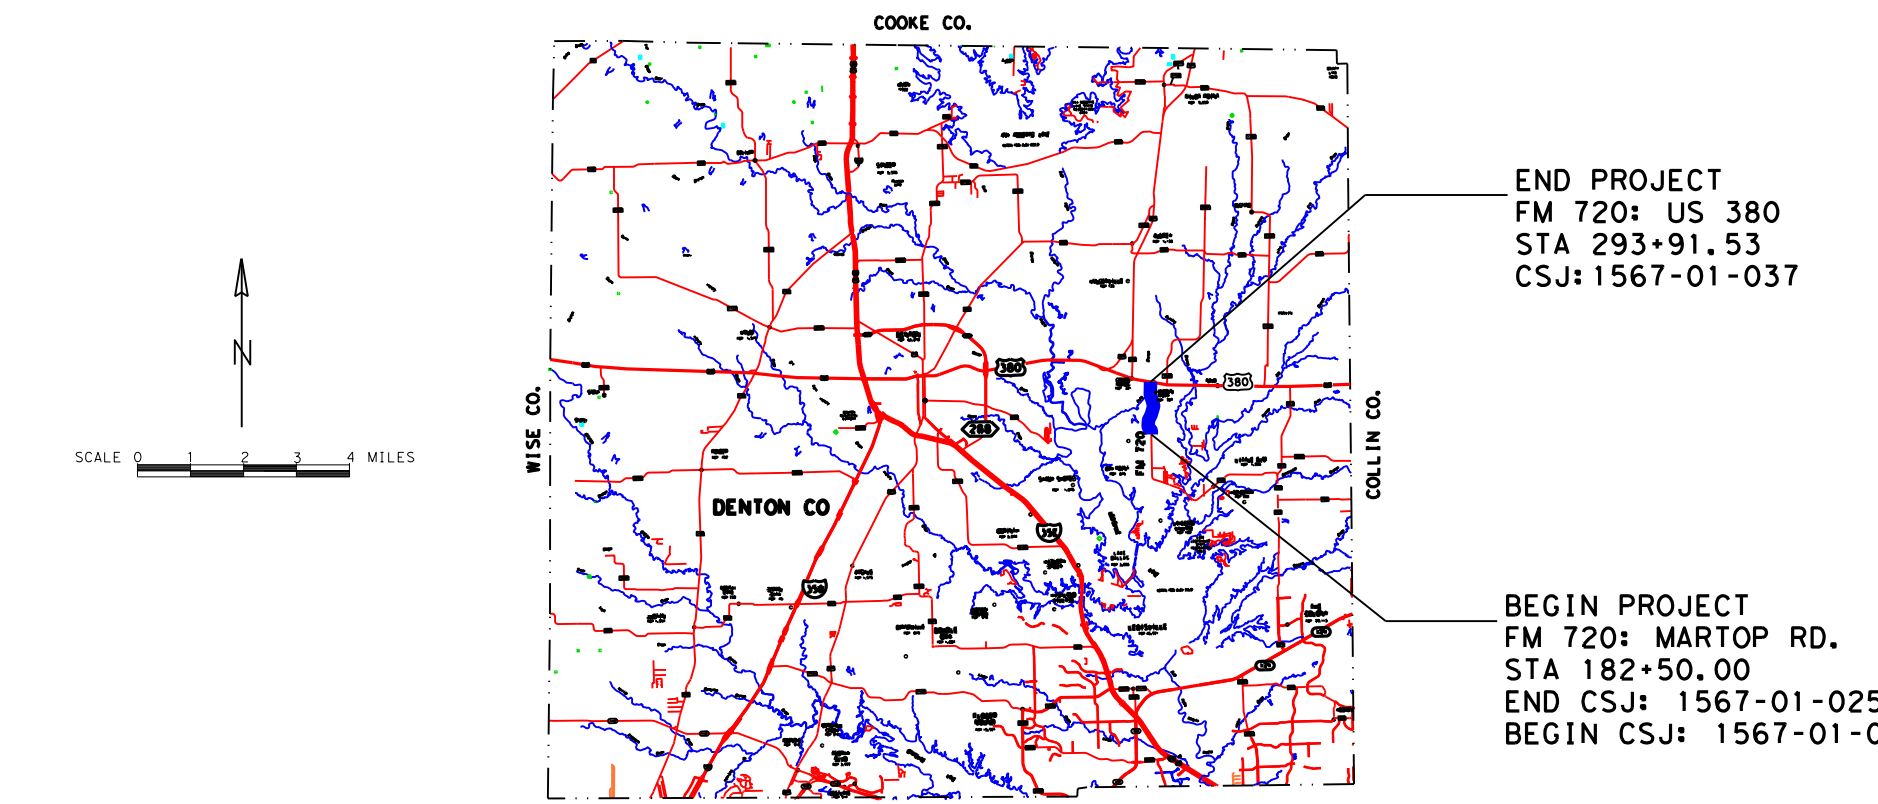

















LOCATION MAP
FEBRUARY 2014
SCALE: 1"=100' H, 1"=10'
ROLL 3 OF 3

APPROVED SCHEMATIC NOT FOR CONSTRUCTION!

THESE DOCUMENTS ARE FOR INTERIM REVIEW AND
INTENDED FOR REGULATORY APPROVAL, PERMIT, BIDDING
OR CONSTRUCTION PURPOSES. THEY WERE PREPARED
BY OR UNDER THE SUPERVISION OF:


NELSON L. UNDERWOOD	9/203	04/28/2014
NAME	P.E. NO.	DATE

© 2014 BY TEXAS DEPARTMENT OF TRANSPORTATION
ALL RIGHTS RESERVED

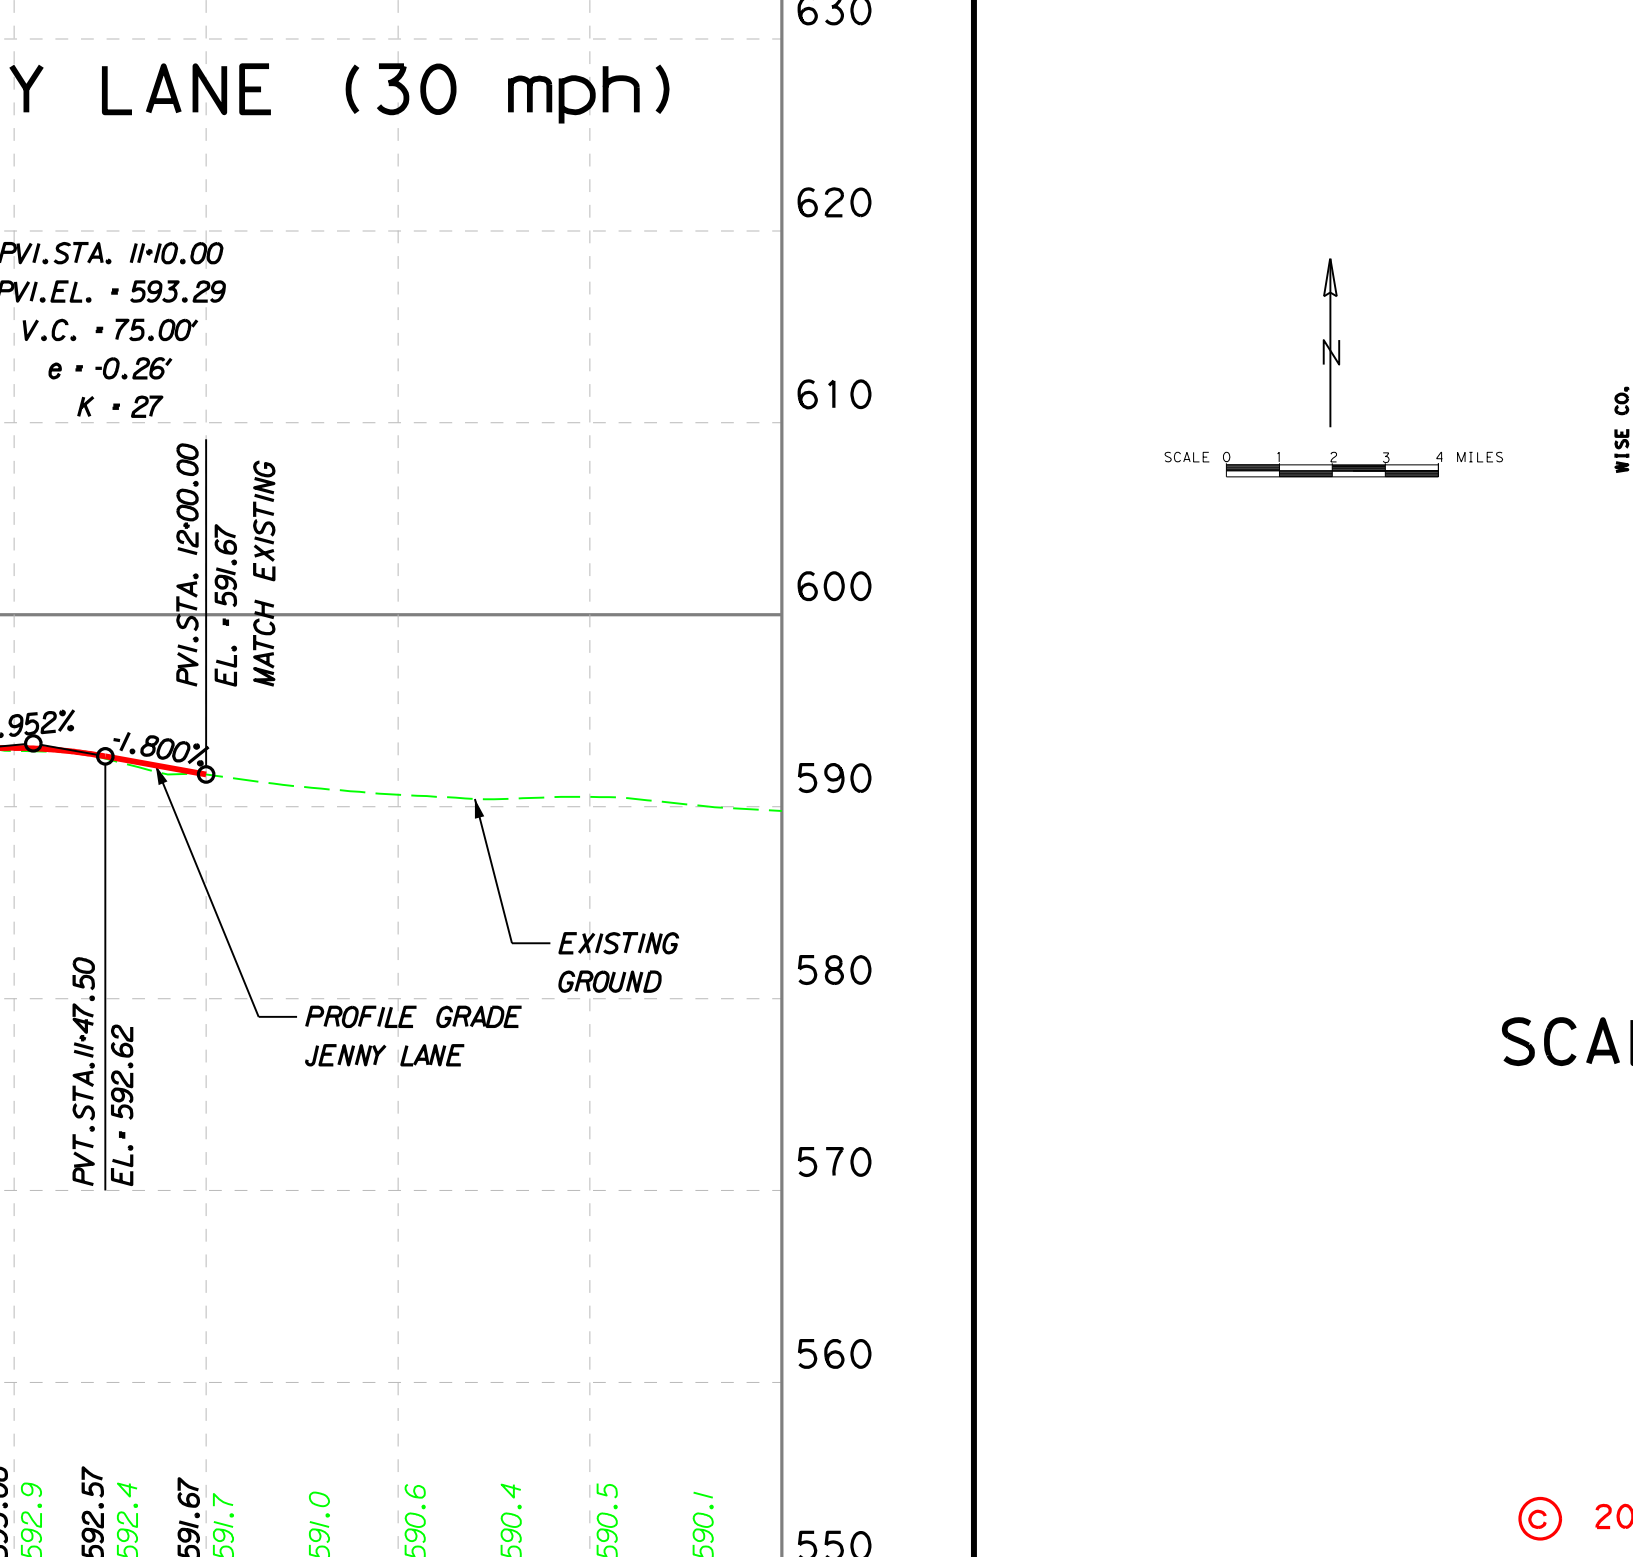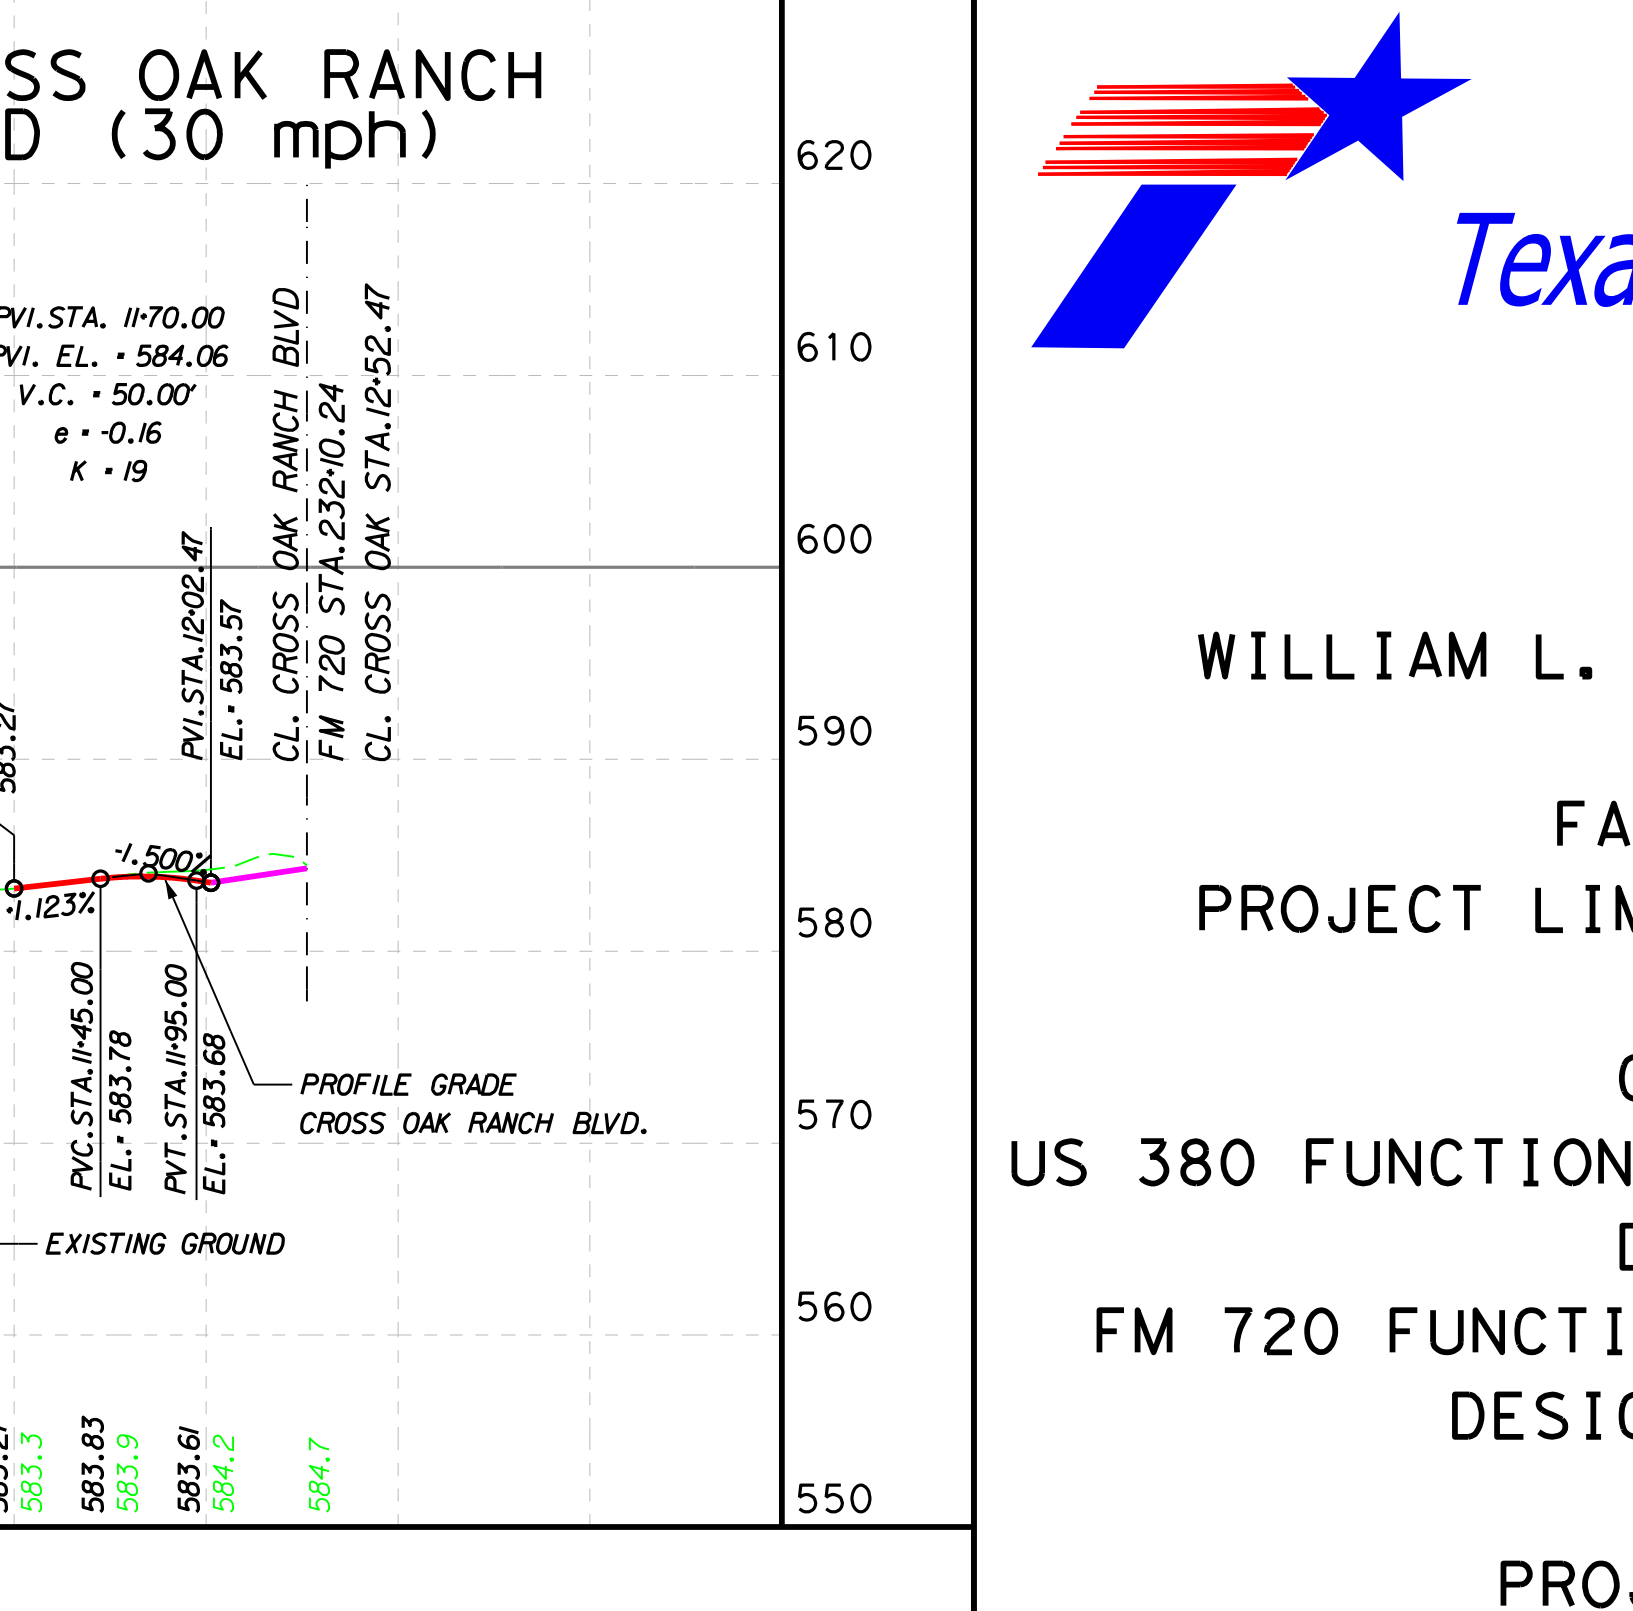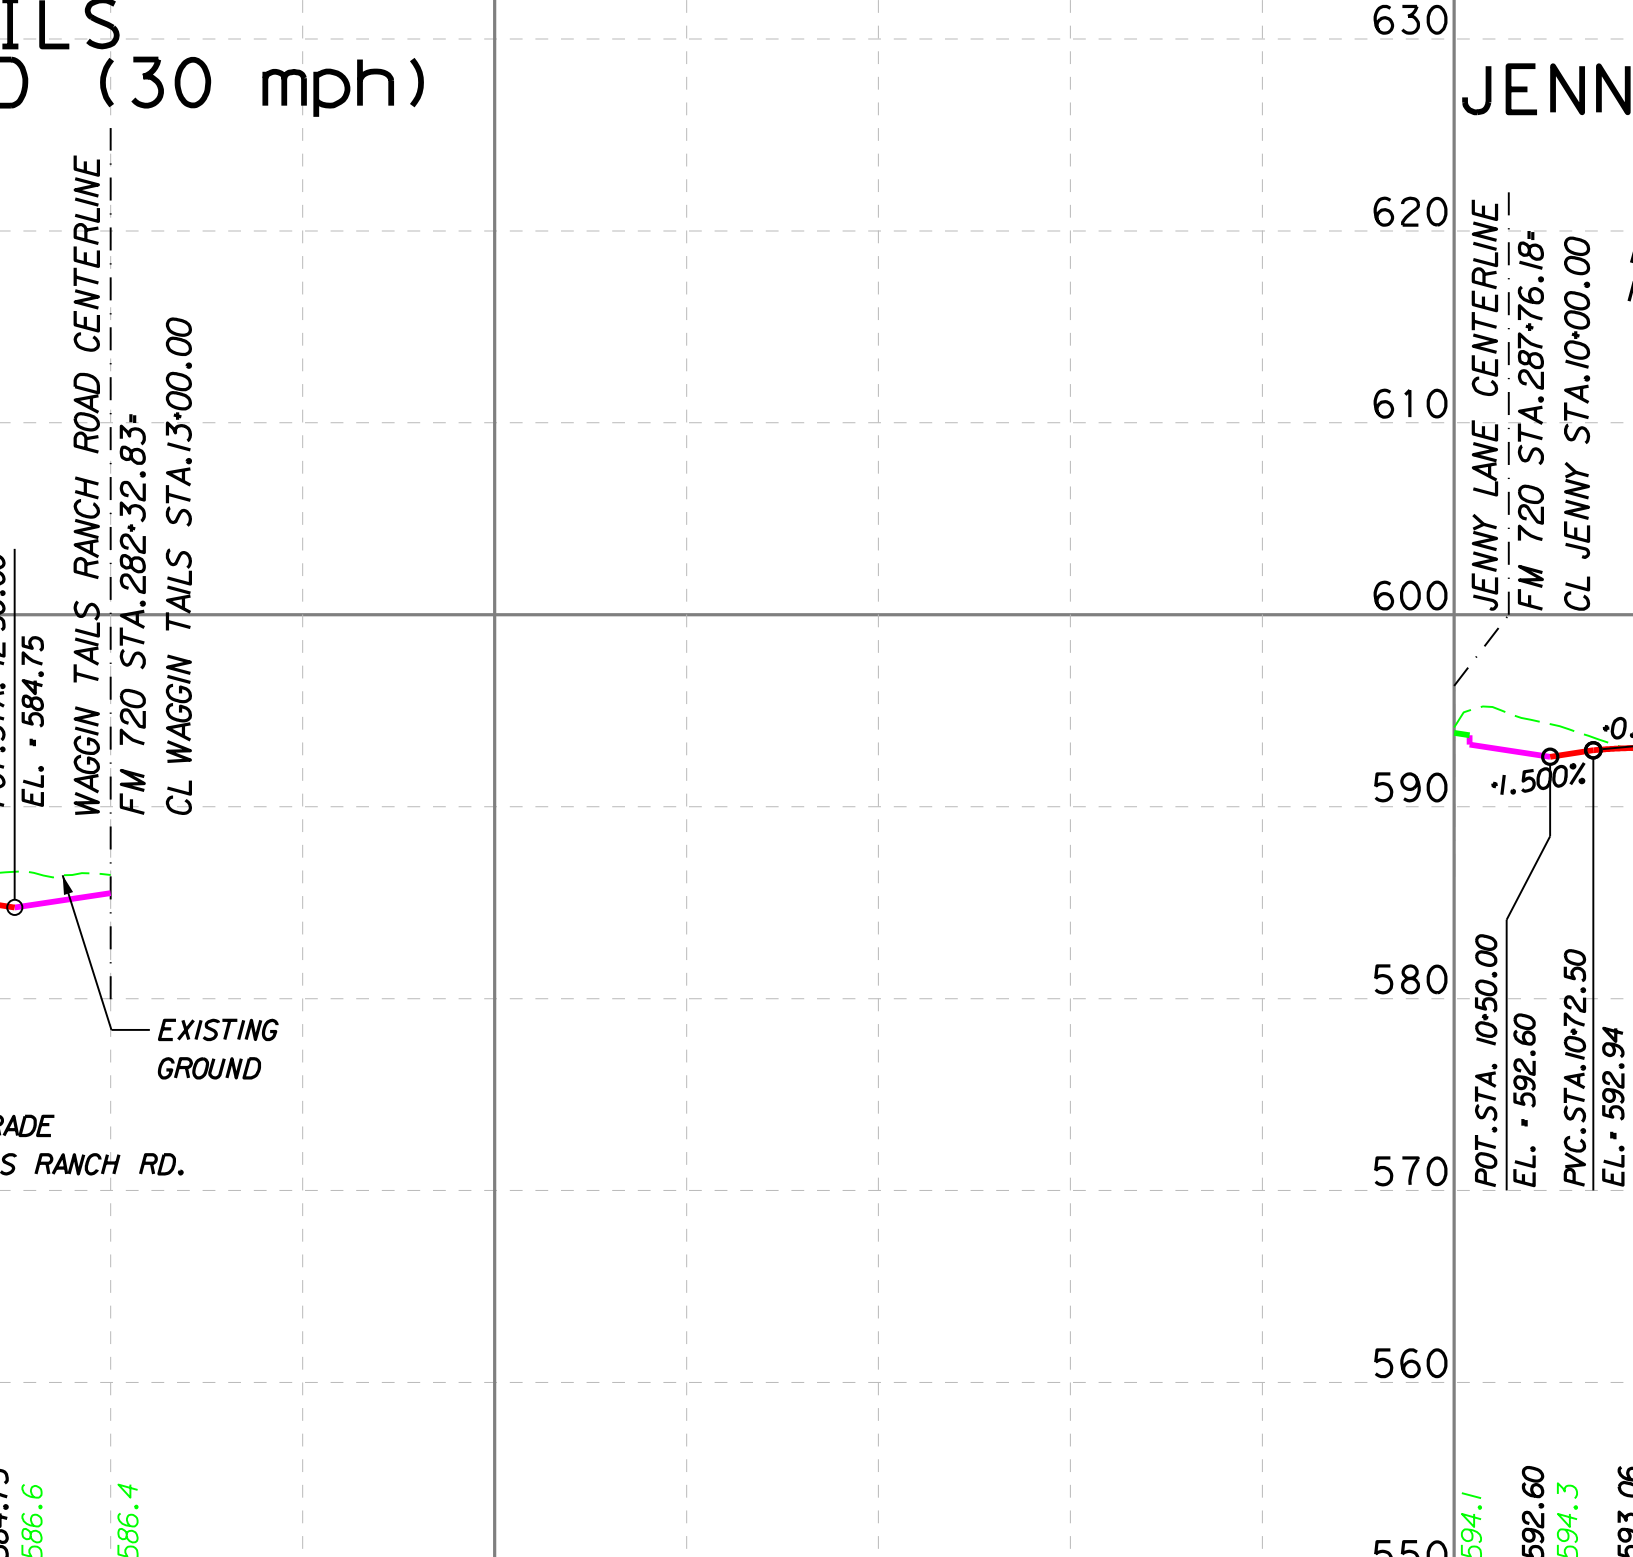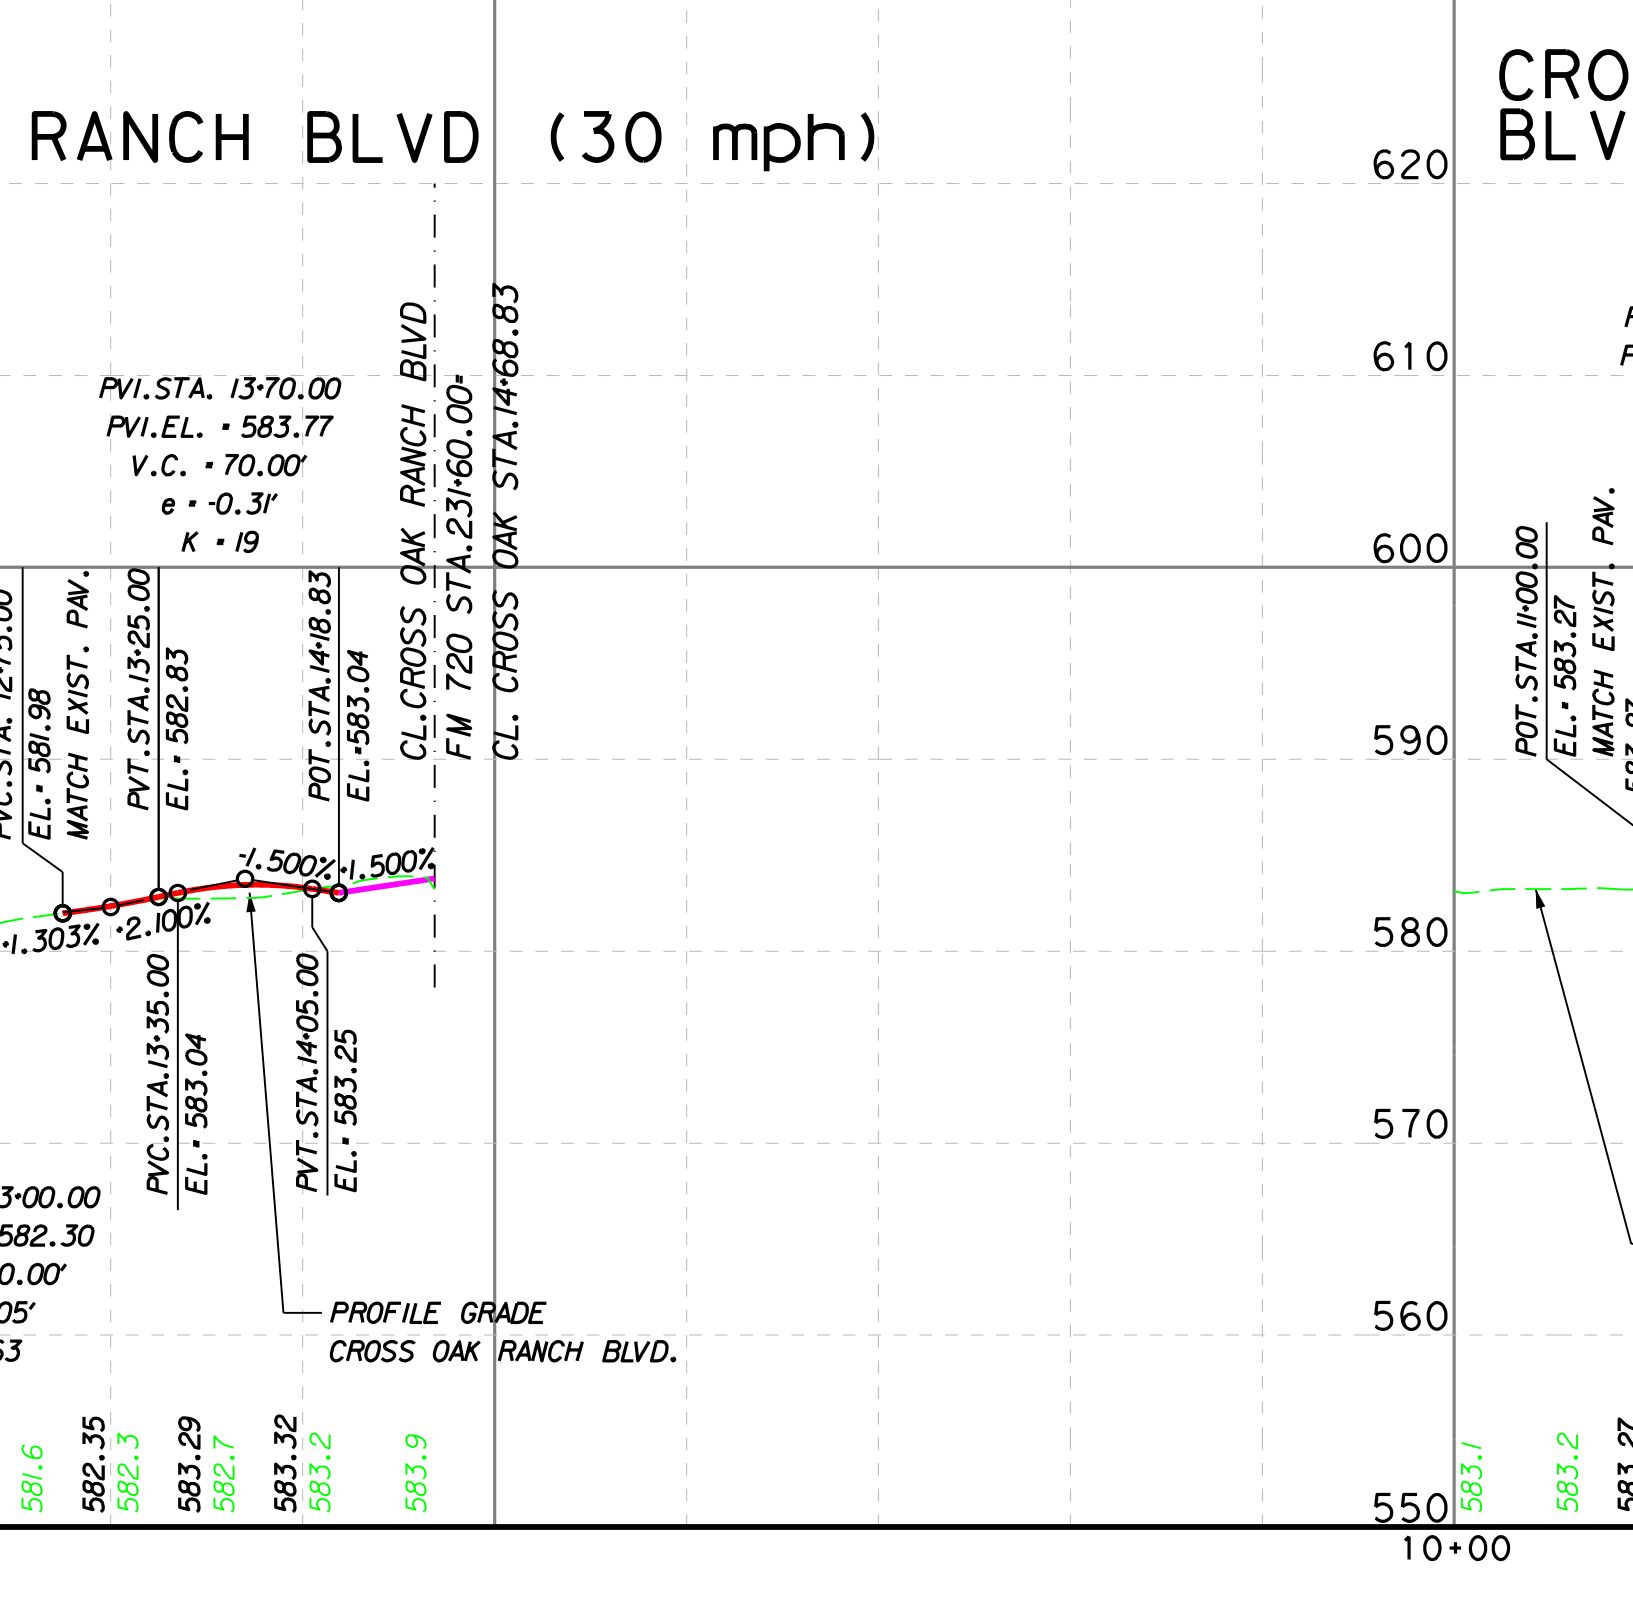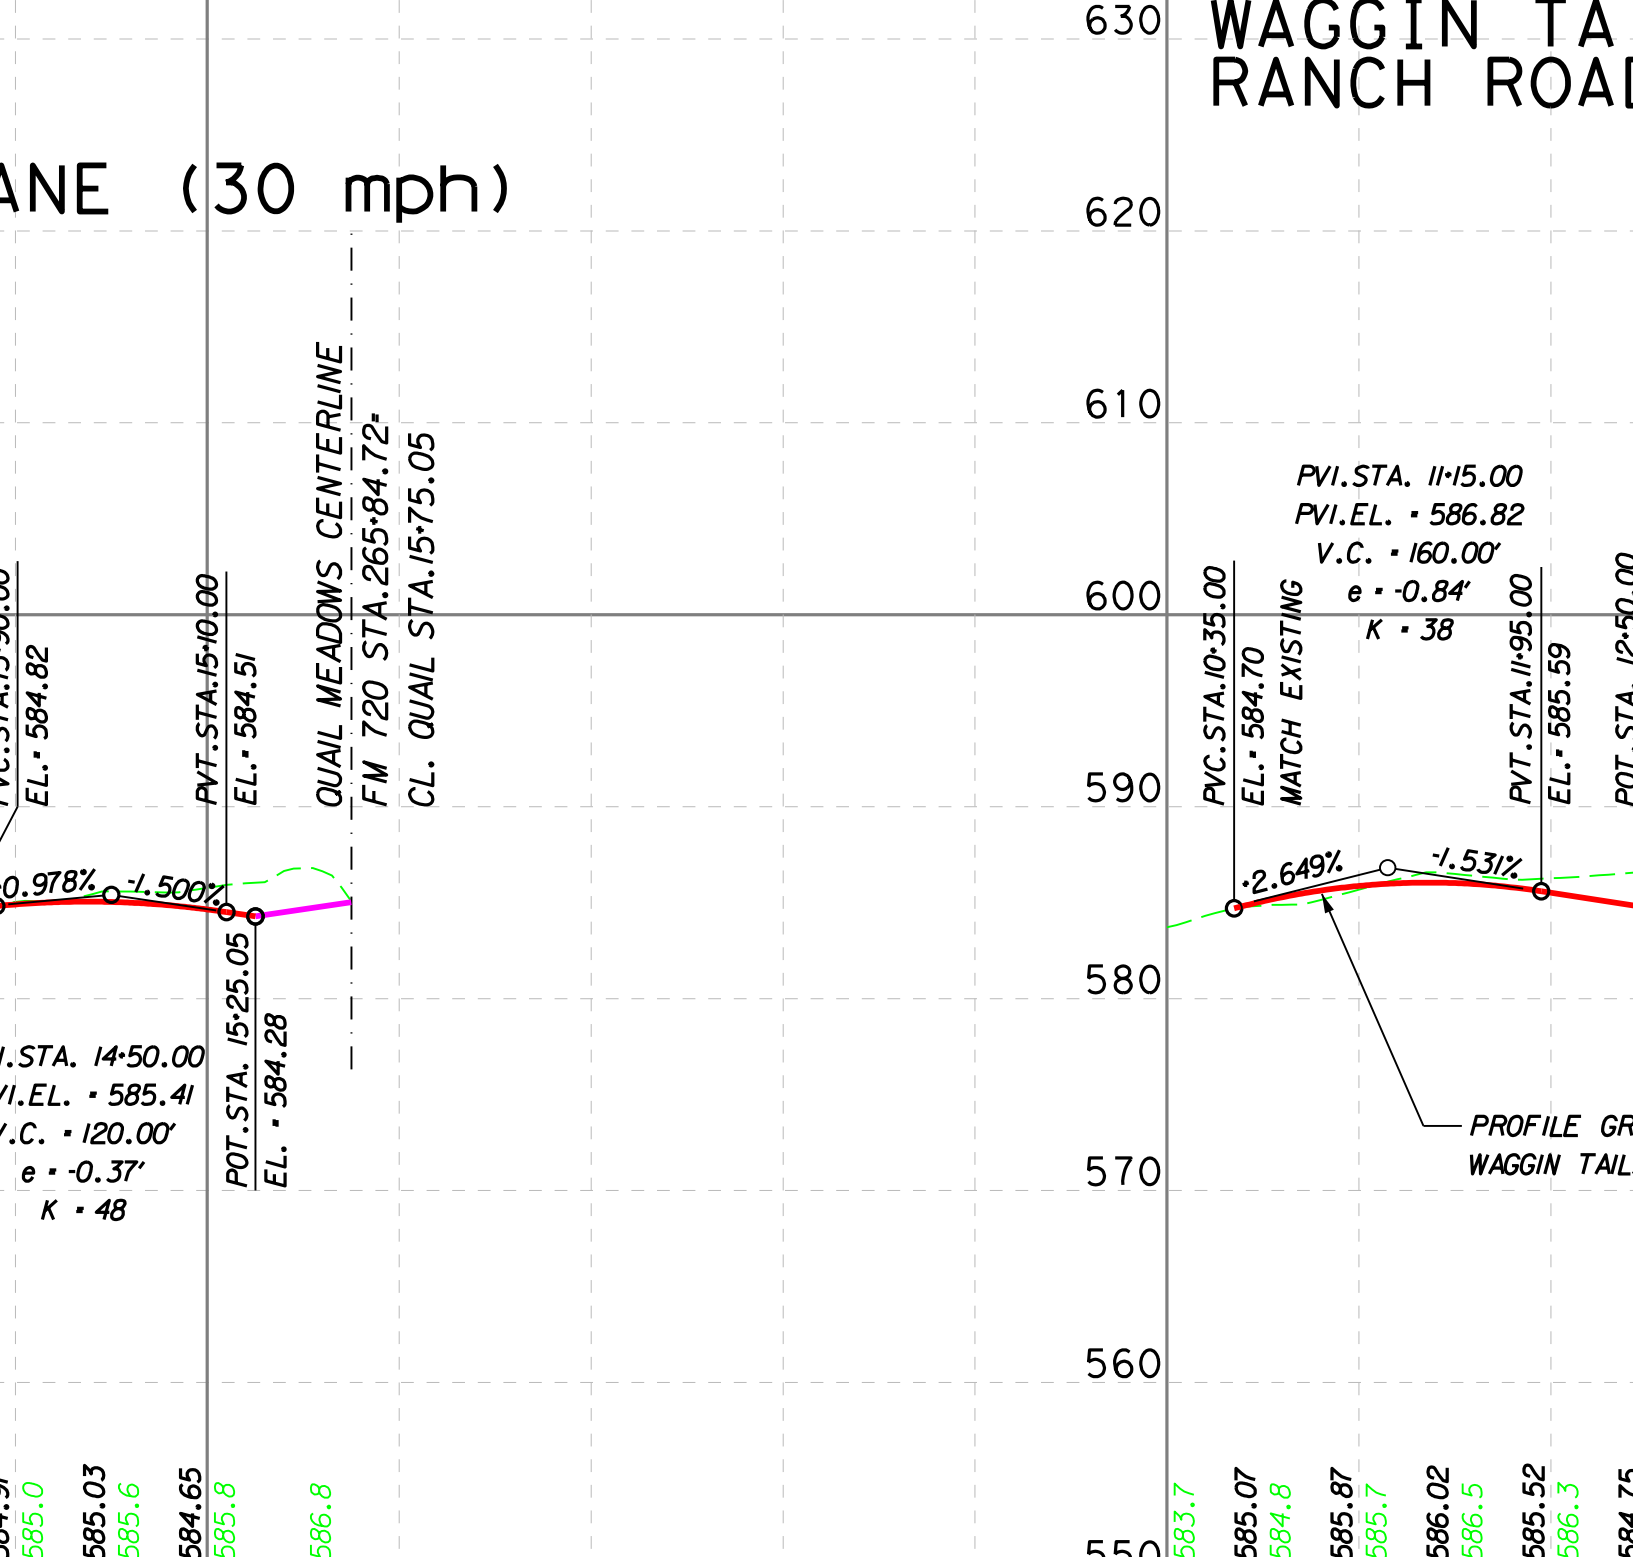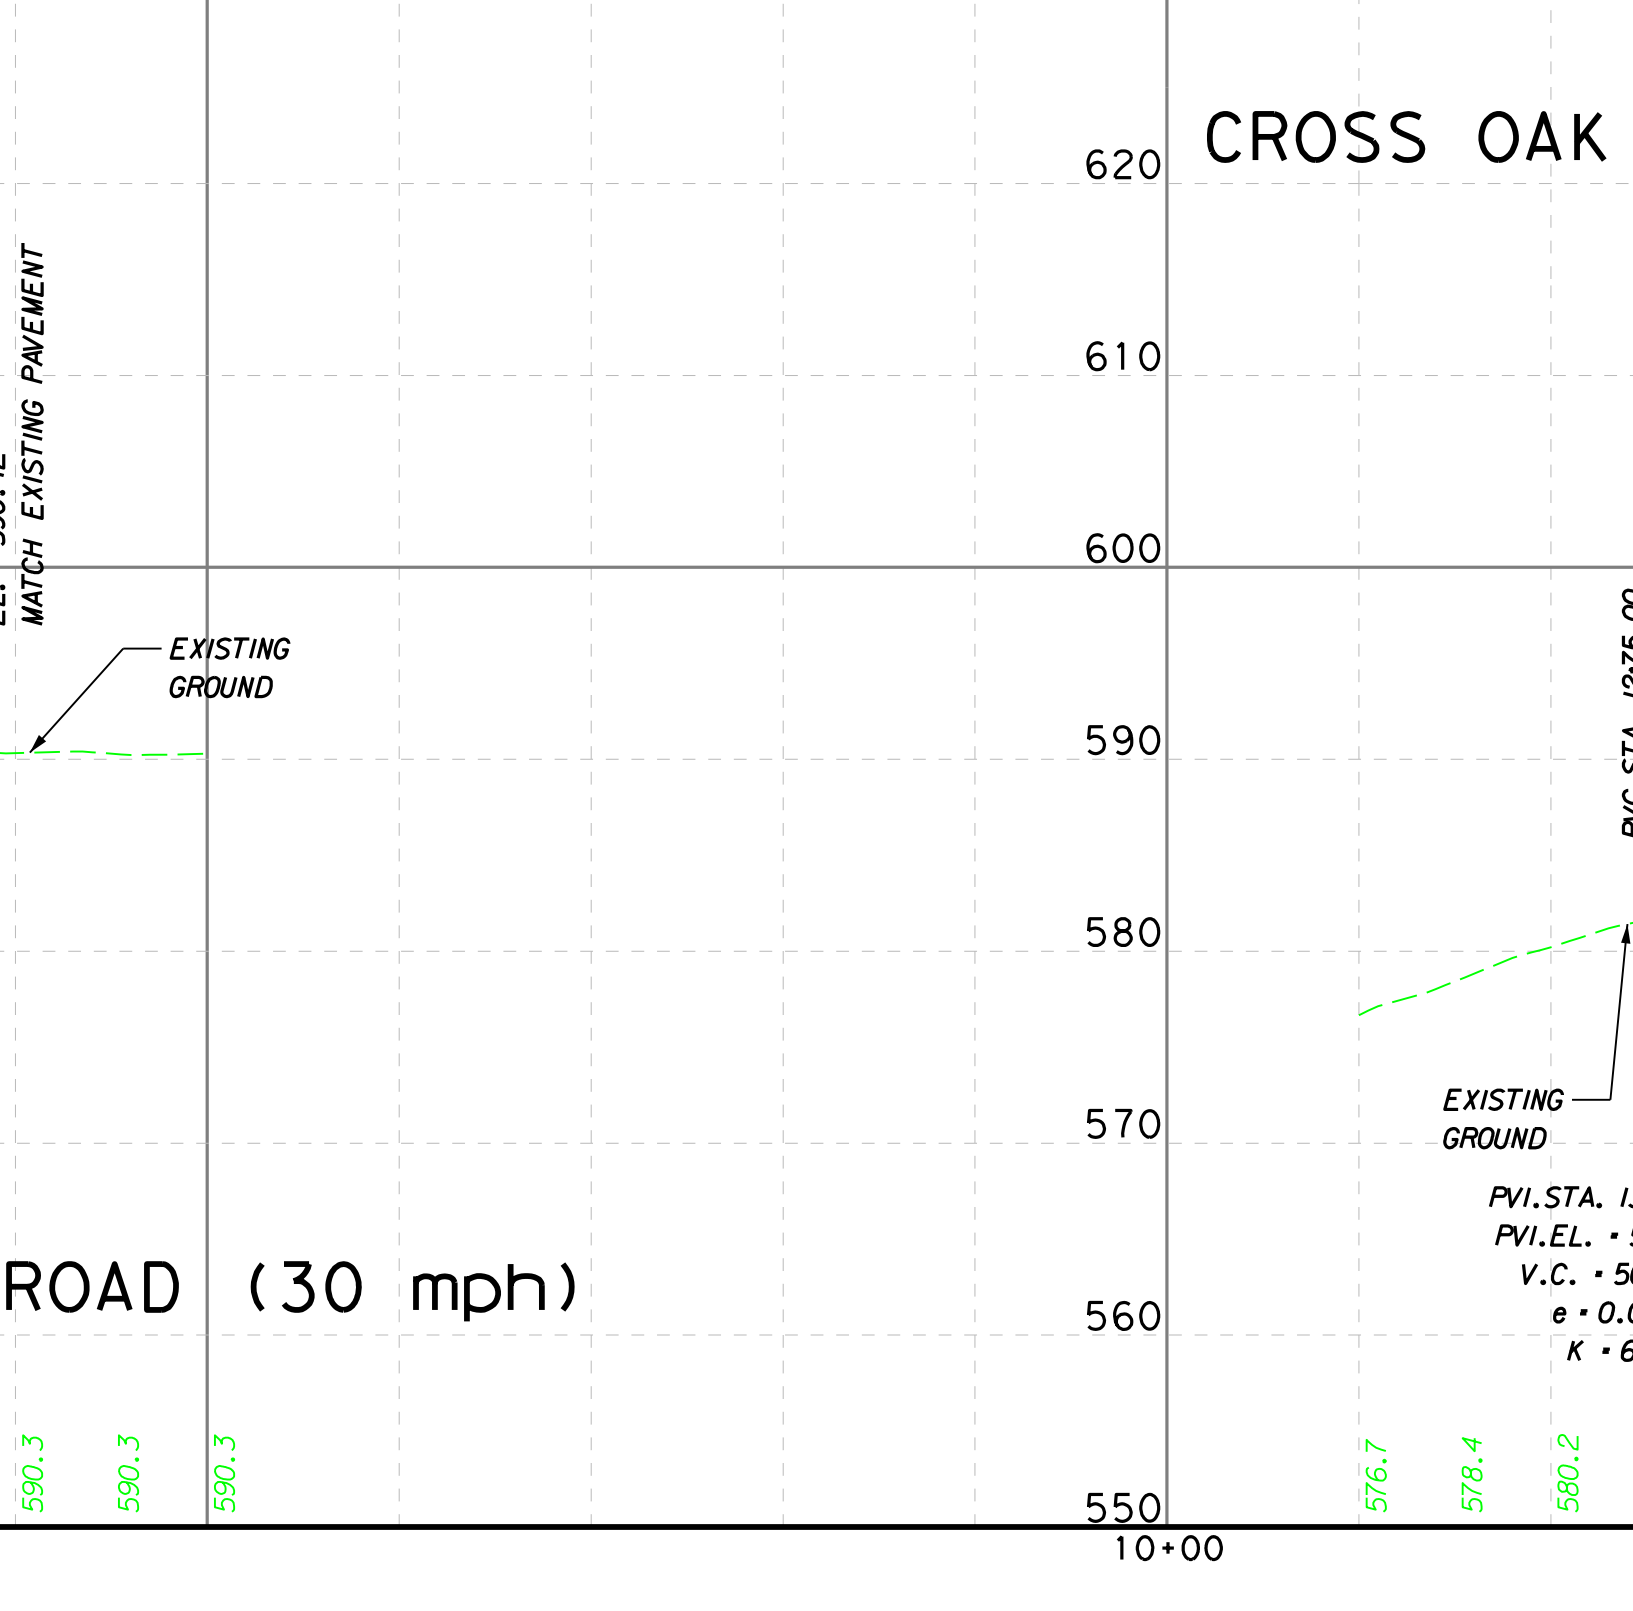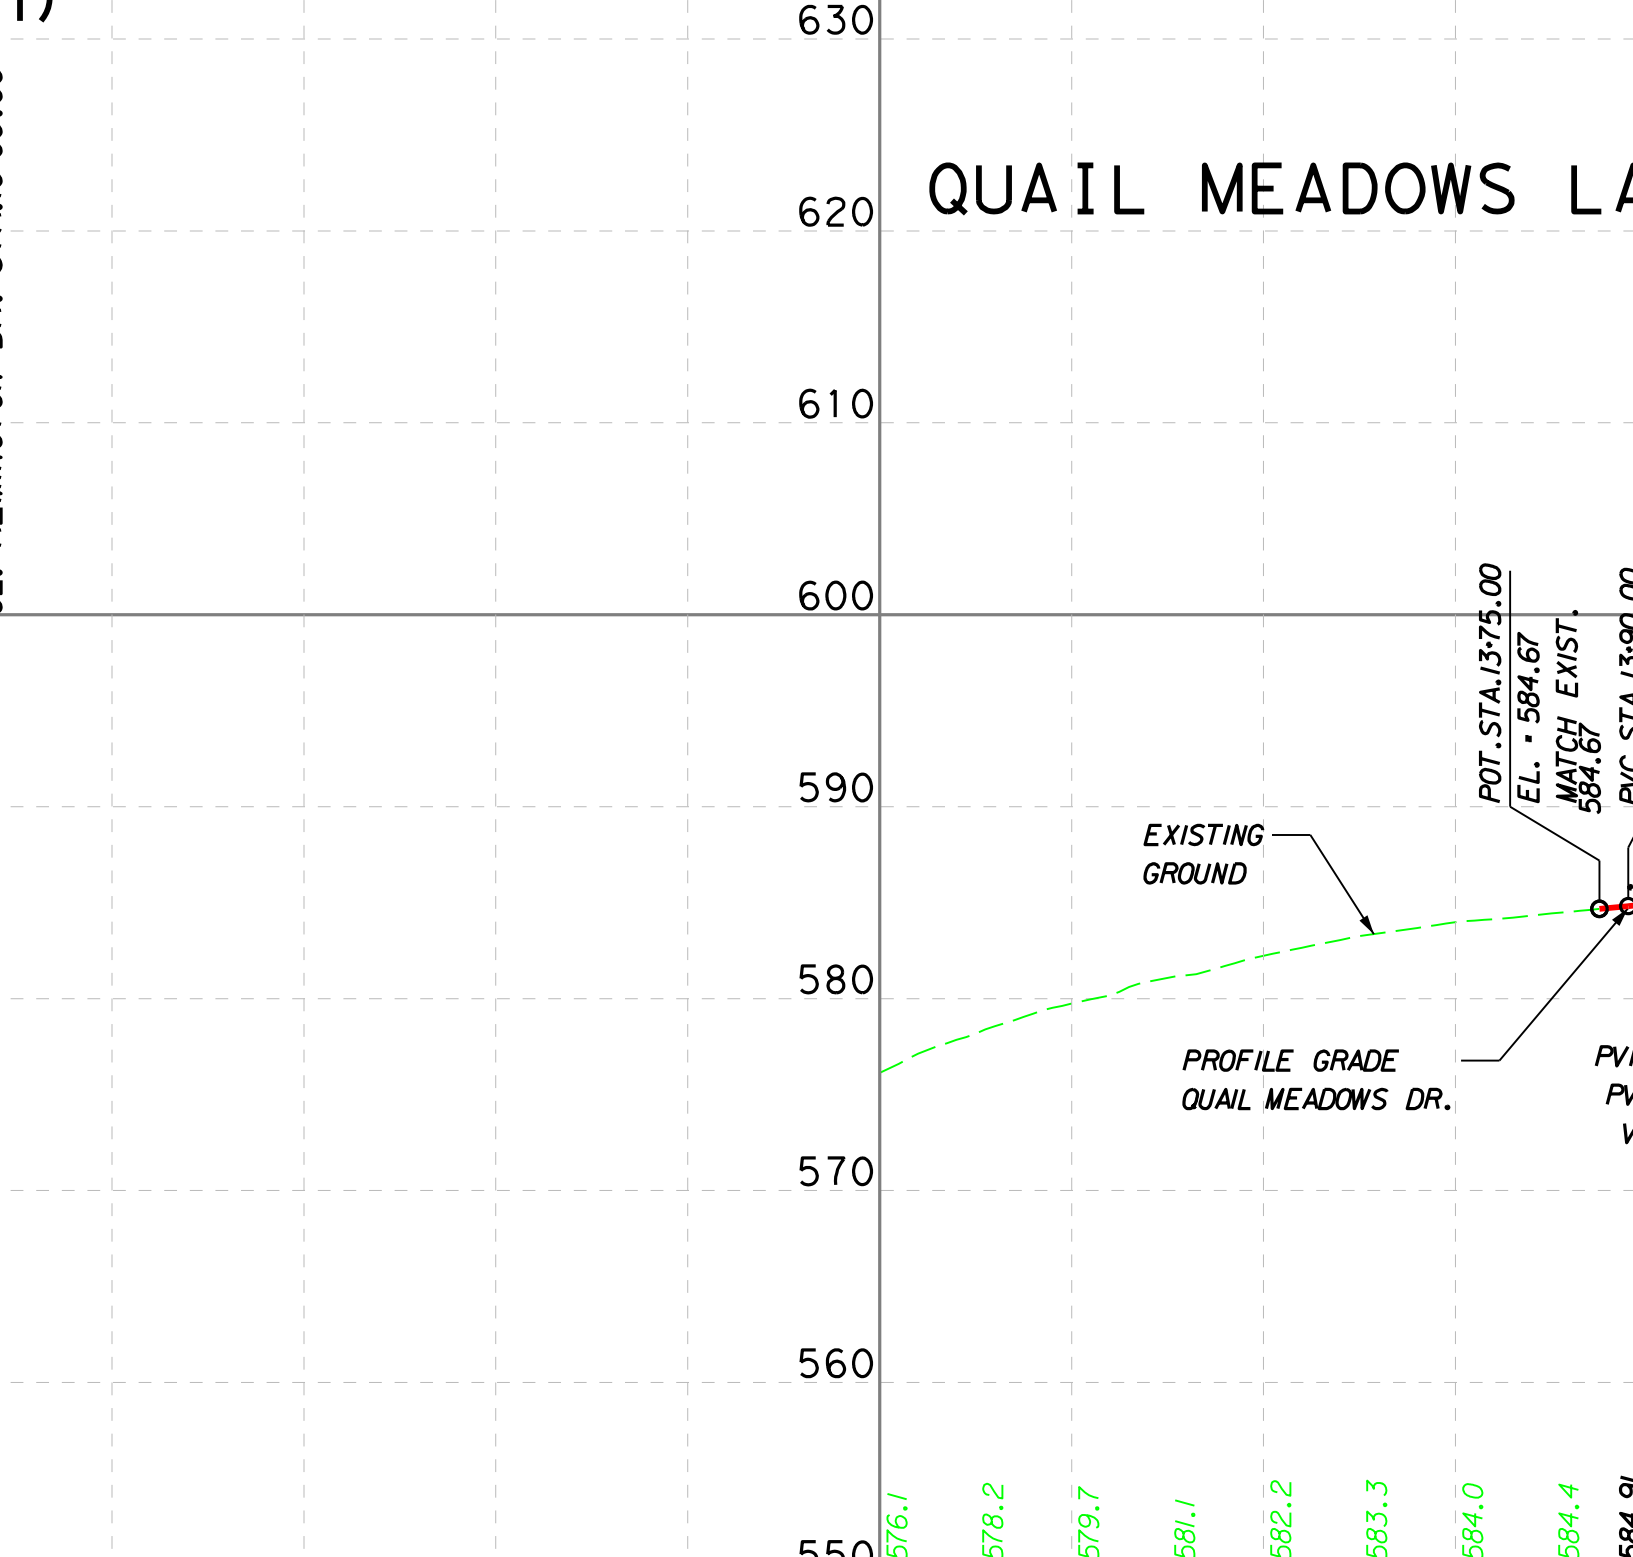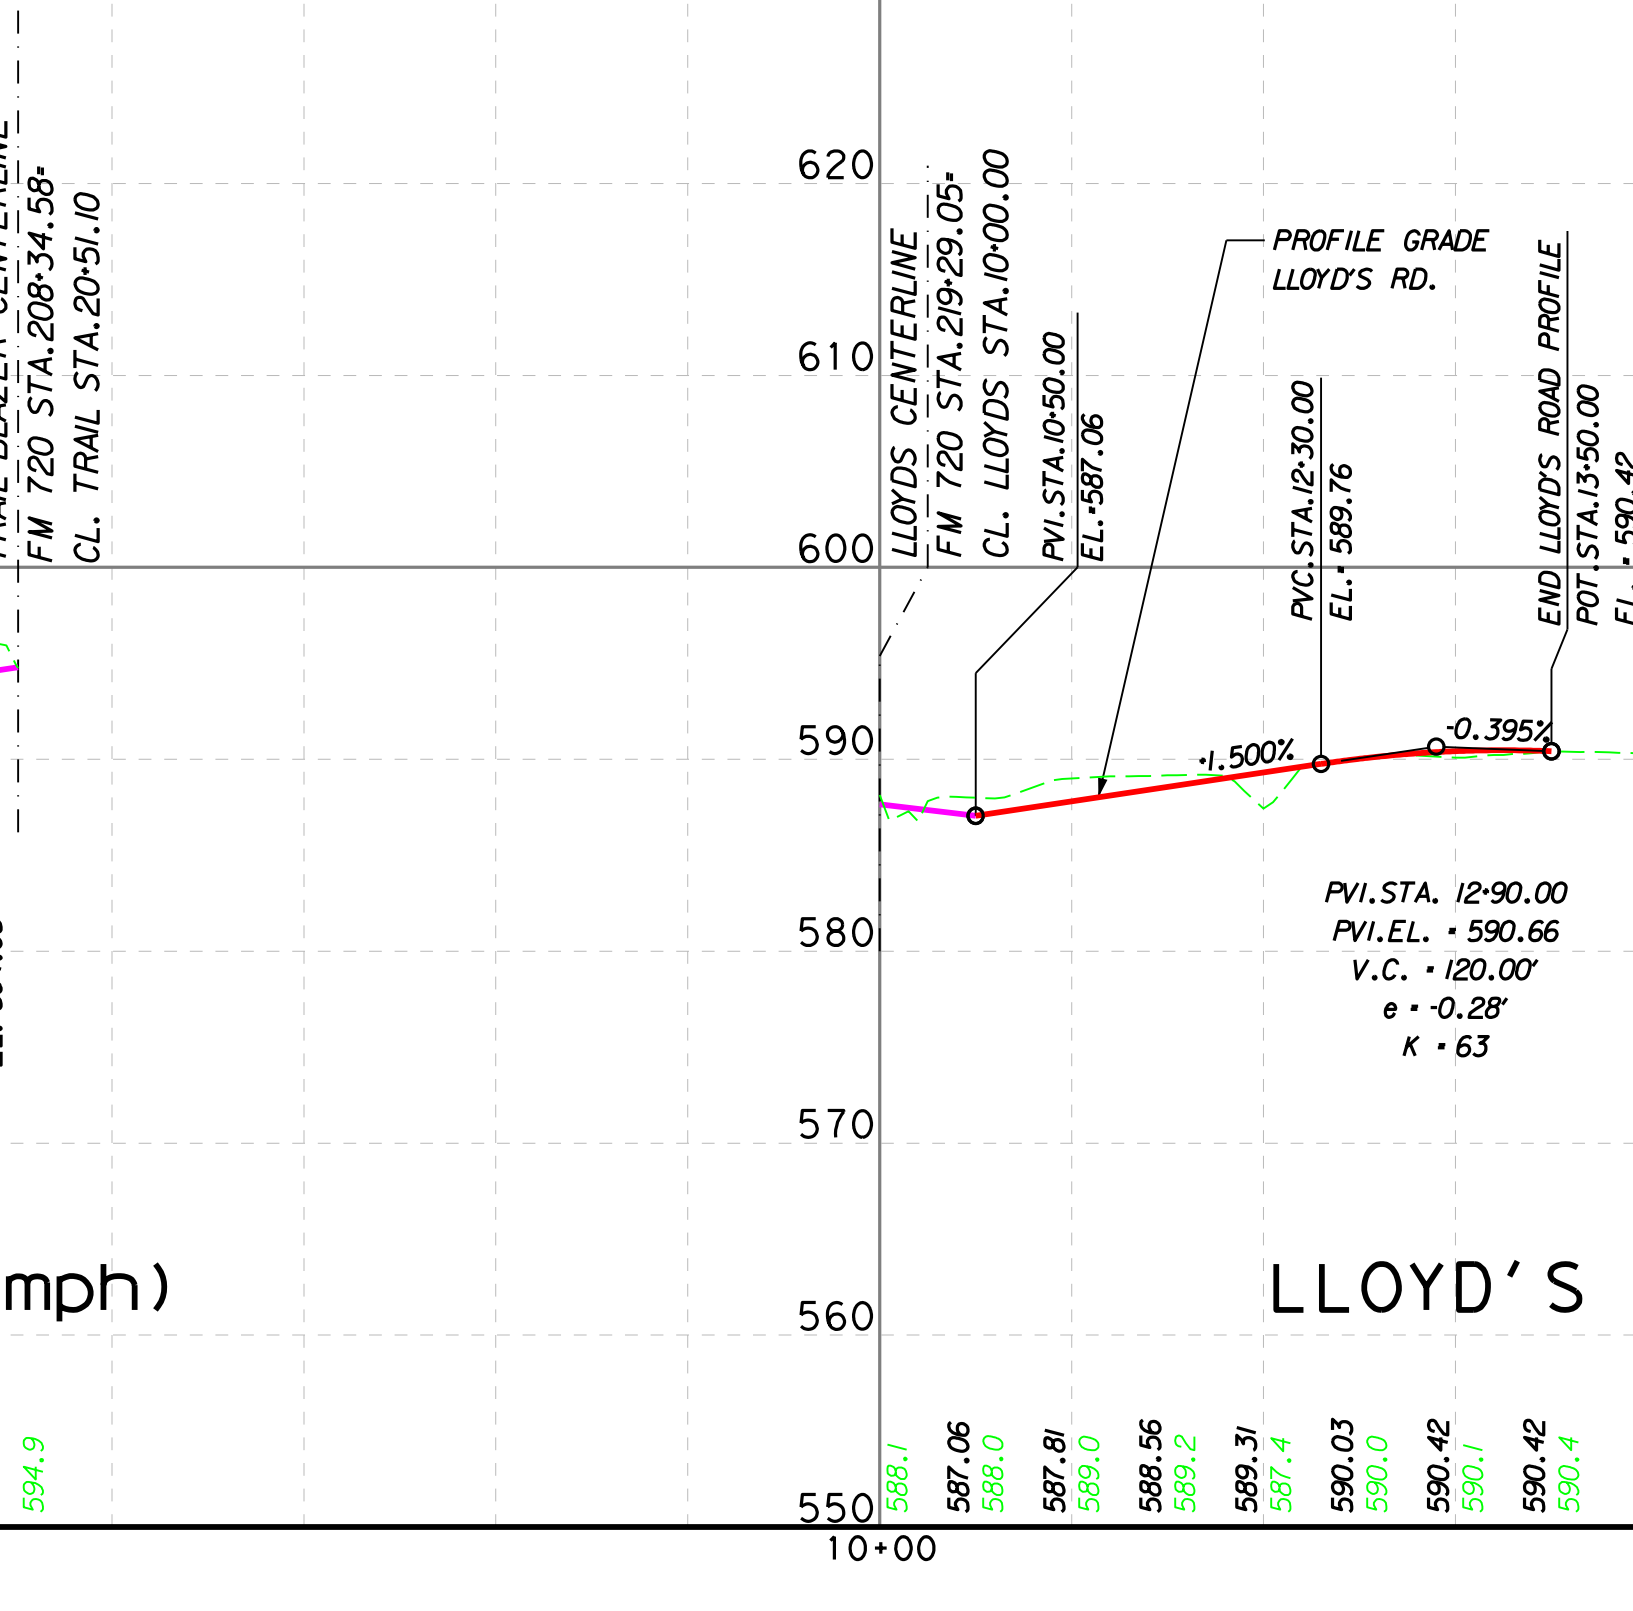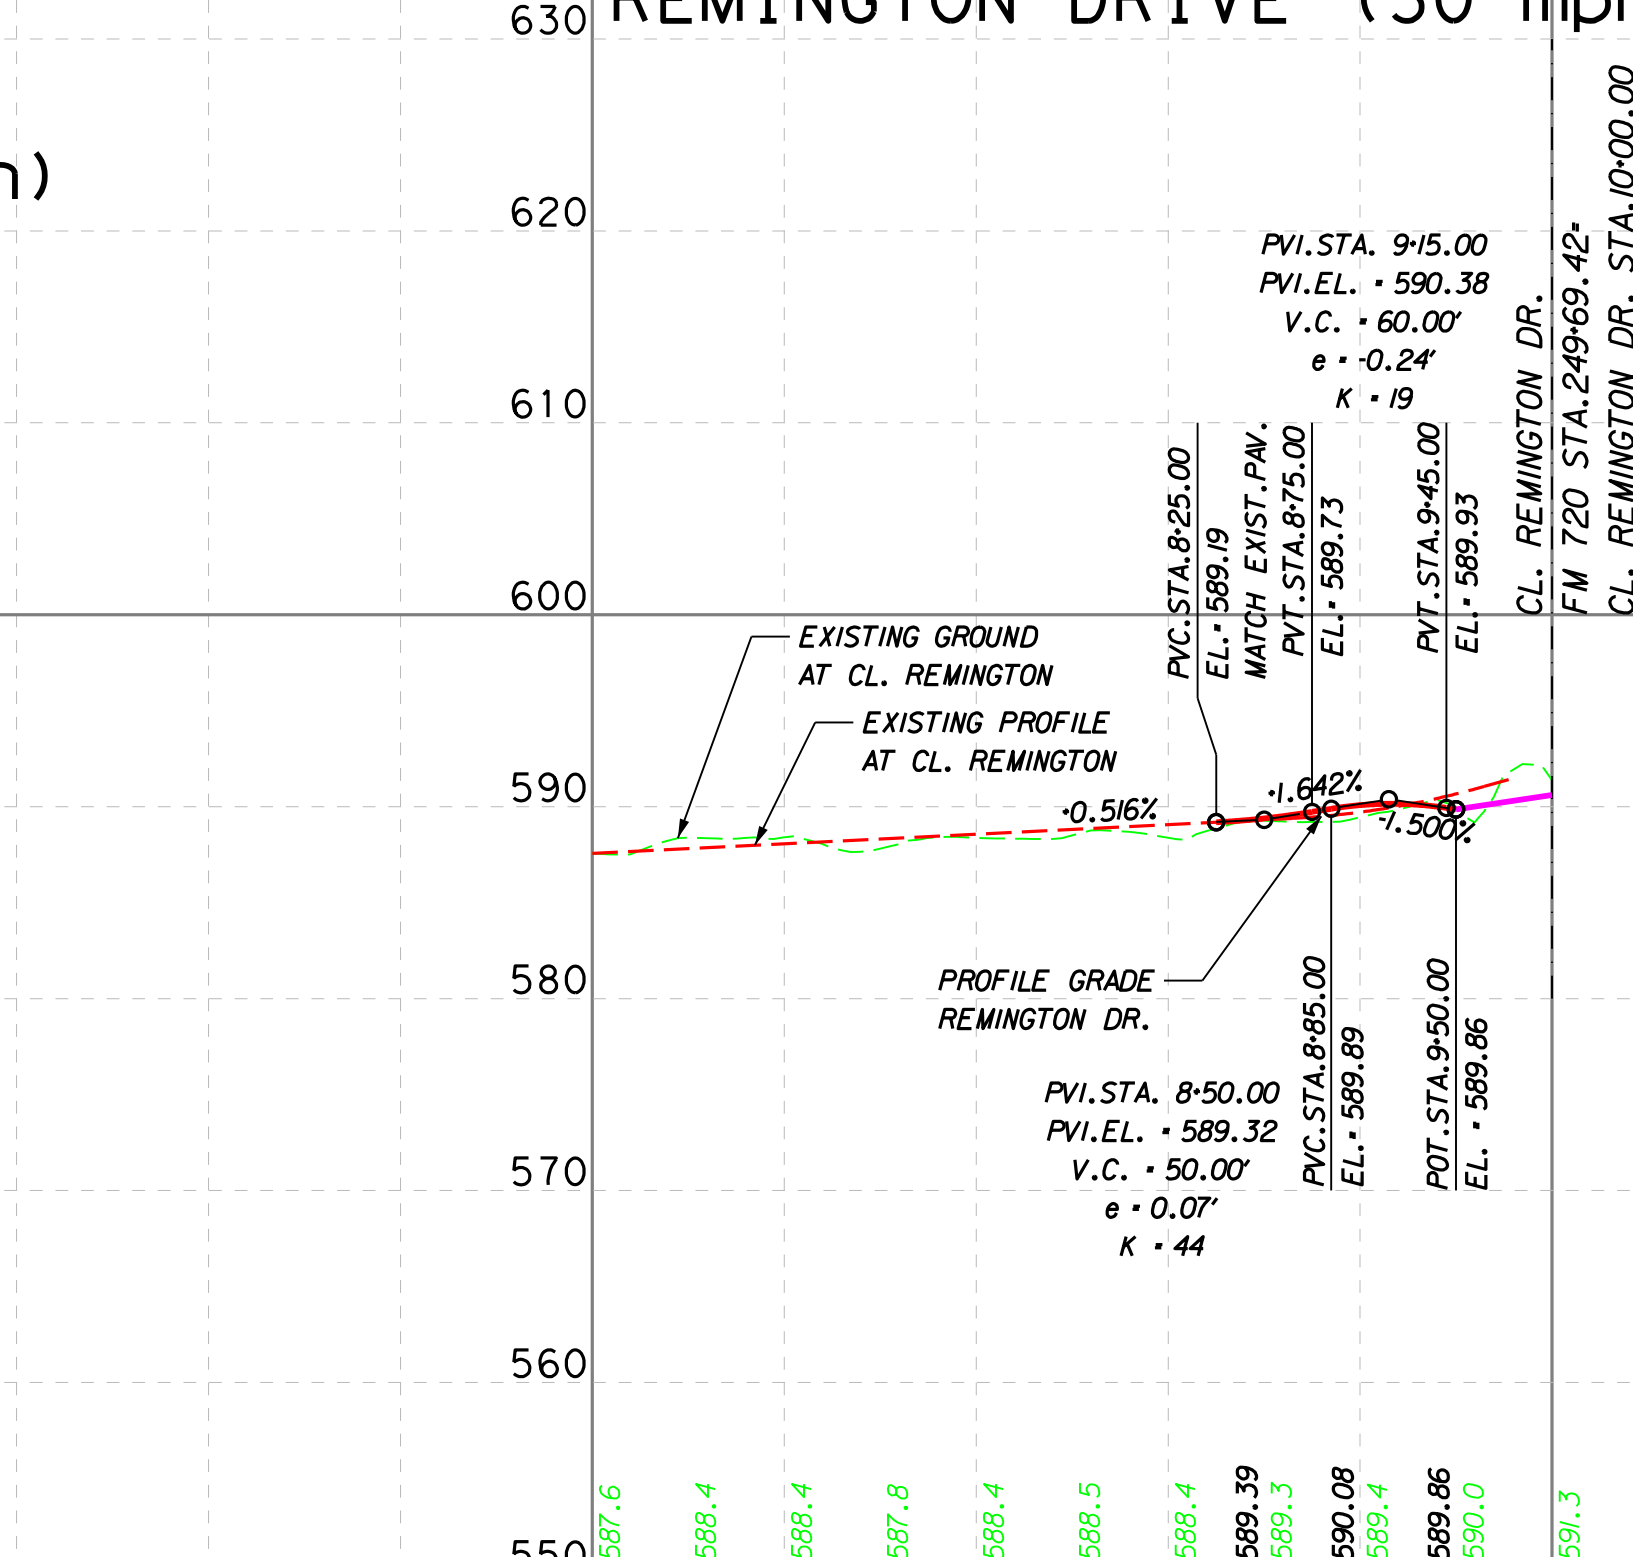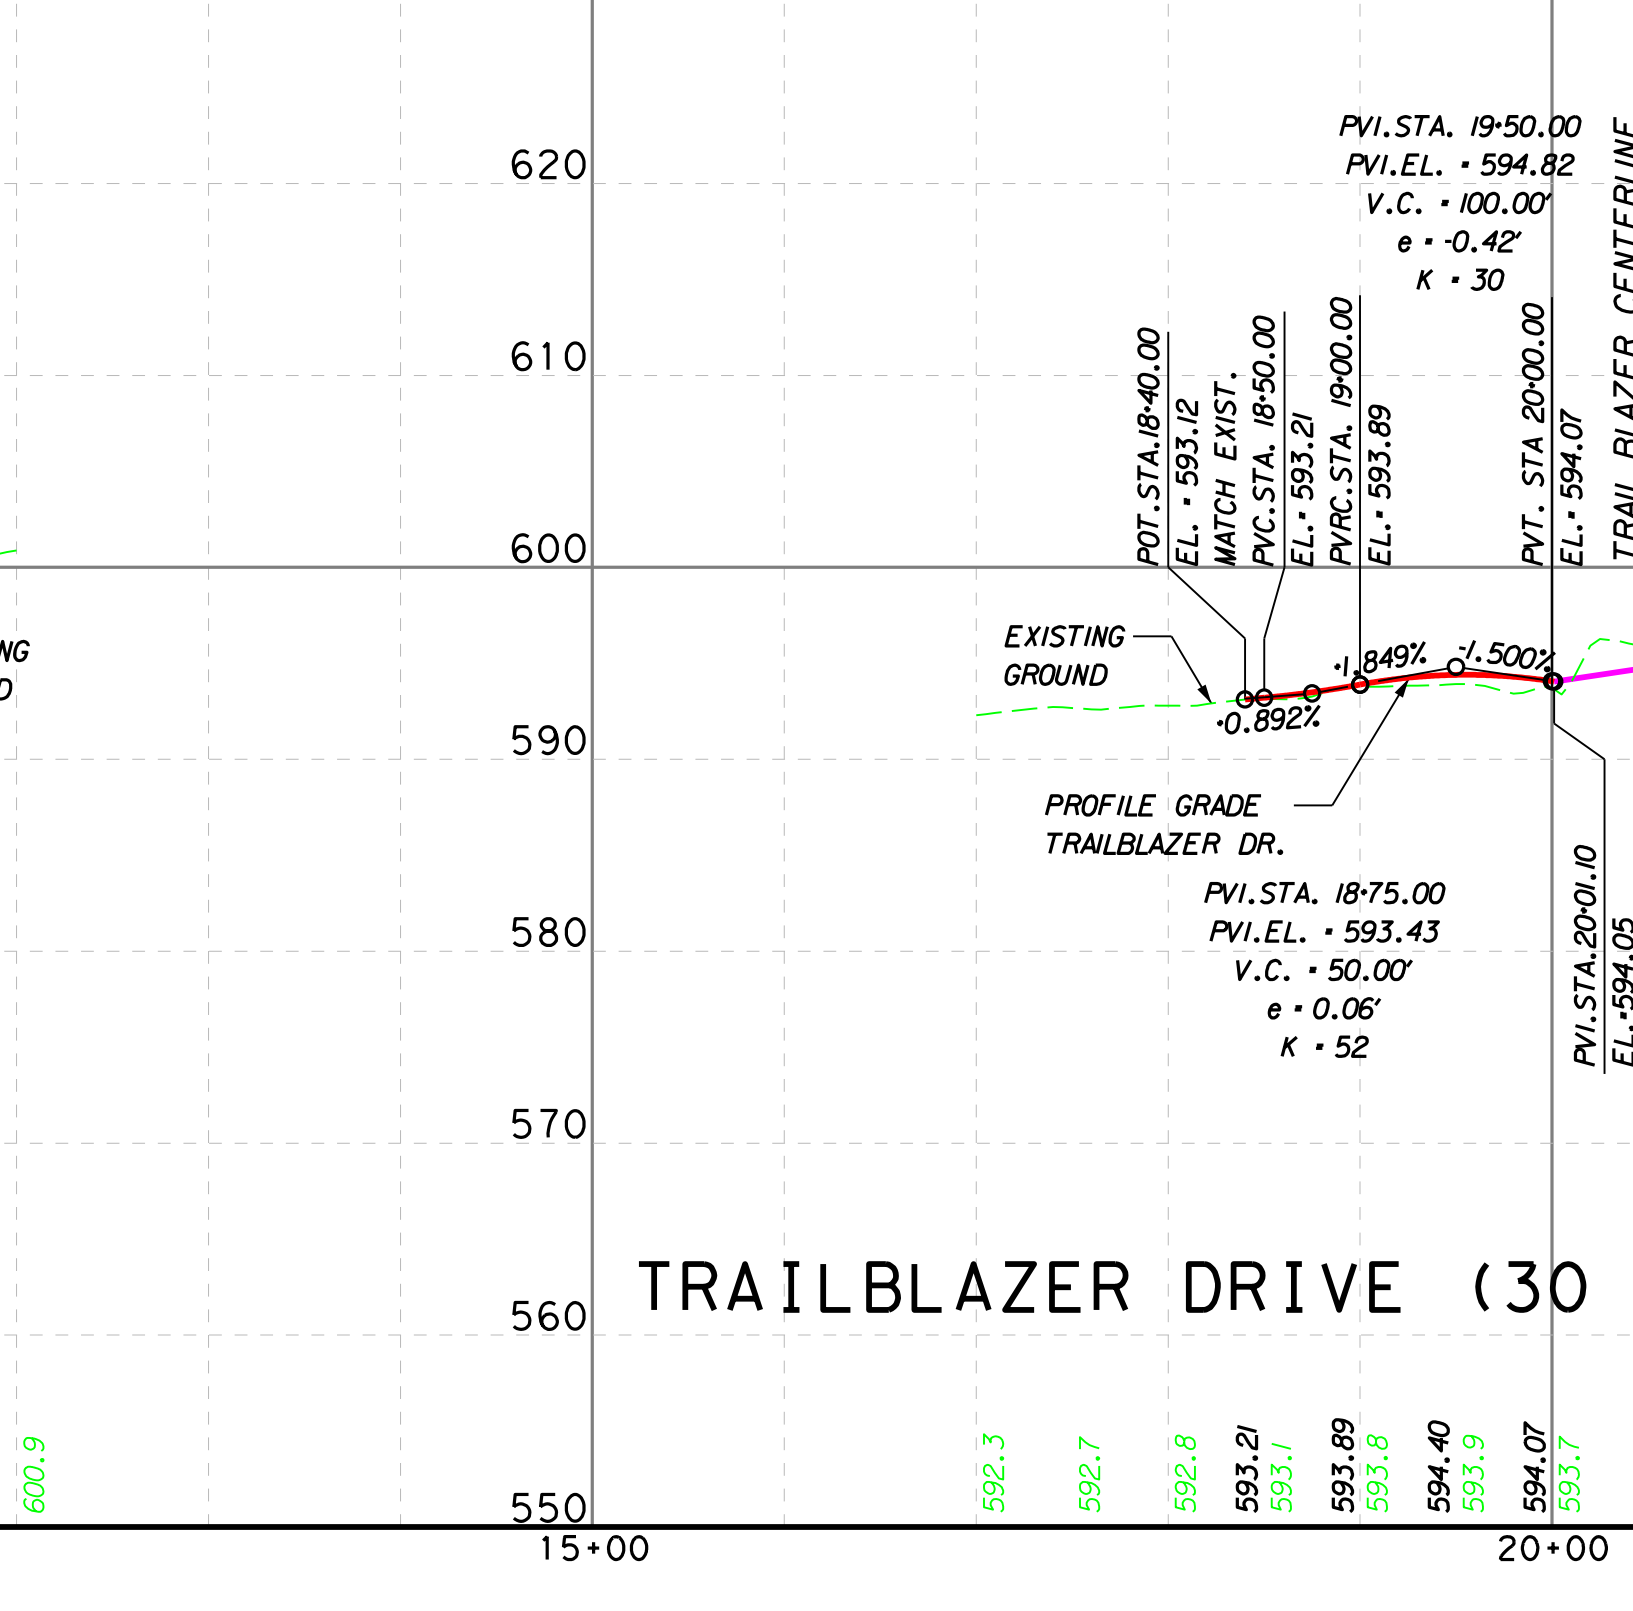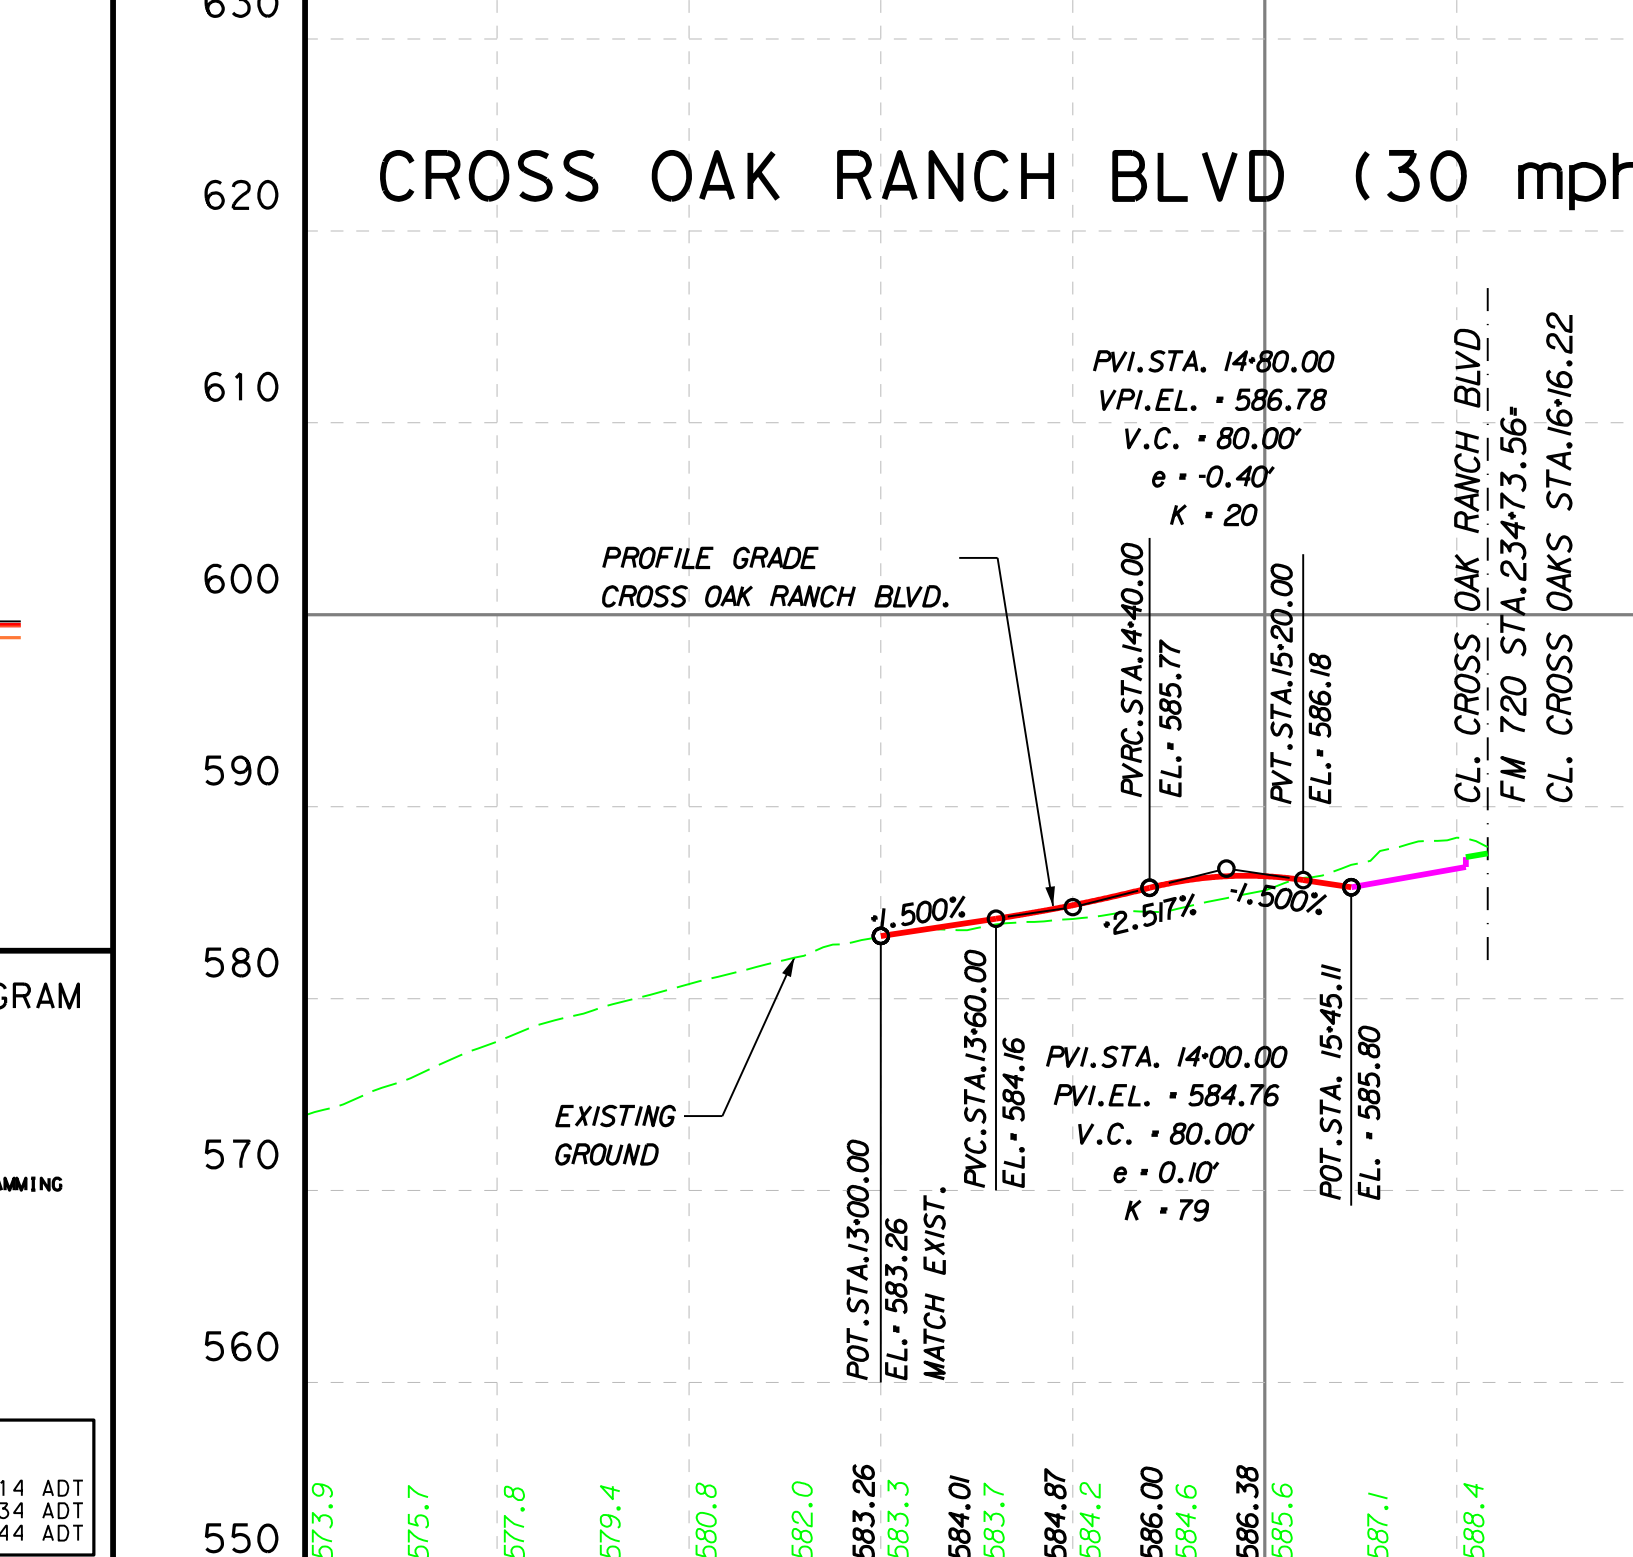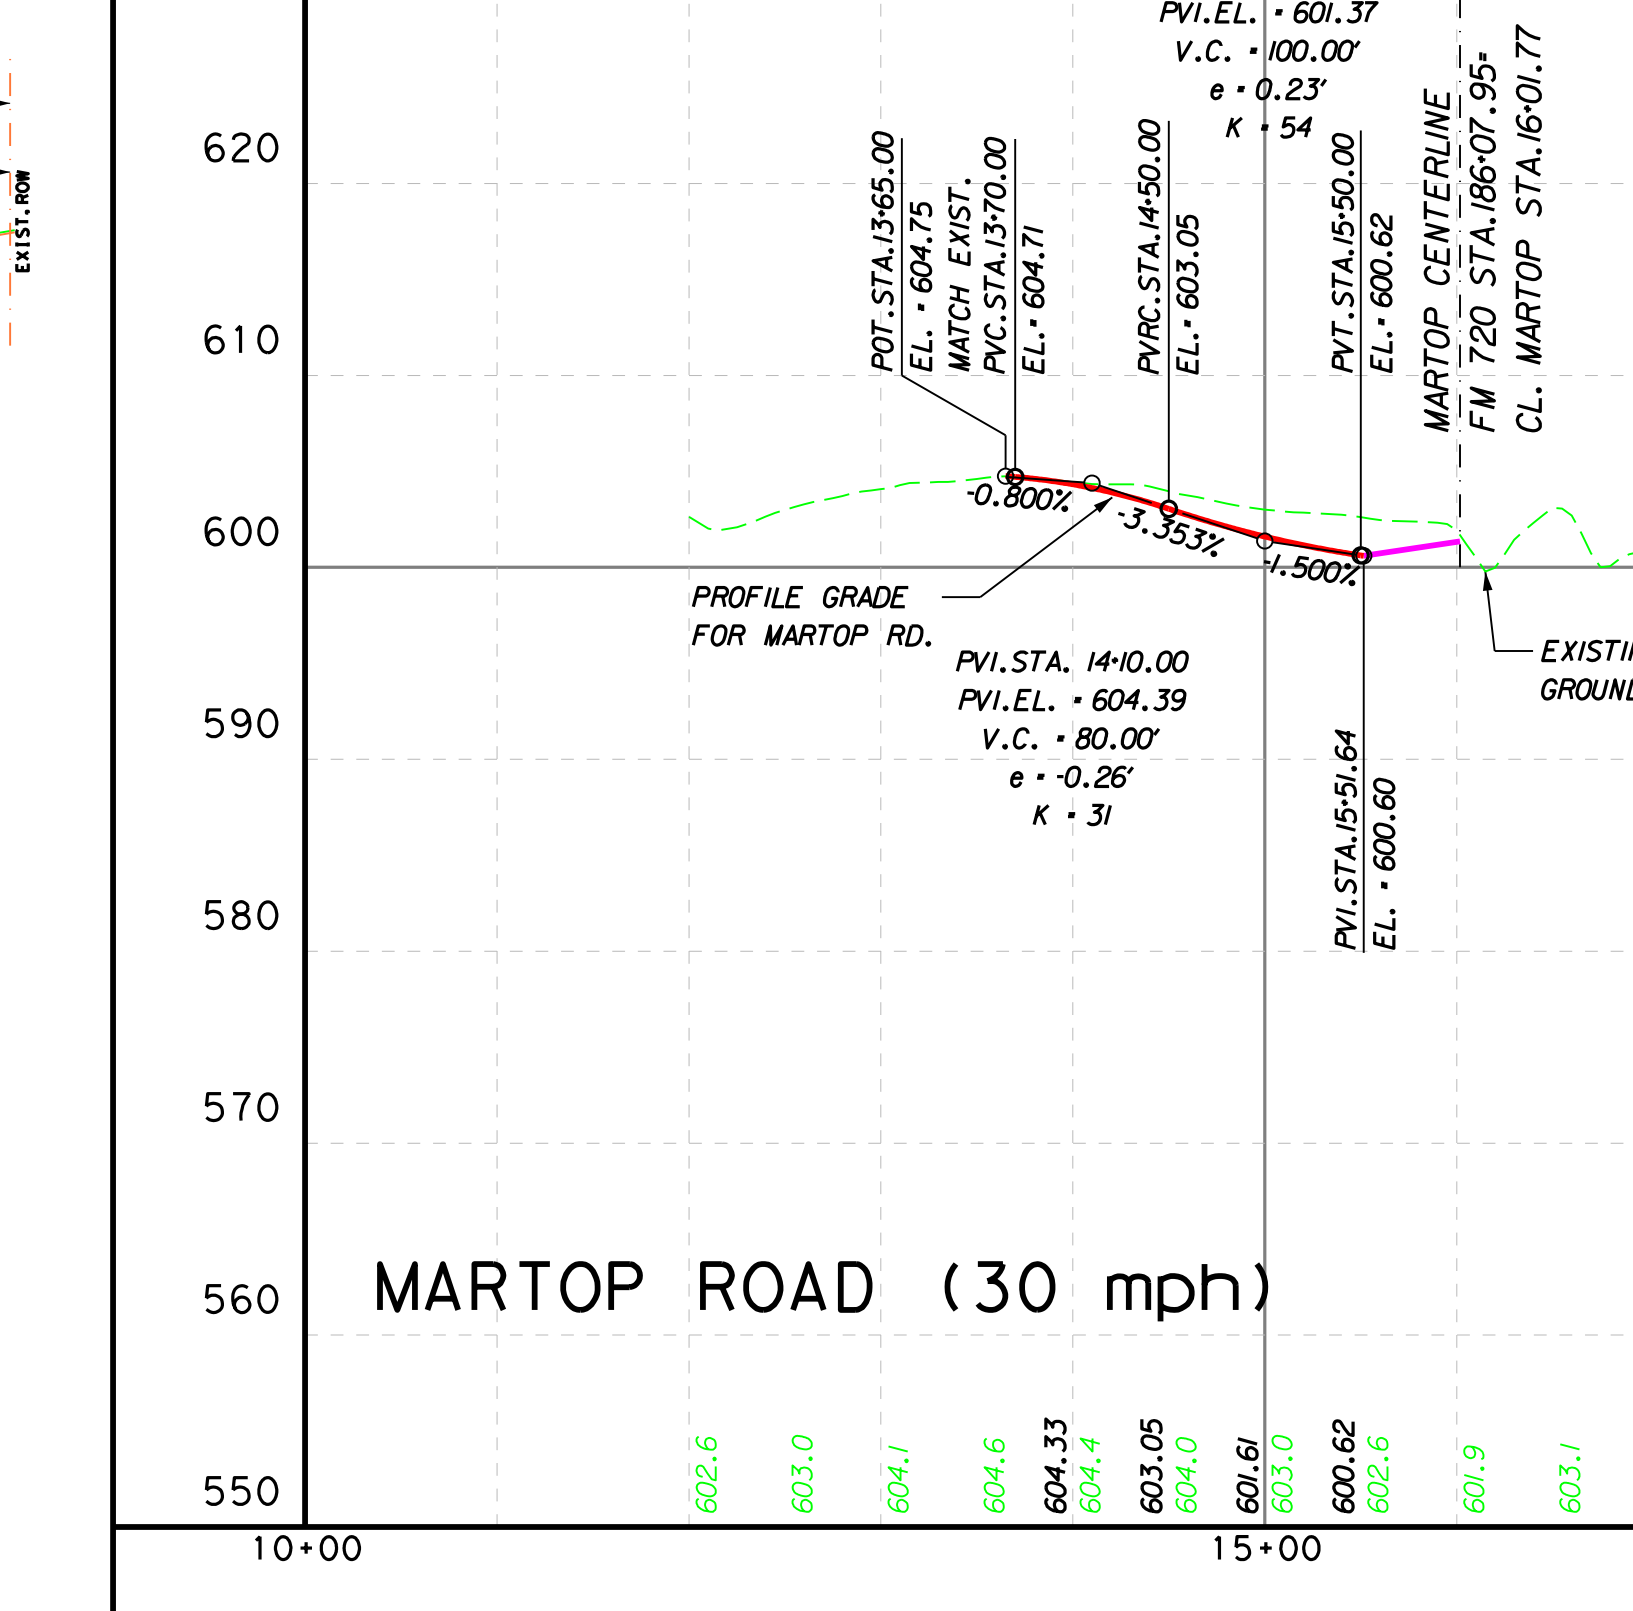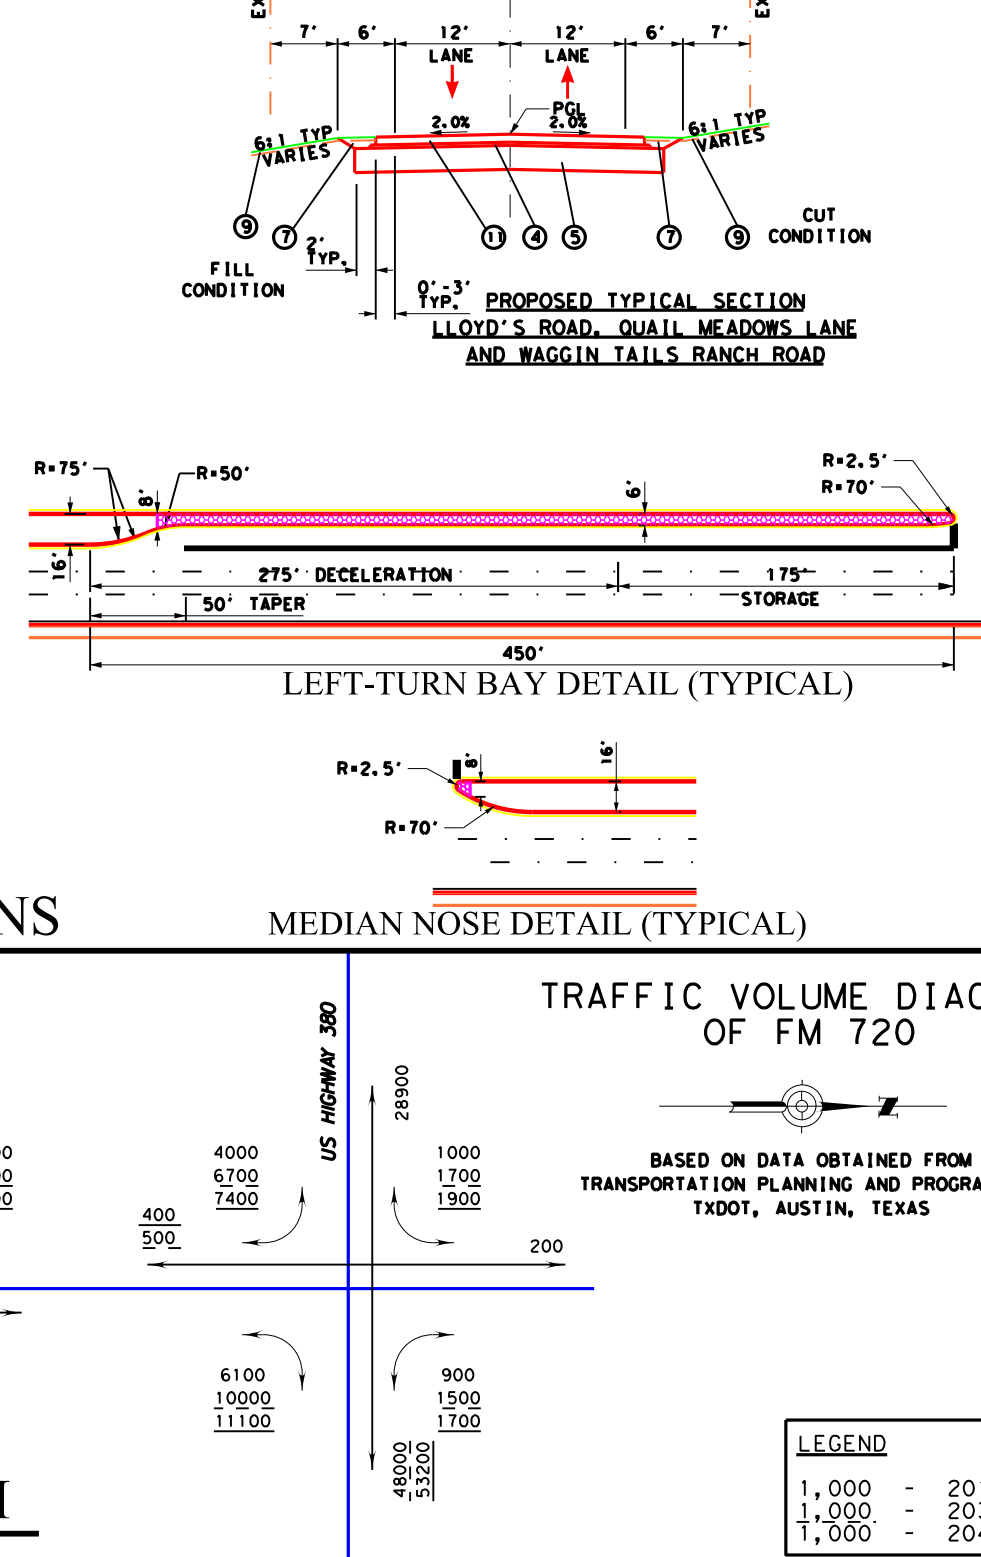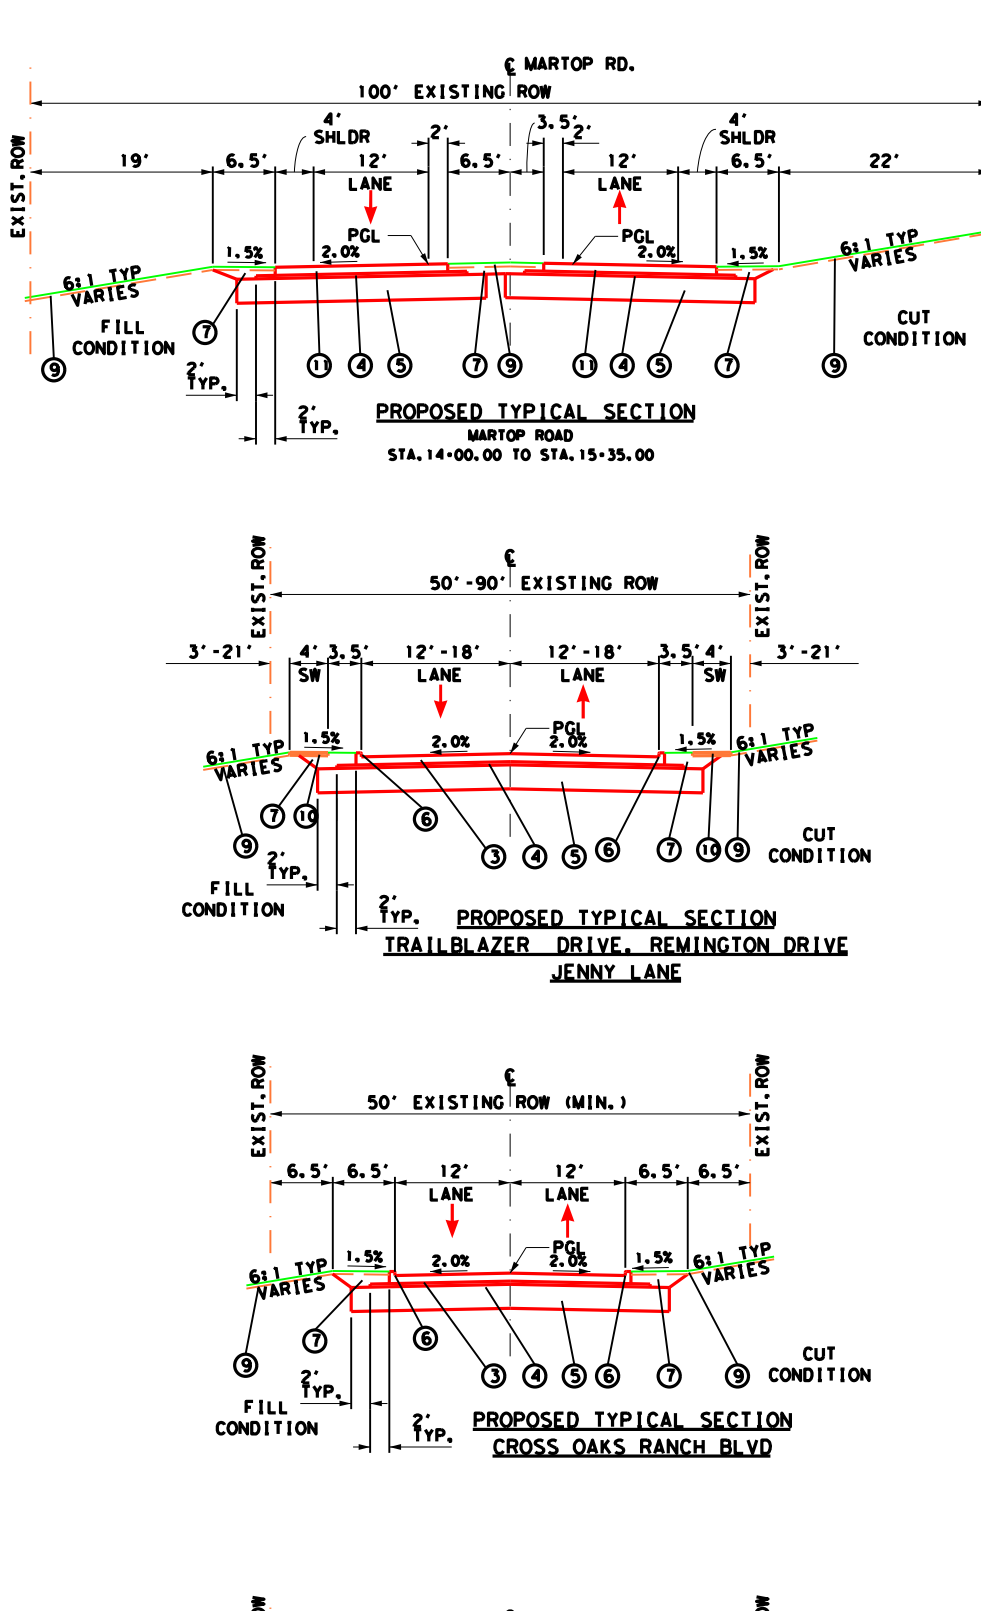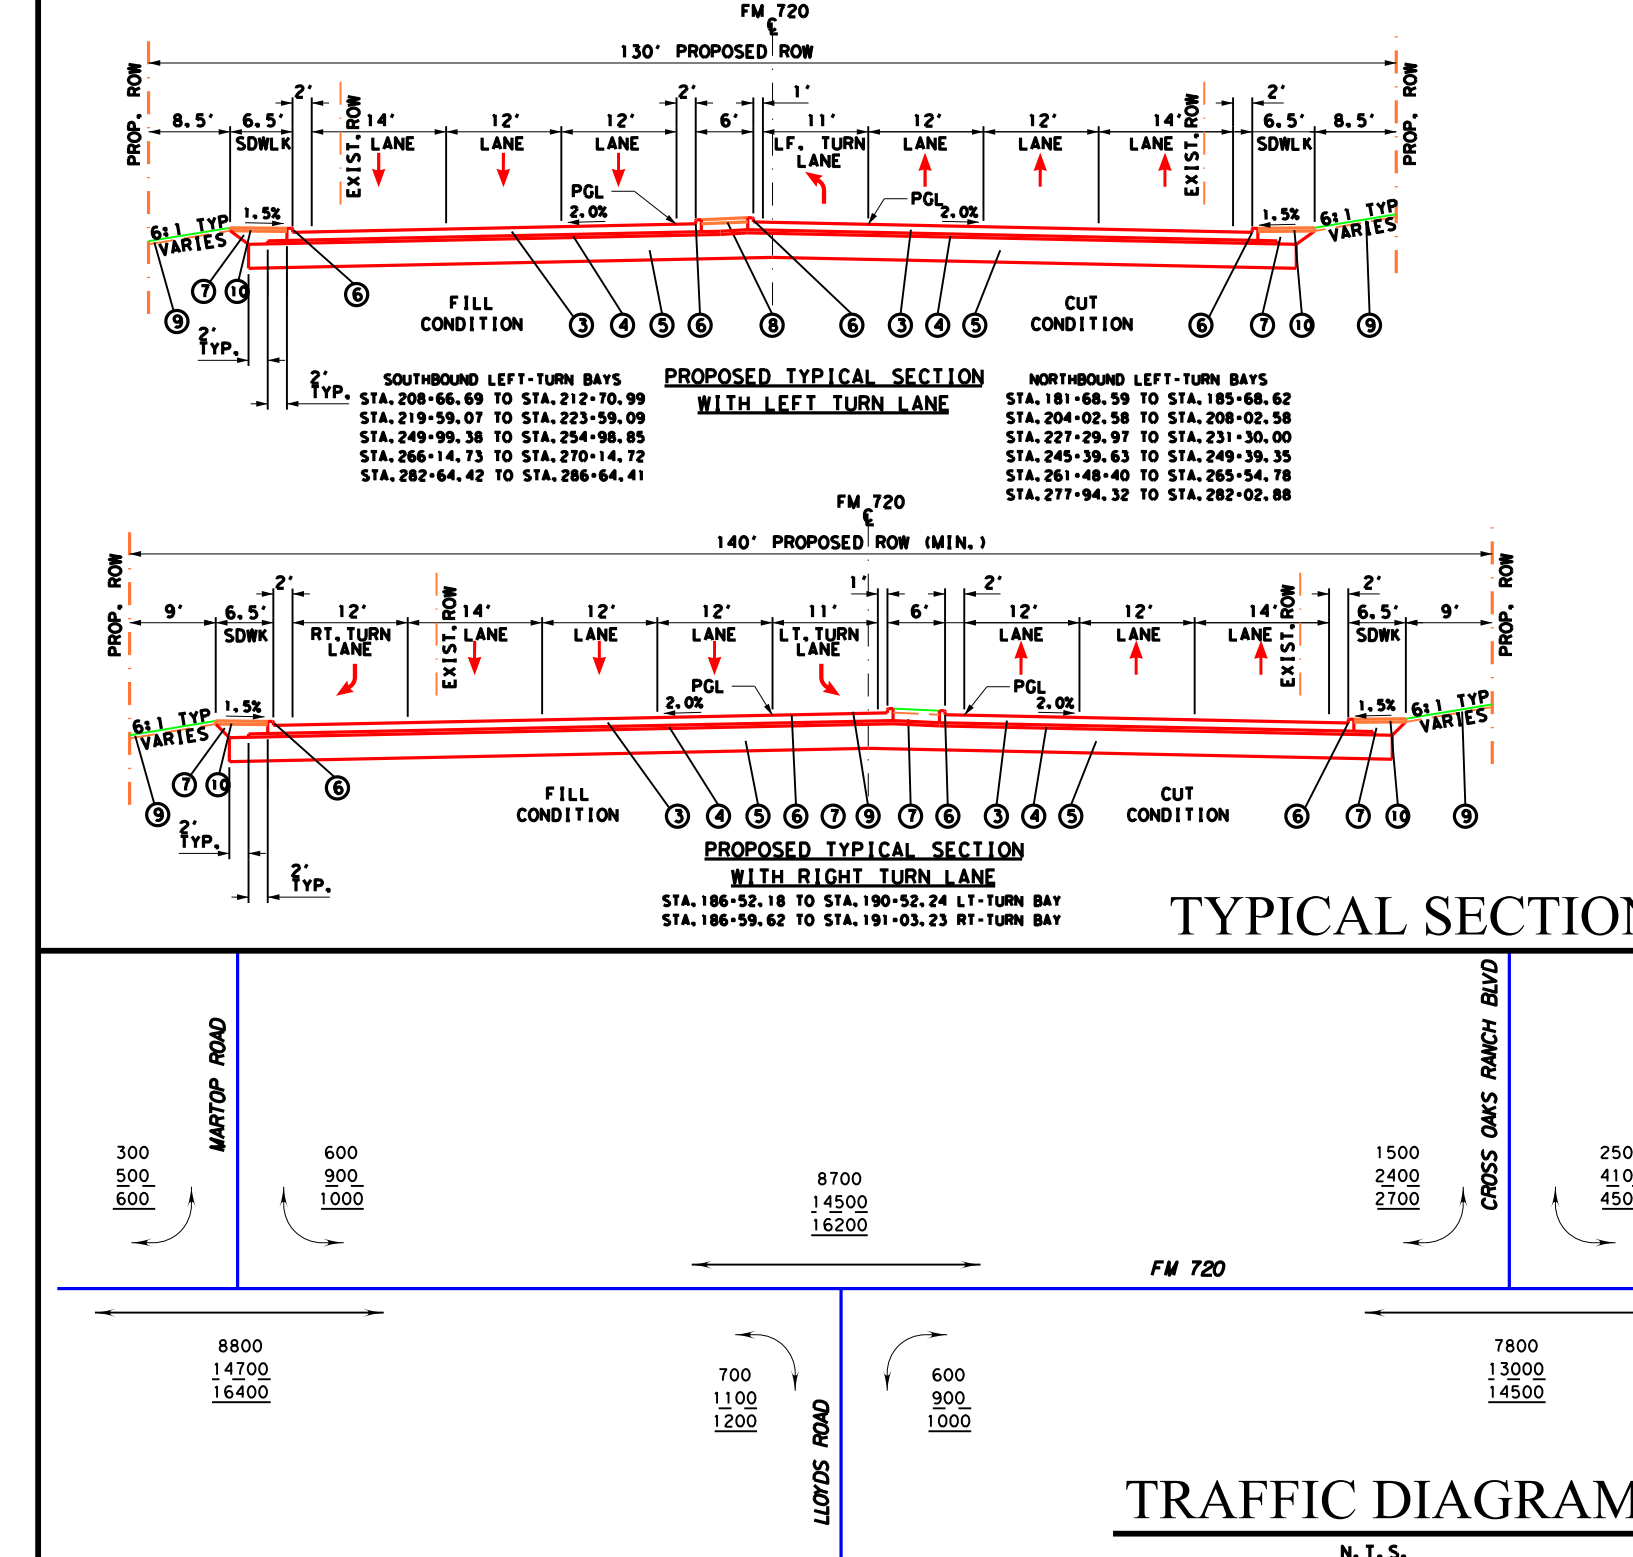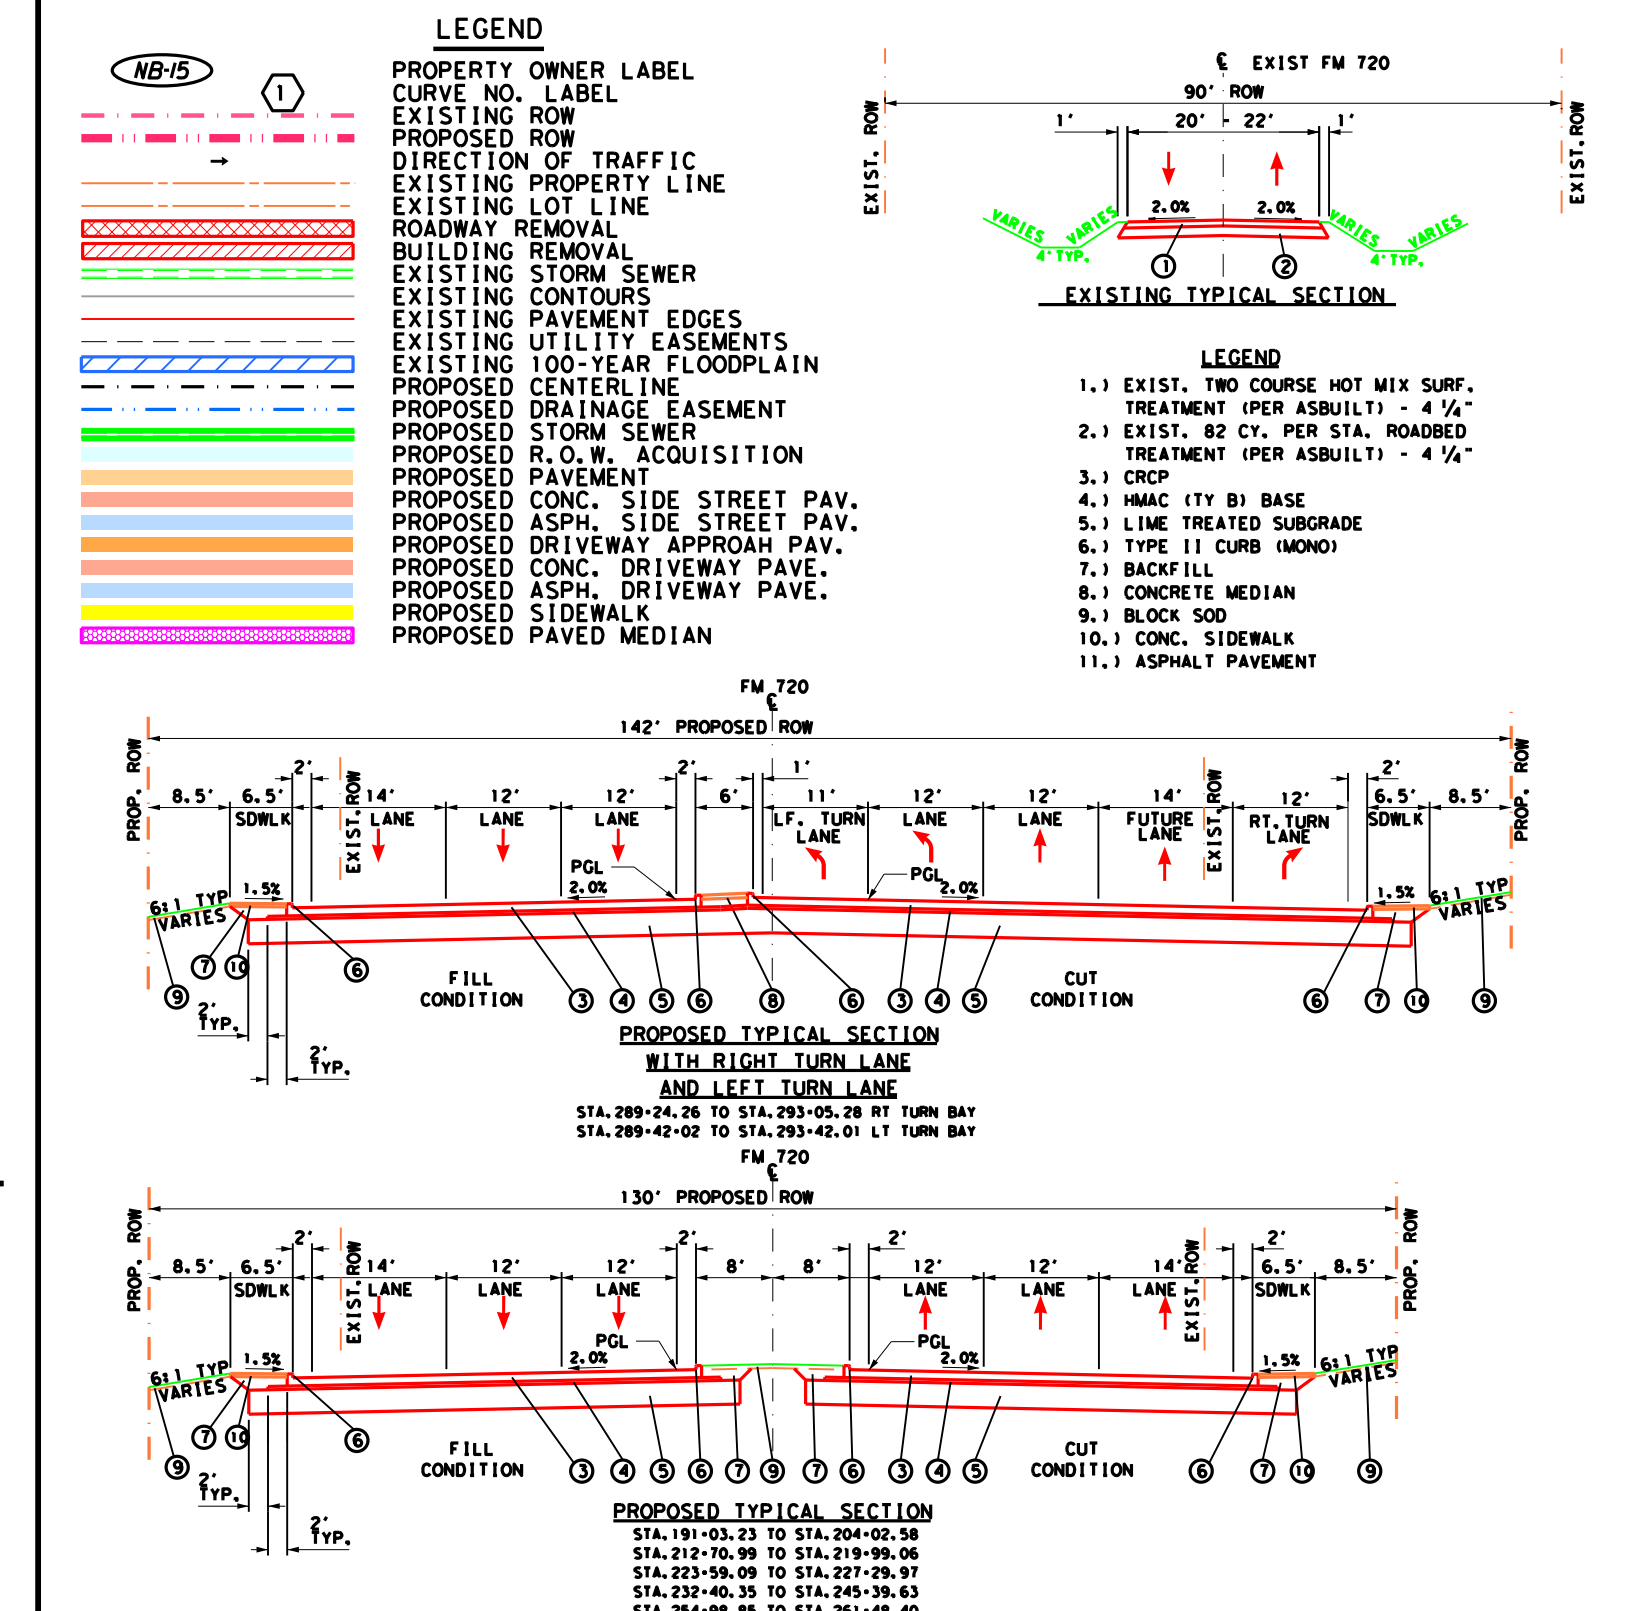

DALLAS DISTRICT
DESIGN SCHEMATIC
WILLIAM L. HALE, P.E., DISTRICT ENGINEER
DENTON COUNTY
FARM TO MARKET ROAD 720
PROJECT LIMIT: 360' SOUTH OF MARTOP ROAD
TO US 380

	CONTROL: 1567-01-037
	US 380 FUNCTIONAL CLASS: PRINCIPLE URBAN ARTERIAL
	DESIGN SPEED: 60 mph
	FM 720 FUNCTIONAL CLASS: URBAN MINOR ARTERIAL
	DESIGN SPEED: 40 mph FM 720
	30 mph Side Streets
	PROJECT LENGTH = 2.111 MI.

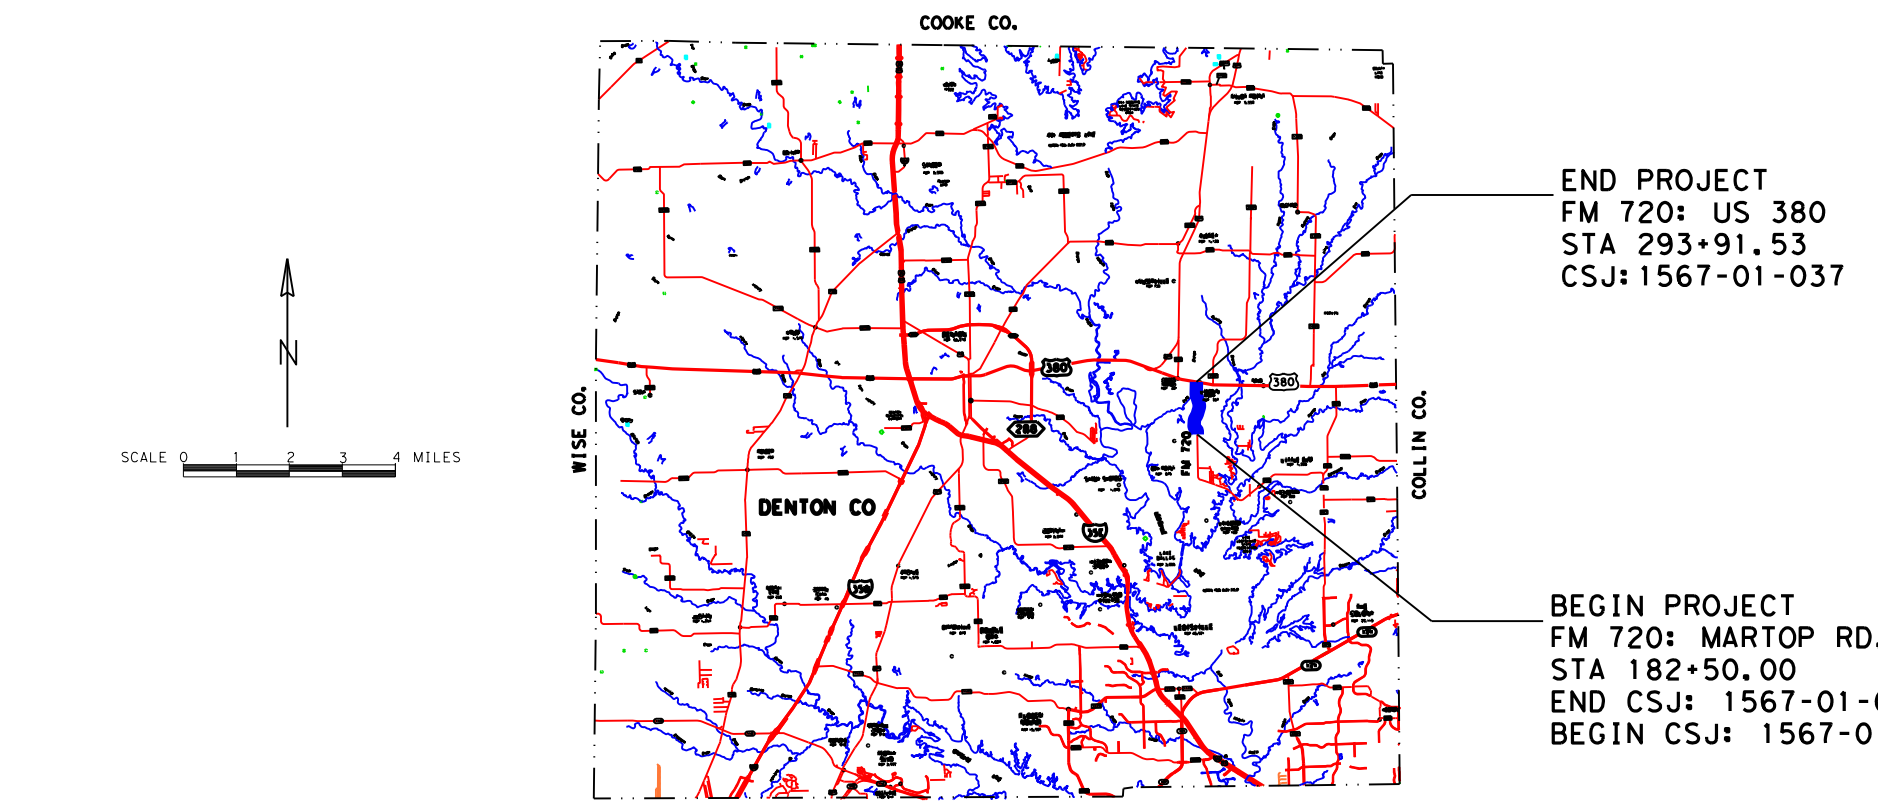

LOCATION MAP
FEBRUARY 2014
SCALE: 1"=100' H, 1"=10' V
ROLL 3 OF 3

APPROVED SCHEMATIC NOT FOR CONSTRUCTION

THESE DOCUMENTS ARE FOR INTERIM REVIEW AND
INTENDED FOR REGULATORY APPROVAL, PERMIT, BIDDING
OR CONSTRUCTION PURPOSES. THEY WERE PREPARED
BY OR UNDER THE SUPERVISION OF:

NELSON L. UNDERWOOD	9/20/23	04/28/2024
NAME	P. E. NO.	DATE

© 2014 BY TEXAS DEPARTMENT OF TRANSPORT
ALL RIGHTS RESERVED