Texas Department of Transportation

DALLAS DISTRICT

William L. Hale, P.E.,
District Engineer

COLLIN COUNTY

DESIGN SCHEMATIC

FM 2786

PROJECT LENGTH 1.934 MILES

CSJ # 3392-01-008
LIMITS: FROM SH 5 TO EAST OF ANGEL PKWY
LENGTH 0.926 MILES

CSJ # 3392-01-009
LIMITS: FROM EAST OF ANGEL PKWY TO FM 1378
LENGTH 1.008 MILES

MINOR ARTERIAL
DESIGN SPEED 45 MPH

SCALE: Horizontal 1in=100ft
Vertical 1in=10ft

ROLL 1 OF 1

FEBRUARY 2011

SCHEMATIC PREPARED BY:
TxDOT DALLAS DISTRICT

LEAD ENGINEER:
Jeffrey Cummins
P.E. Number 99970 Date

© 2011 by Texas Department of Transportation, all rights reserved.

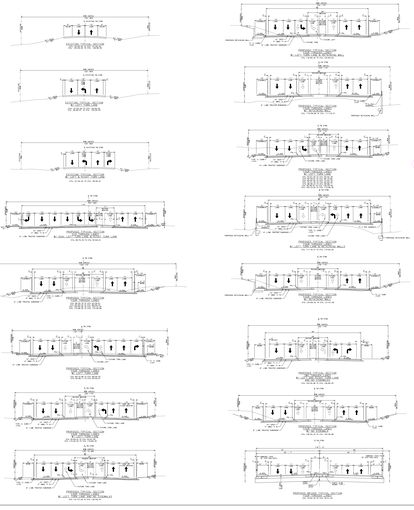

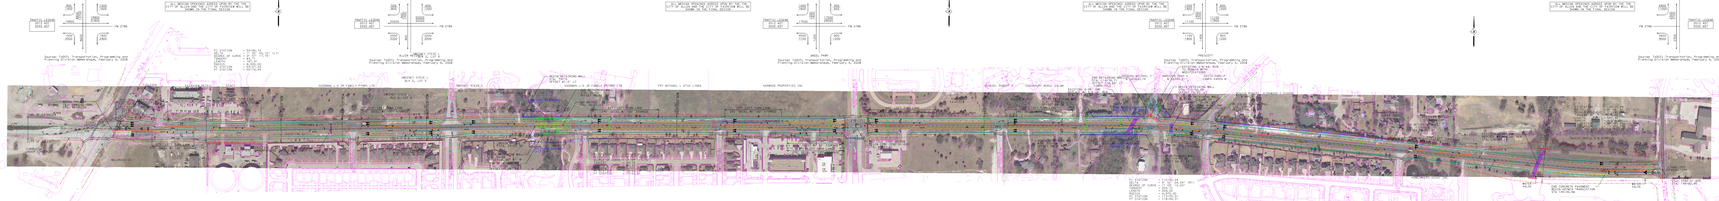

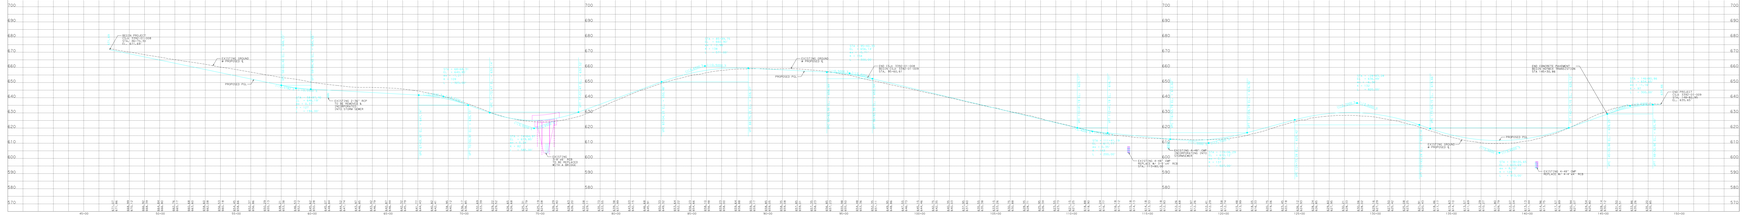

Texas Department of Transportation

DALLAS DISTRICT

William L. Hale, P.E.,
District Engineer

COLLIN COUNTY

DESIGN SCHEMATIC

FM 2786

PROJECT LENGTH 1.934 MILES

CSJ # 3392-01-008
LIMITS: FROM SH 5 TO EAST OF ANGEL PKWY
LENGTH 0.926 MILES

CSJ # 3392-01-009
LIMITS: FROM EAST OF ANGEL PKWY TO FM 1378
LENGTH 1.008 MILES

MINOR ARTERIAL
DESIGN SPEED 45 MPH

SCALE: Horizontal 1in=100ft
Vertical 1in=10ft

ROLL 1 OF 1

FEBRUARY 2011

SCHEMATIC PREPARED BY:
TxDOT DALLAS DISTRICT

LEAD ENGINEER:
Jeffrey Cummins
P.E. Number 99970 Date

© 2011 by Texas Department of Transportation, all rights reserved.