TEXAS DEPARTMENT OF TRANSPORTATION

DALLAS DISTRICT
JAMES K. (KELLY) SELMAN, P.E., DISTRICT ENGINEER

I-45 WIDENING DESIGN SCHEMATIC

NAVARRO COUNTY, TEXAS

PROJECT DESCRIPTION: ADD A MAINLANE TO I-45 IN THE CENTER MEDIAN IN EACH DIRECTION, AND RECONSTRUCT THE INTERCHANGES AT SH 14, BUSINESS 45 SOUTH AND BUSINESS 45 NORTH. THE EXISTING FRONTAGE ROADS AND RAMPS TO REMAIN EXCEPT AS INDICATED IN THE INTERCHANGE AREAS. CITIES ALONG THE PROJECT LIMITS: CORSICANA, MUSTANG, ANGUS, RICHLAND AND STREETMAN

DATE: APRIL 2015

CSJ: 0166-01-049	SOUTH OF FM 246 TO SOUTH OF SH 14	(6.77 MILES)
CSJ: 0093-01-098	SOUTH OF SH 14 TO NORTH OF FM 739	(6.73 MILES)
CSJ: 0093-01-096	SOUTH OF BI 45F TO NORTH OF BUS 287	(2.42 MILES)
CSJ: 0092-06-101	NORTH OF BUS 287 TO NORTH BUSINESS 45	(5.22 MILES)
	TOTAL PROJECT LENGTH	21.14 MILES

INDEX OF SHEETS

ROADWAY TYPE	DESIGN SPEED
MAIN LANES	70 MPH
DIRECT CONNECTORS	40 MPH
RAMPS	40 MPH
LOOP RAMP	35 MPH
FRONTAGE ROADS	40 MPH
CROSS STREETS	30 MPH

NOTE: PROJECT USES ROLLING TERRAIN CRITERIA

FUNCTIONAL CLASSIFICATION

FC 1 (INTERSTATE)

ROLL 12 OF 14

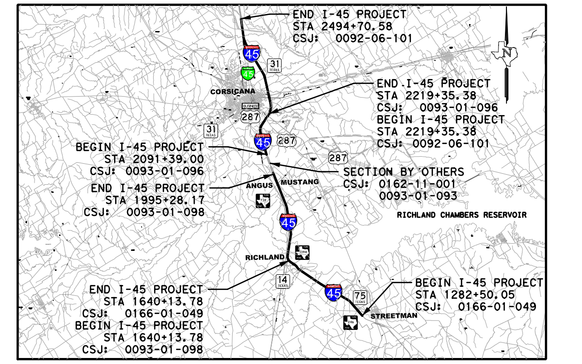

LOCATION MAP
N.T.S.

LEGEND:

EXISTING ROW	CONTROL OF ACCESS LINE
CITY/COUNTY LINE	PROPOSED EDGE OF PAVEMENT
EXISTING PLANIMETRIC FEATURES	PROPOSED RETAINING WALL
EXISTING CULVERT	PROPOSED CULVERT
CENTERLINE/BASELINE	PROPOSED BRIDGE
EXISTING TO BE REMOVED	PROPOSED MAIN LANES
DIRECTION OF TRAVEL	PROPOSED RAMP/DIRECT CONNECTOR

NAVARRO COUNTY, TEXAS
TXDOT DALLAS DISTRICT
TEXAS COUNTY MAP
N.T.S.

0 100 200 300 400 HORIZONTAL SCALE
0 10 20 30 40 VERTICAL SCALE

PRELIMINARY
FOR INTERIM REVIEW ONLY
THESE DOCUMENTS ARE FOR INTERIM REVIEW AND NOT INTENDED FOR REGULATORY APPROVAL, PERMIT, BIDDING OR CONSTRUCTION PURPOSES. THEY WERE PREPARED BY OR UNDER THE SUPERVISION OF:
BRYAN D. COPELAND (NAME) 87423 (P.E. NO.) 3-18-2015 (DATE)

JACOBS
1999 BRYAN STREET, SUITE 1200
DALLAS, TX 75201-3136
Phone 214.638.0145
Firm Registration F-2966

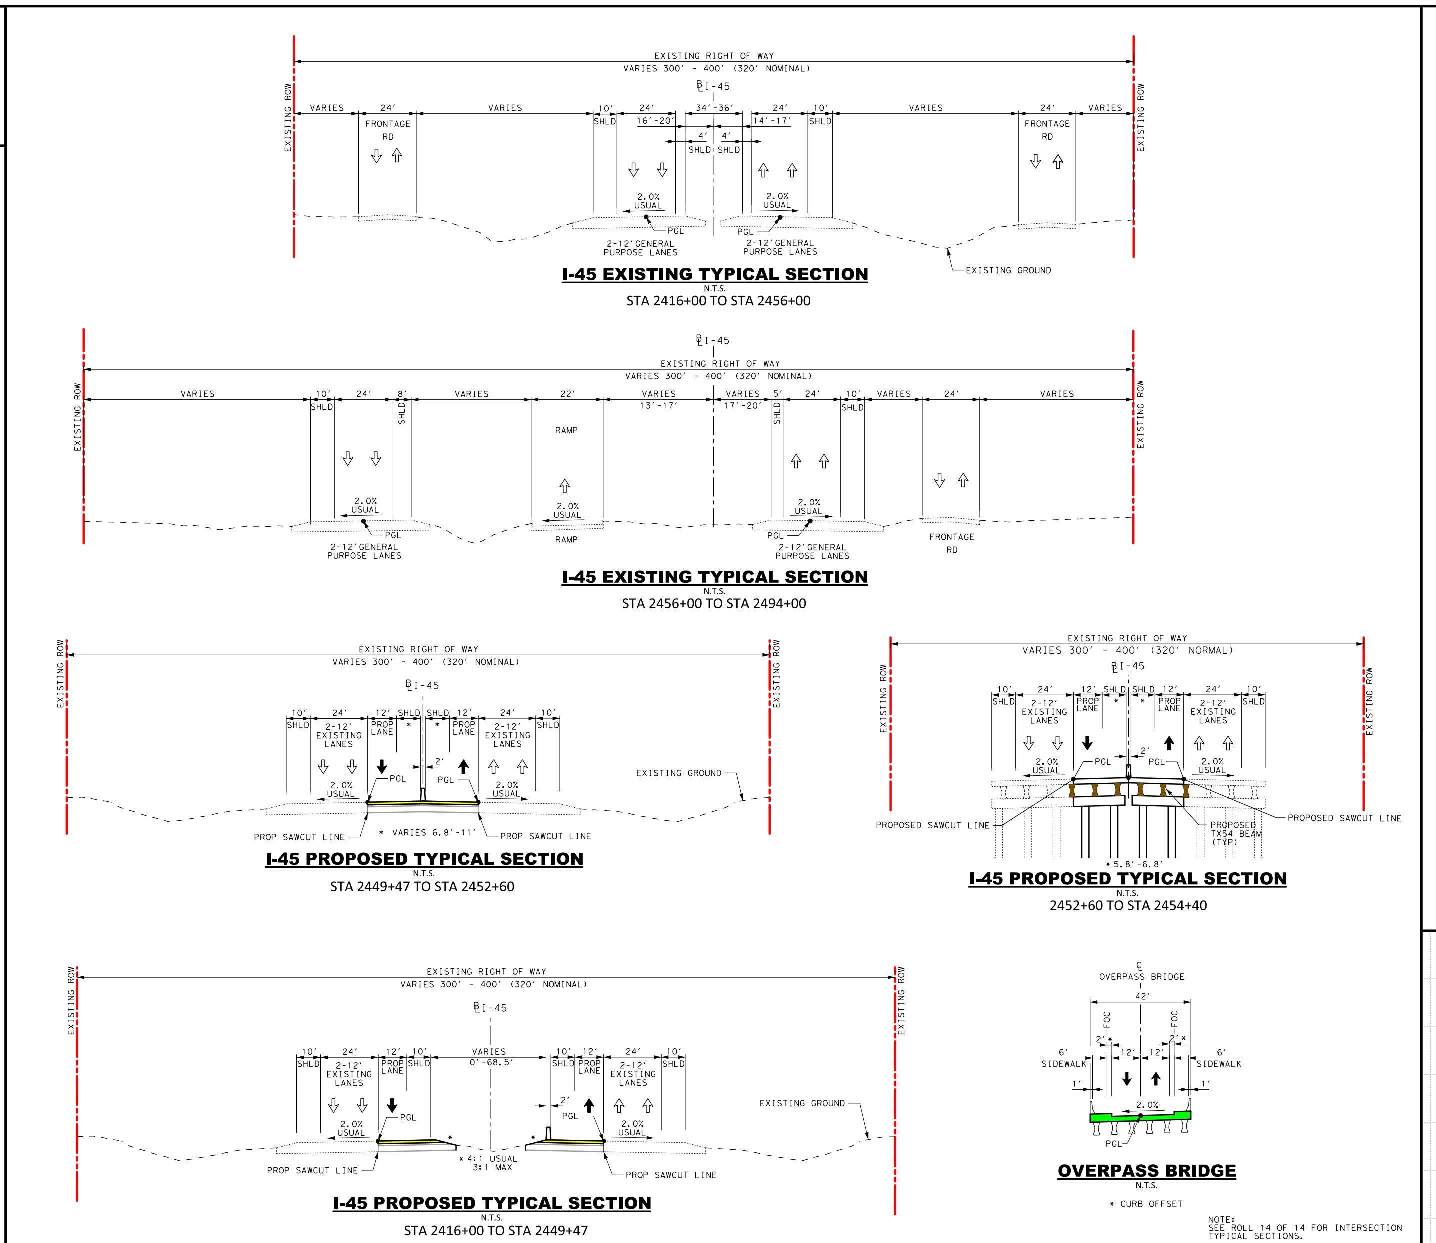

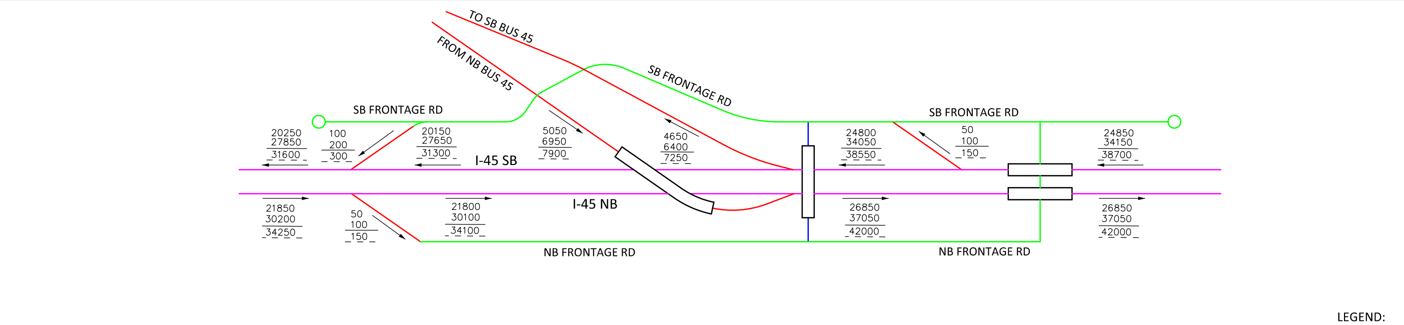

TRAFFIC LINE DIAGRAM

GENERAL NOTES

1. TOPOGRAPHICAL DATA OBTAINED FROM TXDOT IN SEPTEMBER 2014.
2. TRAFFIC VOLUMES ARE UNAPPROVED AS OF MARCH 12, 2015.
3. SUPERELEVATION AXIS OF ROTATION IS ABOUT THE NB/SB ML PGL.
4. EXISTING CULVERT INFORMATION OBTAINED FROM TXDOT IN JANUARY 2015.
5. DESIGN EXCEPTIONS ANTICIPATED FOR THE FOLLOWING:
   A. SHOULDER WIDTH (INSIDE)
   B. VERTICAL CLEARANCE
   C. SUPERELEVATION
6. MAINLANE GORES WILL BE RESTRIPED, BUT EXISTING RAMPS WILL NOT BE RECONSTRUCTED UNLESS OTHERWISE INDICATED.
7. RAMP NOSE LOCATIONS WILL NOT MOVE UNLESS OTHERWISE INDICATED.

TEXAS DEPARTMENT OF TRANSPORTATION
DALLAS DISTRICT
JAMES K. (KELLY) SELMAN, P.E., DISTRICT ENGINEER
I-45 WIDENING DESIGN SCHEMATIC
NAVARRO COUNTY, TEXAS
DATE: APRIL 2015
ROLL 12 OF 14
PRELIMINARY
FOR INTERIM REVIEW ONLY
JACOBS