Texas Department of Transportation

Dallas District Design Schematic
William L. Hale, P.E., District Engineer

# IH 35E

From FM 2181 S. In Corinth
To: US 380
Denton County
Functional Class: Interstate
Project Length: 10.45 Miles
CSJ's: 0196-01-056
0196-01-074
0195-03-050
0195-03-071
0195-03-075

Design Speeds
Mainlanes 70 mph
Managed Lanes 70 mph
Ramps 40 mph
In IC Connections to IH 35 60 mph
Direct Connecting Ramps PDCWBSE & PDCNESB 40 mph
U-Turns 20 mph
Frontage Roads 40 mph
Cross Streets 30 mph

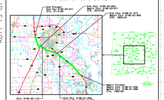

Roll 13 of 13

Scale:
Horizontal: 1"=200'
Vertical: 1"=20'

November 2010
Roll 13 of 13

HALFF
1201 North Bowser Road
Plano, Texas 75075
(972) 423-9474
TBPE Firm #312
TBPLS Firm #10029600

© 2010 by Texas Department of Transportation; all rights reserved.

PRELIMINARY
SUBJECT TO CHANGE

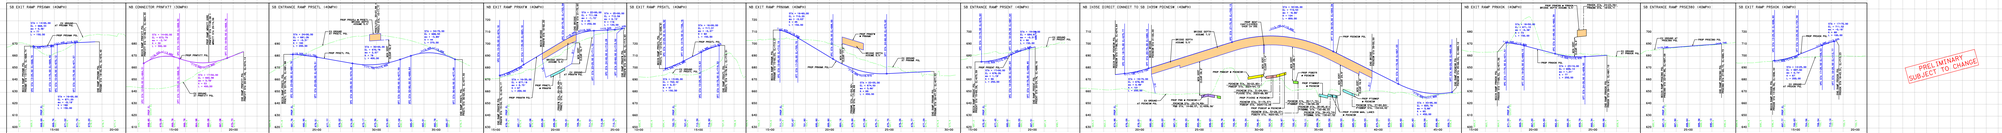


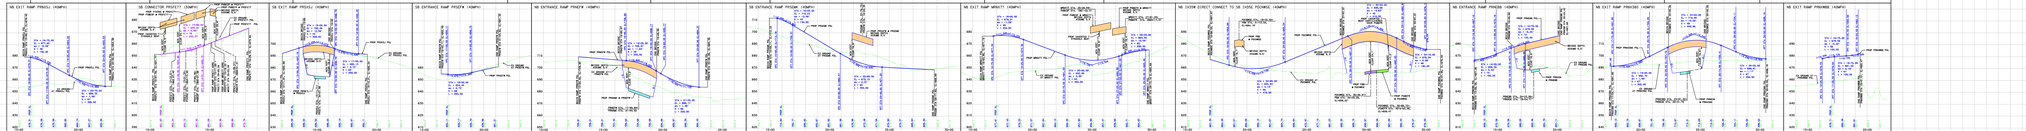


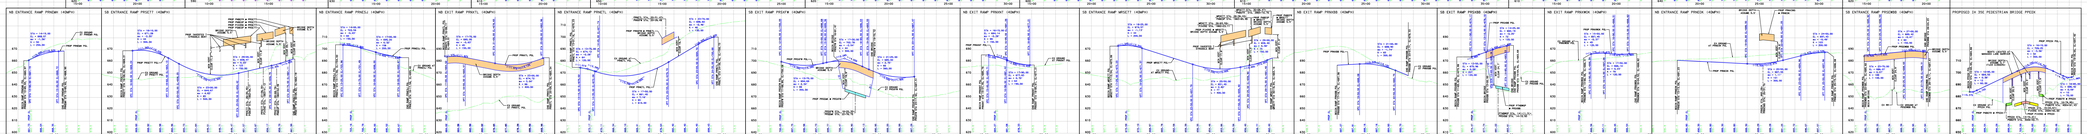


Texas Department of Transportation

Dallas District Design Schematic
William L. Hale, P.E., District Engineer

IH 35E

From FM 2181 S. In Corinth
To: US 380
Denton County
Functional Class: Interstate
Project Length: 10.45 Miles
CSJ's: 0196-01-056
0196-01-074
0195-03-050
0195-03-071
0195-03-075

Design Speeds
Mainlanes 70 mph
Managed Lanes 70 mph
Ramps 40 mph
In IC Connections to IH 35 60 mph
Direct Connecting Ramps PDCWBSE & PDCNESB 40 mph
U-Turns 20 mph
Frontage Roads 40 mph
Cross Streets 30 mph

Roll 13 of 13

Scale:
Horizontal: 1"=200'
Vertical: 1"=20'

November 2010
Roll 13 of 13

HALFF
1201 North Bowser Road
Plano, Texas 75075
(972) 423-9474
TBPE Firm #312
TBPLS Firm #10029600

© 2010 by Texas Department of Transportation; all rights reserved.