©2002

Texas Department of Transportation

DALLAS DISTRICT

Design Schematic

Jay R. Nelson, P.E.

District Engineer

U.S. 75

From Spur 399

To S.H. 121

McKinney, Texas

Collin County

CSJ: 0047-06-108

0047-14-046

Functional Class.2: Urban Freeway

Project Length = 7.52 miles

Design Speed:

Mainlanes 70 mph

Ramps 50 mph

Frontage Rds 40 mph

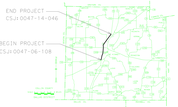

Scale:

Horizontal 1:200

Vertical 1:20

© 2002 by Texas Department of Transportation

(512)416-2055, all rights reserved

October 2003

SCHEMATIC PREPARED BY:
TxDOT DALLAS DISTRICT

MICHAEL A. BEARDEN, P.E.
SCHEMATIC PROJECT MANAGER
TxDOT OCTOBER 2003

Roll 2 of 6

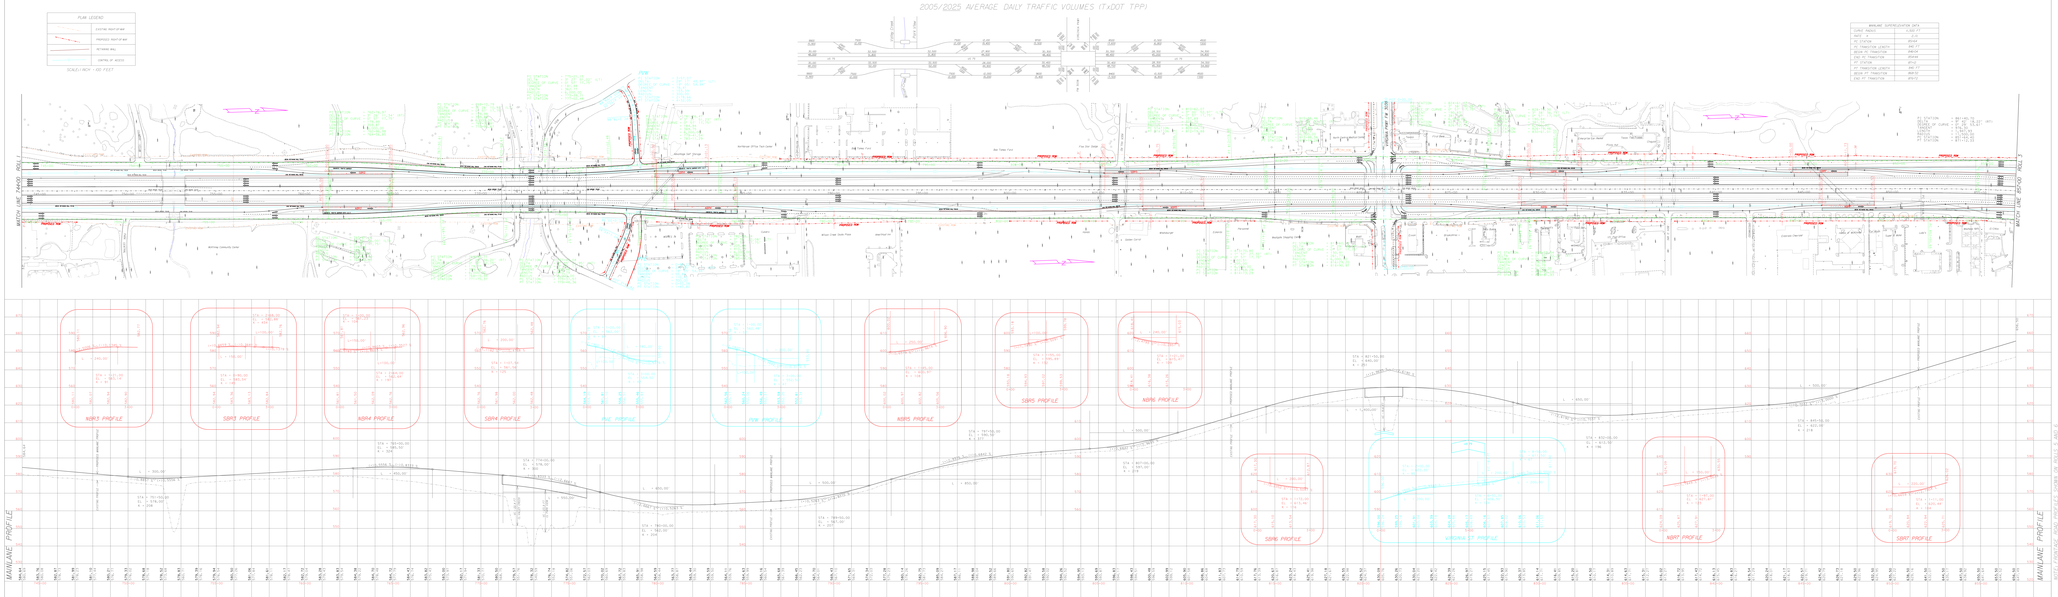

©2002

Texas Department of Transportation

DALLAS DISTRICT

Design Schematic

Jay R. Nelson, P.E.

District Engineer

U.S. 75

From Spur 399

To S.H. 121

McKinney, Texas

Collin County

CSJ: 0047-06-108

0047-14-046

Functional Class.2: Urban Freeway

Project Length = 7.52 miles

Design Speed:

Mainlanes 70 mph

Ramps 50 mph

Frontage Rds 40 mph

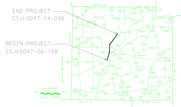

Scale:

Horizontal 1:200

Vertical 1:20

© 2002 by Texas Department of Transportation

(512)416-2055, all rights reserved

October 2003

SCHEMATIC PREPARED BY:
TxDOT DALLAS DISTRICT

MICHAEL A. BEARDEN, P.E.
SCHEMATIC PROJECT MANAGER
TxDOT OCTOBER 2003

Roll 2 of 6