©2002 Texas Department of Transportation

DALLAS DISTRICT
Design Schematic
Jay R. Nelson, P.E.
District Engineer

U.S. 75
From Spur 399
To S.H. 121
McKinney, Texas
Collin County

CSJ: 0047-06-108
0047-14-046

Functional Class.2: Urban Freeway

Project Length = 7.52 miles

Design Speed:
Mainlanes 70 mph
Ramps 50 mph
Frontage Rds 40 mph

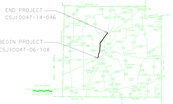

Scale:
Horizontal 1:200
Vertical 1:20

© 2002 by Texas Department of Transportation
(512)416-2055, all rights reserved

October 2003

SCHEMATIC PREPARED BY:
TxDOT DALLAS DISTRICT
MICHAEL A. RENFROW, P.E.
PROJECT MANAGER
TITLE OCTOBER 2003
V.S. CHAN

Roll 4 of 6

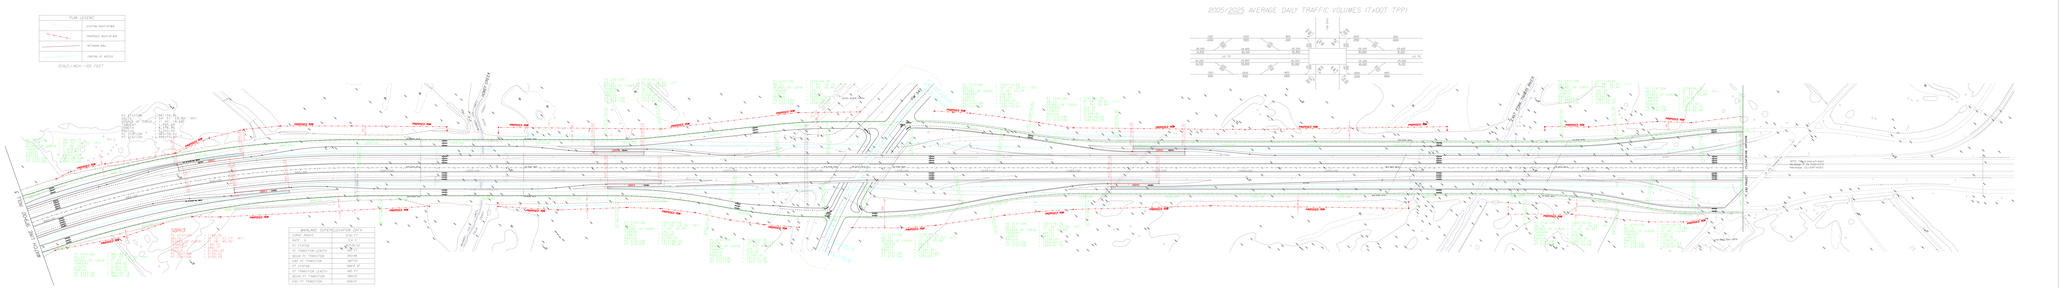

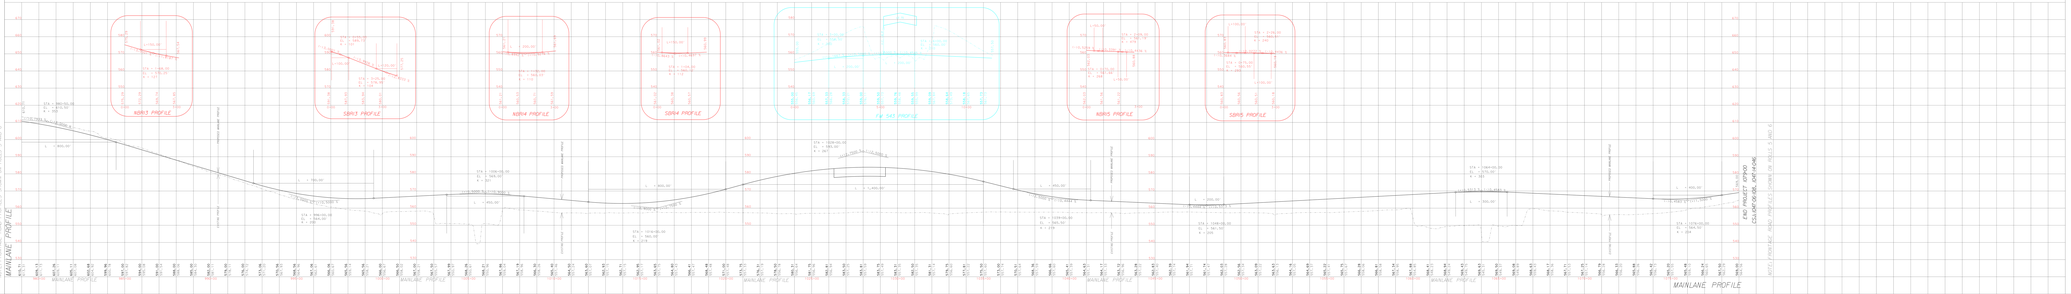

©2002 Texas Department of Transportation

DALLAS DISTRICT
Design Schematic
Jay R. Nelson, P.E.
District Engineer

U.S. 75
From Spur 399
To S.H. 121
McKinney, Texas
Collin County

CSJ: 0047-06-108
0047-14-046

Functional Class.2: Urban Freeway

Project Length = 7.52 miles

Design Speed:
Mainlanes 70 mph
Ramps 50 mph
Frontage Rds 40 mph

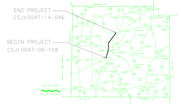

Scale:
Horizontal 1:200
Vertical 1:20

© 2002 by Texas Department of Transportation
(512)416-2055, all rights reserved

October 2003

SCHEMATIC PREPARED BY:
TxDOT DALLAS DISTRICT
MICHAEL A. RENFROW, P.E.
PROJECT MANAGER
TITLE OCTOBER 2003
V.S. CHAN

Roll 4 of 6