TEXAS DEPARTMENT OF TRANSPORTATION
DALLAS DISTRICT

WILLIAM L. HALE, P.E., DISTRICT ENGINEER

DESIGN SCHEMATIC

SH 31 AND IH 45
NAVARRO COUNTY

CSJ NO. 0162-11-001 AND CSJ NO. 0093-01-093

SH 31 - CSJ NO. 0162-11-001 - FROM 3.2 MILES WEST OF FM 2555
TO 3.1 MILES EAST OF IH45

IH 45 - CSJ NO. 0093-01-093 - FROM FM 739
TO 15TH STREET IN CORSICANA

DESIGN SPEED
SH 31 FREEWAY MAINLANES = 70 MPH
SH 31 FRONTAGE ROADS/DIRECT CONNECTORS AND RAMPS= 50 MPH
US 287 = 70 MPH
COUNTY ROADS = 50 MPH
U-TURNS = 20 MPH

EXISTING 31 AT BEGIN PROJECT = 70 MPH
EXISTING 31 AT END PROJECT = 60 MPH

IH 45 FREEWAY MAINLANES = 70 MPH
IH 45 FRONTAGE ROADS = 40 MPH

AVERAGE DAILY TRAFFICS SEE ATTACHED TRAFFIC DIAGRAMS

FUNCTIONAL CLASSIFICATION
URBAN PRINCIPAL ARTERIAL

TOTAL PROJECT LENGTH = 18.060 MILES
CSJ NO. 0162-11-001 LENGTH = 14.060 MILES
CSJ NO. 0093-01-093 LENGTH = 4.000 MILES

LOCATION MAP
N.T.S.

TABLE OF CONTENTS FOR SHEETS

ROLL 1: MAINLANE PLAN AND PROFILE
ROLL 2: MAINLANE PLAN AND PROFILE
ROLL 3: MAINLANE PLAN AND PROFILE
ROLL 4: MAINLANE PLAN
ROLL 5: MAINLANE PROFILE
ROLL 6: MAINLANE PLAN AND PROFILE
ROLL 7: MAINLANE PLAN AND PROFILE
ROLL 8: MAINLANE PLAN AND PROFILE
ROLL 9: FRONTAGE ROAD PROFILES
ROLL 10: FRONTAGE ROAD PROFILES
ROLL 11: FRONTAGE ROAD PROFILES
ROLL 12: FRONTAGE ROAD PROFILES
ROLL 13: FRONTAGE ROAD PROFILES
ROLL 14: CROSS STREET & RAMP PROFILES
ROLL 15: CROSS STREET & RAMP PROFILES
ROLL 16: RAMP PROFILES
ROLL 17: RAMP PROFILES
ROLL 18: U-TURN PROFILES

THIS DOCUMENT IS RELEASED FOR THE PURPOSE OF REVIEW UNDER THE AUTHORITY OF THE DOCUMENT OF JONATHAN TRONSON, P.E. #123347 ON

DATE: SEPTEMBER, 2014

IT IS NOT TO BE USED FOR CONSTRUCTION, BIDDING, OR PERMIT PURPOSES.

ROLL 9 OF 18

DATE SUBMITTED: SEPTEMBER, 2014

DATE REVIEWED:

DATE APPROVED:

PREPARED BY: Kimley»Horn

© 2014 by Texas Department of Transportation, all rights reserved

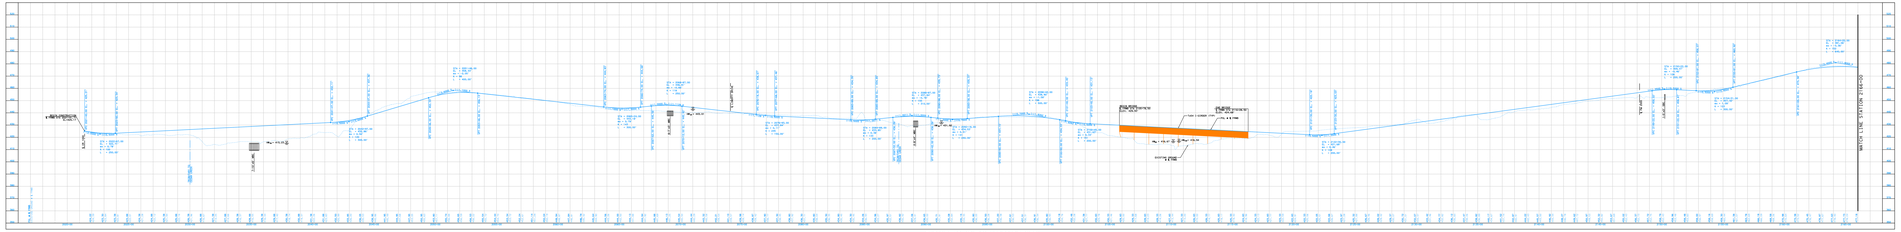

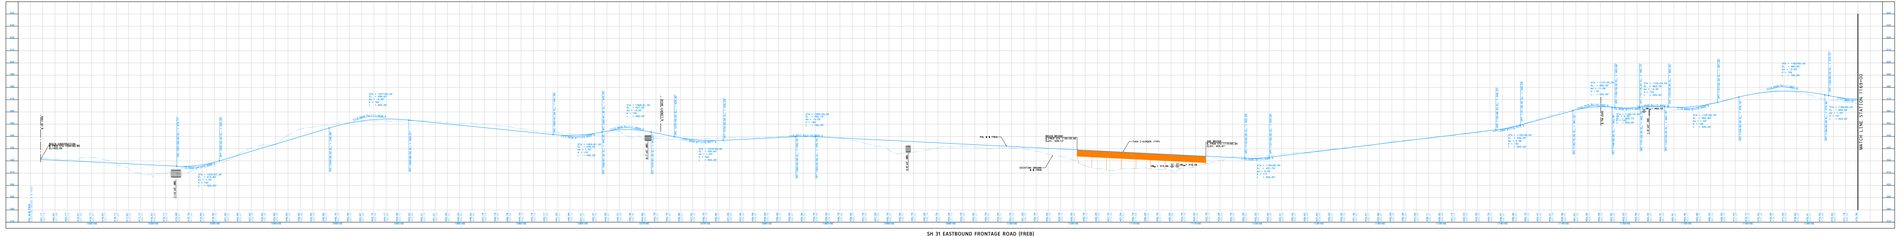

TEXAS DEPARTMENT OF TRANSPORTATION
DALLAS DISTRICT
WILLIAM L. HALE, P.E., DISTRICT ENGINEER
DESIGN SCHEMATIC
SH 31 AND IH 45
NAVARRO COUNTY
CSJ NO. 0162-11-001 AND CSJ NO. 0093-01-093
SH 31 - CSJ NO. 0162-11-001 - FROM 3.2 MILES WEST OF FM 2555
TO 3.1 MILES EAST OF IH45
IH 45 - CSJ NO. 0093-01-093 - FROM FM 739
TO 15TH STREET IN CORSICANA
DESIGN SPEED
SH 31 FREEWAY MAINLANES = 70 MPH
SH 31 FRONTAGE ROADS/DIRECT CONNECTORS AND RAMPS= 50 MPH
US 287 = 70 MPH
COUNTY ROADS = 50 MPH
U-TURNS = 20 MPH
EXISTING 31 AT BEGIN PROJECT = 70 MPH
EXISTING 31 AT END PROJECT = 60 MPH
IH 45 FREEWAY MAINLANES = 70 MPH
IH 45 FRONTAGE ROADS = 40 MPH
AVERAGE DAILY TRAFFICS SEE ATTACHED TRAFFIC DIAGRAMS
FUNCTIONAL CLASSIFICATION
URBAN PRINCIPAL ARTERIAL
TOTAL PROJECT LENGTH = 18.060 MILES
CSJ NO. 0162-11-001 LENGTH = 14.060 MILES
CSJ NO. 0093-01-093 LENGTH = 4.000 MILES

LOCATION MAP
N.T.S.
TABLE OF CONTENTS FOR SHEETS
ROLL 1: MAINLANE PLAN AND PROFILE
ROLL 2: MAINLANE PLAN AND PROFILE
ROLL 3: MAINLANE PLAN AND PROFILE
ROLL 4: MAINLANE PLAN
ROLL 5: MAINLANE PROFILE
ROLL 6: MAINLANE PLAN AND PROFILE
ROLL 7: MAINLANE PLAN AND PROFILE
ROLL 8: MAINLANE PLAN AND PROFILE
ROLL 9: FRONTAGE ROAD PROFILES
ROLL 10: FRONTAGE ROAD PROFILES
ROLL 11: FRONTAGE ROAD PROFILES
ROLL 12: FRONTAGE ROAD PROFILES
ROLL 13: FRONTAGE ROAD PROFILES
ROLL 14: CROSS STREET & RAMP PROFILES
ROLL 15: CROSS STREET & RAMP PROFILES
ROLL 16: RAMP PROFILES
ROLL 17: RAMP PROFILES
ROLL 18: U-TURN PROFILES
THIS DOCUMENT IS RELEASED FOR THE PURPOSE OF REVIEW UNDER THE AUTHORITY OF THE DOCUMENT OF JONATHAN TRONSON, P.E. #123347 ON
DATE: SEPTEMBER, 2014
IT IS NOT TO BE USED FOR CONSTRUCTION, BIDDING, OR PERMIT PURPOSES.
ROLL 9 OF 18
DATE SUBMITTED: SEPTEMBER, 2014
DATE REVIEWED:
DATE APPROVED:
PREPARED BY: Kimley»Horn
© 2014 by Texas Department of Transportation, all rights reserved