Texas Department of Transportation

SS 394 DESIGN SCHEMATIC
FROM I-35E TO FM 877
ELLIS COUNTY, TEXAS
CSJ: 2921-01-010

DALLAS DISTRICT
CEASON CLEMENS, P.E., DISTRICT ENGINEER

A.D.T. (2027)	7,800
A.D.T. (2047)	15,700
PROJECT LENGTH	3.705 MILES
DESIGN SPEED	45 MPH
SS 394	45 MPH
OLD ITALY RD	30 MPH
US 77	45 MPH
FM 877	45 MPH

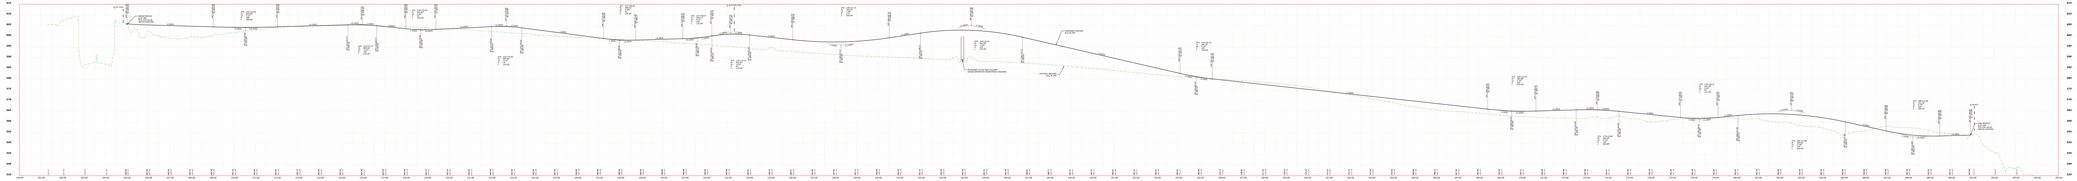

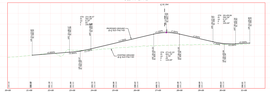

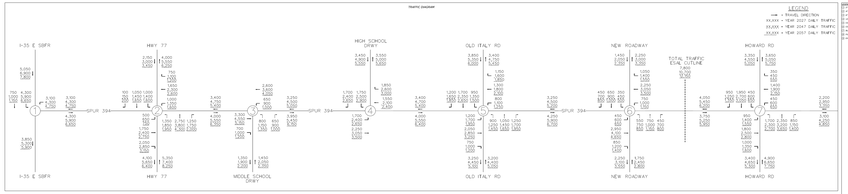

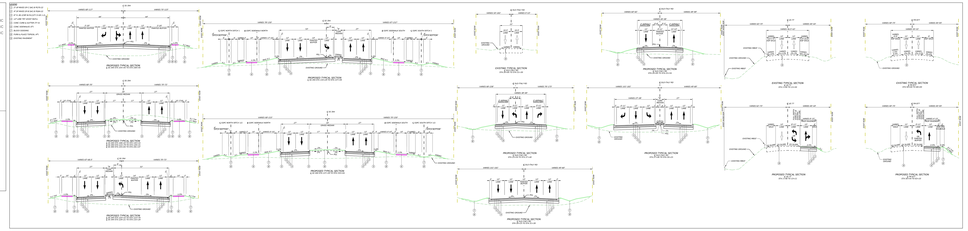

ROLL 1 OF 1

THIS DOCUMENT IS RELEASED FOR THE PURPOSE OF REVIEW UNDER THE AUTHORITY OF:

CRAIG E. PARKER, P.E.
NO. 140138

ON 2/01/2025

IT IS NOT TO BE USED FOR CONSTRUCTION, BIDDING, OR PERMIT PURPOSES

Texas Department of Transportation

SS 394 DESIGN SCHEMATIC
FROM IH 35E TO FM 877
ELLIS COUNTY, TEXAS
CSJ: 2921-01-010

DALLAS DISTRICT
CEASON CLEMENS, P.E., DISTRICT ENGINEER

A.D.T. (2027)	7,800
A.D.T. (2047)	15,700
PROJECT LENGTH	3.705 MILES
DESIGN SPEED	45 MPH
SS 394	45 MPH
OLD ITALY RD	30 MPH
US 77	45 MPH
FM 877	45 MPH

ROLL 1 OF 1

THIS DOCUMENT IS RELEASED FOR THE PURPOSE OF REVIEW UNDER THE AUTHORITY OF:

CRAIG E. PARKER, P.E.
NO. 140138

ON 2/01/2025

IT IS NOT TO BE USED FOR CONSTRUCTION, BIDDING, OR PERMIT PURPOSES