Texas Department
of Transportation

© 2021 by Texas Department of Transportation; all rights reserved

DALLAS DISTRICT
MOHAMED K. BUR, P.E.
DALLAS DISTRICT ENGINEER

US 380 DENTON COUNTY FEASIBILITY STUDY

RECOMMENDED ALIGNMENT

FROM: IH35 & LOOP 288
TO: DENTON/COLLIN COUNTY LINE
CSJ: 0135-10-061
CSJ: 0135-10-062
CSJ: 2250-02-022

DENTON AND COOKE COUNTIES
FUNCTIONAL CLASS: INTERSTATE
PROJECT LENGTH: 21 MILES

DESIGN SPEED:

US 380 MAINLANES:	70 MPH
SL 288 MAINLANES:	60 MPH
RAMPS:	50 MPH
TURNAROUND RAMPS:	20 MPH
LOW-SPEED ACCESS ROADS:	20 MPH
FRONTAGE ROADS:	45 MPH
CROSS STREETS:	40 MPH
DIRECT CONNECTORS:	40-50 MPH

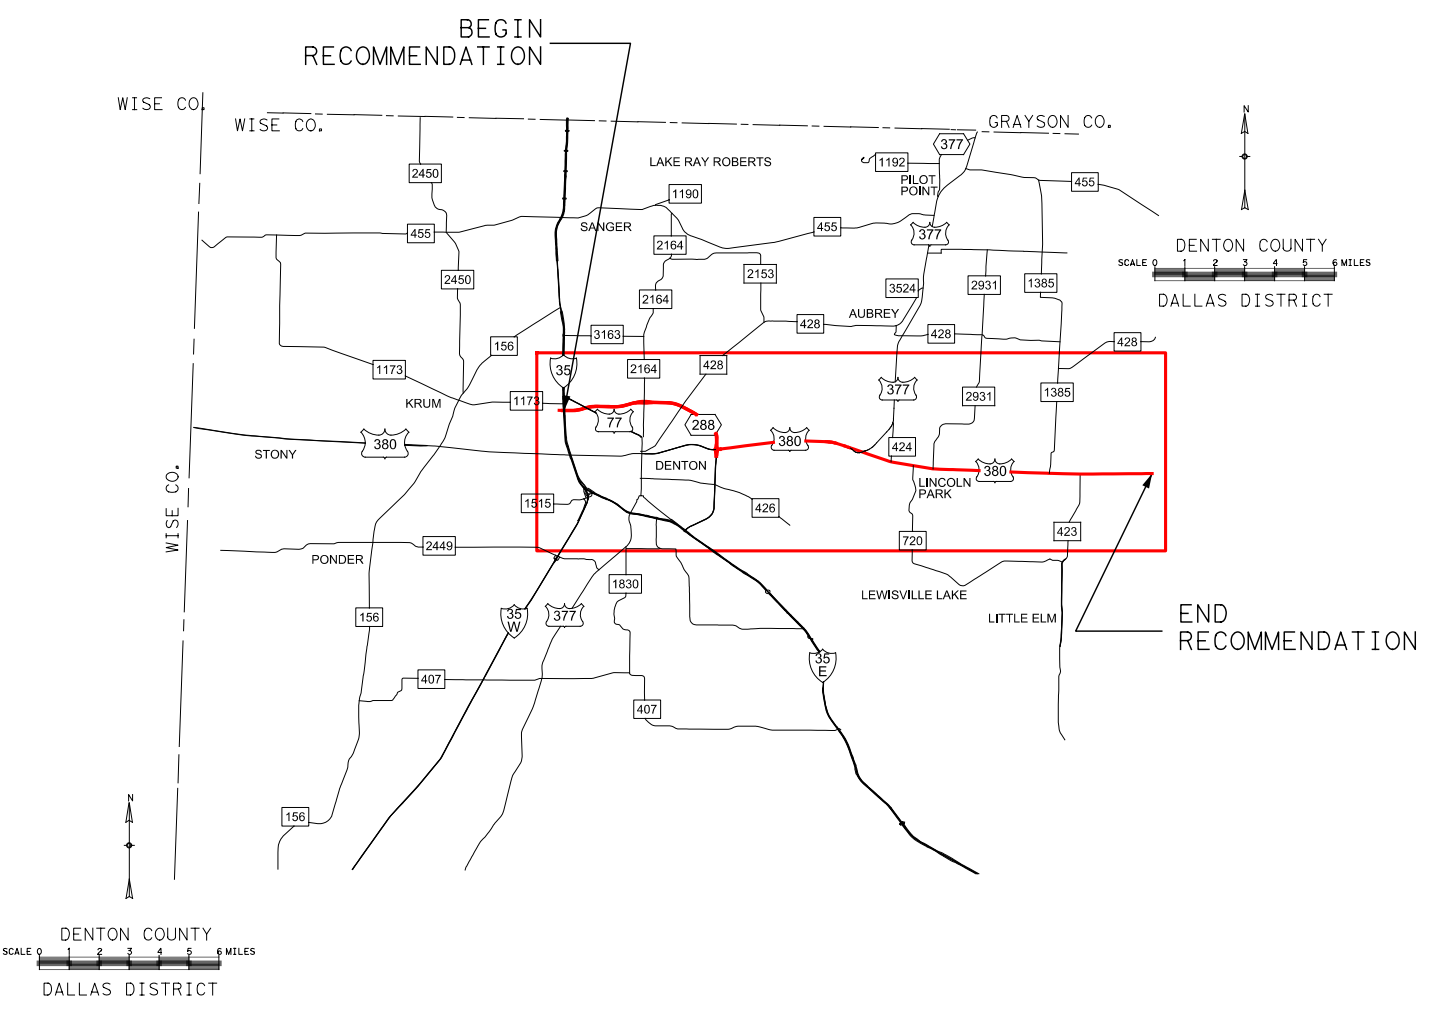

Scale: Horizontal 1"=200'
NOVEMBER 2021

PRELIMINARY
SUBJECT TO REVISIONS

SCHEMATIC PREPARED BY OR UNDER
THE DIRECT SUPERVISION OF:

DAVID S. SUTTON — NAME
120142 — P.E. NUMBER
11/30/2021 — DATE

DRAFT
PRELIMINARY,
SUBJECT TO CHANGE

NOT INTENDED FOR CONSTRUCTION,
BIDDING, OR PERMIT PURPOSES

ROLL 1 OF 5

HDR
Firm Registration No. F-754
17111 Preston Road, Suite 300
Dallas, Texas 75248-1232
972.960.4400

$FILEA$

LEGEND

- - - -	EXISTING RIGHT-OF-WAY
- - - -	PROPOSED RIGHT-OF-WAY
—— OP ——	MAJOR OVERHEAD ELECTIC UTILITY
—— GAS ——	MAJOR UNDERGROUND GAS LINE
—— WATER ——	MAJOR UNDERGROUND WATER LINE
▬	CITY BOUNDARY
▬	COUNTY BOUNDARY
☐	PARCEL BOUNDARY
▨	CEMETERY
🟦	RECOMMENDED ALIGNMENT FOOTPRINT
🟥	USACE PROPERTY
🟩	PARK
🟦	100-YEAR FLOODPLAIN
🟨	FUTURE DEVELOPMENT

PROPOSED TYPICAL SECTION
SIX MAINLANES

PROPOSED TYPICAL SECTION
SIX MAINLANES WITH RAMPS

PROPOSED TYPICAL SECTION
SIX MAINLANES WITH SPEED CHANGE LANES

PROPOSED TYPICAL SECTION
EIGHT MAINLANES (COMPRESSED)

Texas Department
of Transportation
© 2021 by Texas Department of Transportation; all rights reserved
DALLAS DISTRICT
MOHAMED K. BUR, P.E.
DALLAS DISTRICT ENGINEER
US 380 DENTON COUNTY FEASIBILITY STUDY
RECOMMENDED ALIGNMENT
FROM: IH35 & LOOP 288
TO: DENTON/COLLIN COUNTY LINE
CSJ: 0135-10-061
CSJ: 0135-10-062
CSJ: 2250-02-022
DENTON AND COOKE COUNTIES
FUNCTIONAL CLASS: INTERSTATE
PROJECT LENGTH: 21 MILES
DESIGN SPEED:
US 380 MAINLANES: 70 MPH
SL 288 MAINLANES: 60 MPH
RAMPS: 50 MPH
TURNAROUND RAMPS: 20 MPH
LOW-SPEED ACCESS ROADS: 20 MPH
FRONTAGE ROADS: 45 MPH
CROSS STREETS: 40 MPH
DIRECT CONNECTORS: 40-50 MPH
Scale: Horizontal 1"=200'
NOVEMBER 2021
PRELIMINARY
SUBJECT TO REVISIONS
SCHEMATIC PREPARED BY OR UNDER
THE DIRECT SUPERVISION OF:
DAVID S. SUTTON NAME 120142 P.E. NUMBER
11/30/2021 DATE
DRAFT
PRELIMINARY, SUBJECT TO CHANGE
NOT INTENDED FOR CONSTRUCTION, BIDDING, OR PERMIT PURPOSES
ROLL 1 OF 5
HDR
Firm Registration No. F-754
17111 Preston Road, Suite 300
Dallas, Texas 75248-1232
972.960.4400