




DALLAS DISTRICT
DESIGN SCHEMATIC
MOHAMED K. BUR, P.E., DISTRICT ENGINEER
ELLIS COUNTY
IH 35 E FRONTAGE ROADS
PROJECT LIMIT: FROM US-77 SOUTH OF WAXAHACHIE
TO US-77 NORTH OF WAXAHACHIE
CONTROL: 0048-04-090
FUNCTIONAL CLASS: FREEWAY
PROJECT LENGTH = 11.008 MILES (58,121.49 FT.)

ROADWAY TYPE	DESIGN SPEED
FREEWAY	70 mph
RAMP	50 mph
DIRECT CONNECTORS	40 mph
FRONTAGE ROADS	40 mph
CROSS STREETS	30 mph


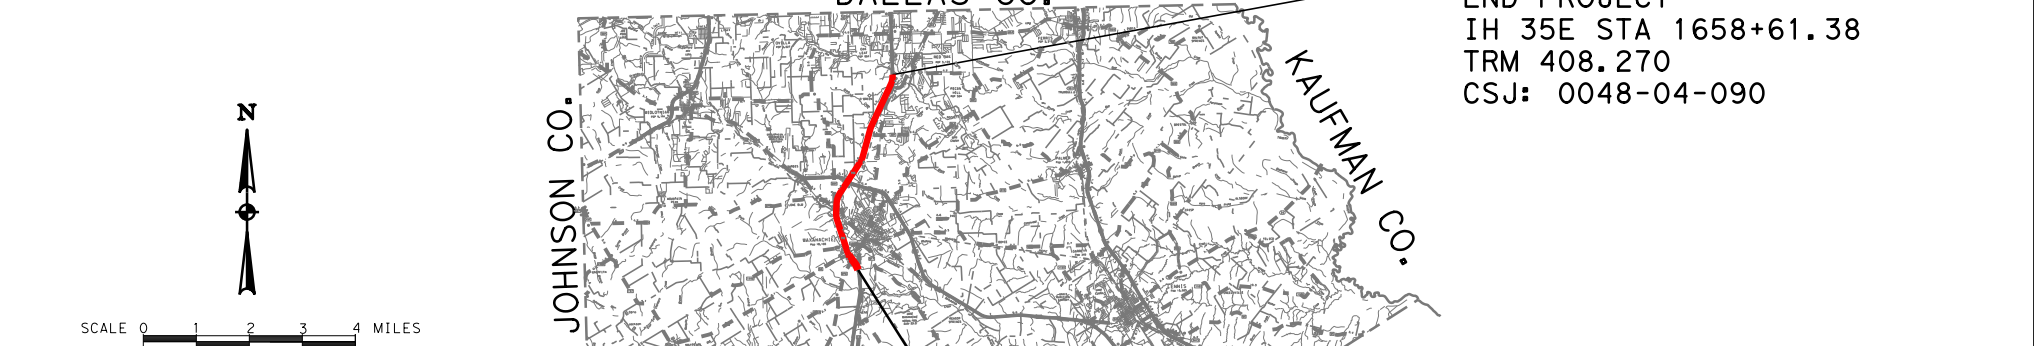


LOCATION MAP
FEBRUARY 2020
SCALE: 1"=100'
ROLL 10A OF 24

END PROJECT
IH 35E STA 1658+61.38
TM 408.270
CSJ: 0048-04-090





SHEET INDEX
ROLL 11: PLAN VIEW-IH 35E FRONTAGE ROADS BEGIN PROJECT TO STA 1141+00
ROLL 12: PLAN VIEW-IH 35E FRONTAGE ROADS STA 1141+00 TO STA 1170+00
ROLL 13: PLAN VIEW-IH 35E FRONTAGE ROADS STA 1170+00 TO STA 1194+00
ROLL 14: PLAN VIEW-IH 35E FRONTAGE ROADS STA 1194+00 TO STA 1244+00
ROLL 15: PLAN VIEW-IH 35E FRONTAGE ROADS STA 1244+00 TO STA 1344+00
ROLL 16: PLAN VIEW-IH 35E FRONTAGE ROADS STA 1344+00 TO STA 1411+00
ROLL 17: PLAN VIEW-IH 35E FRONTAGE ROADS STA 1411+00 TO STA 1478+00
ROLL 18: PLAN VIEW-IH 35E FRONTAGE ROADS STA 1478+00 TO STA 1544+00
ROLL 19: PLAN VIEW-IH 35E FRONTAGE ROADS STA 1544+00 TO STA 1658+61.38
ROLL 20: PLAN VIEW-IH 35E FRONTAGE ROADS STA 1658+61.38 TO END PROJECT
ROLL 21: PROFILE VIEW-IH 35E FRONTAGE ROADS BEGIN PROJECT TO STA 1141+00
ROLL 22: PROFILE VIEW-IH 35E FRONTAGE ROADS STA 1141+00 TO STA 1170+00
ROLL 23: PROFILE VIEW-IH 35E FRONTAGE ROADS STA 1170+00 TO STA 1194+00
ROLL 24: PROFILE VIEW-IH 35E FRONTAGE ROADS STA 1194+00 TO STA 1244+00
ROLL 25: PROFILE VIEW-IH 35E FRONTAGE ROADS STA 1244+00 TO STA 1344+00
ROLL 26: PROFILE VIEW-IH 35E FRONTAGE ROADS STA 1344+00 TO STA 1411+00
ROLL 27: PROFILE VIEW-IH 35E FRONTAGE ROADS STA 1411+00 TO STA 1478+00
ROLL 28: PROFILE VIEW-IH 35E FRONTAGE ROADS STA 1478+00 TO STA 1544+00
ROLL 29: PROFILE VIEW-IH 35E FRONTAGE ROADS STA 1544+00 TO STA 1658+61.38
ROLL 30: PROFILE VIEW-IH 35E FRONTAGE ROADS STA 1658+61.38 TO END PROJECT

PRELIMINARY FOR INTERIM REVIEW ONLY
THESE DOCUMENTS ARE FOR INTERIM REVIEW AND ARE NOT
INTENDED FOR REGULATORY APPROVAL. ANY CHANGES
OR CONSTRUCTION PURPOSES, THEY WERE PREPARED
BY OR UNDER THE SUPERVISION OF
WILLIAM A. BARRETT, P.E. 9056 04-09-2020
P.E. NO. DATE

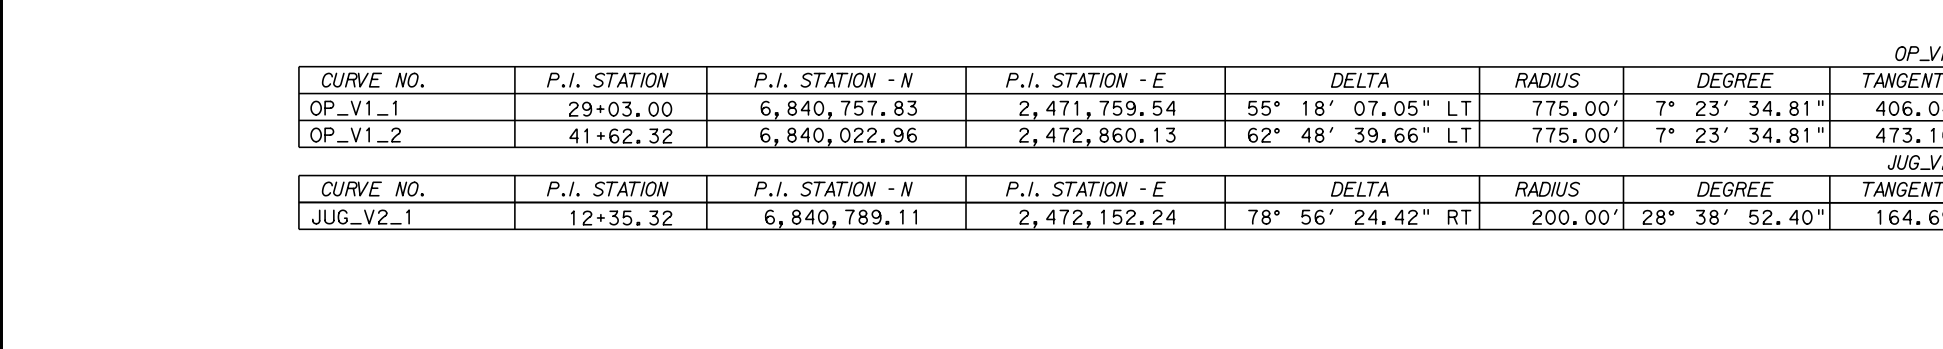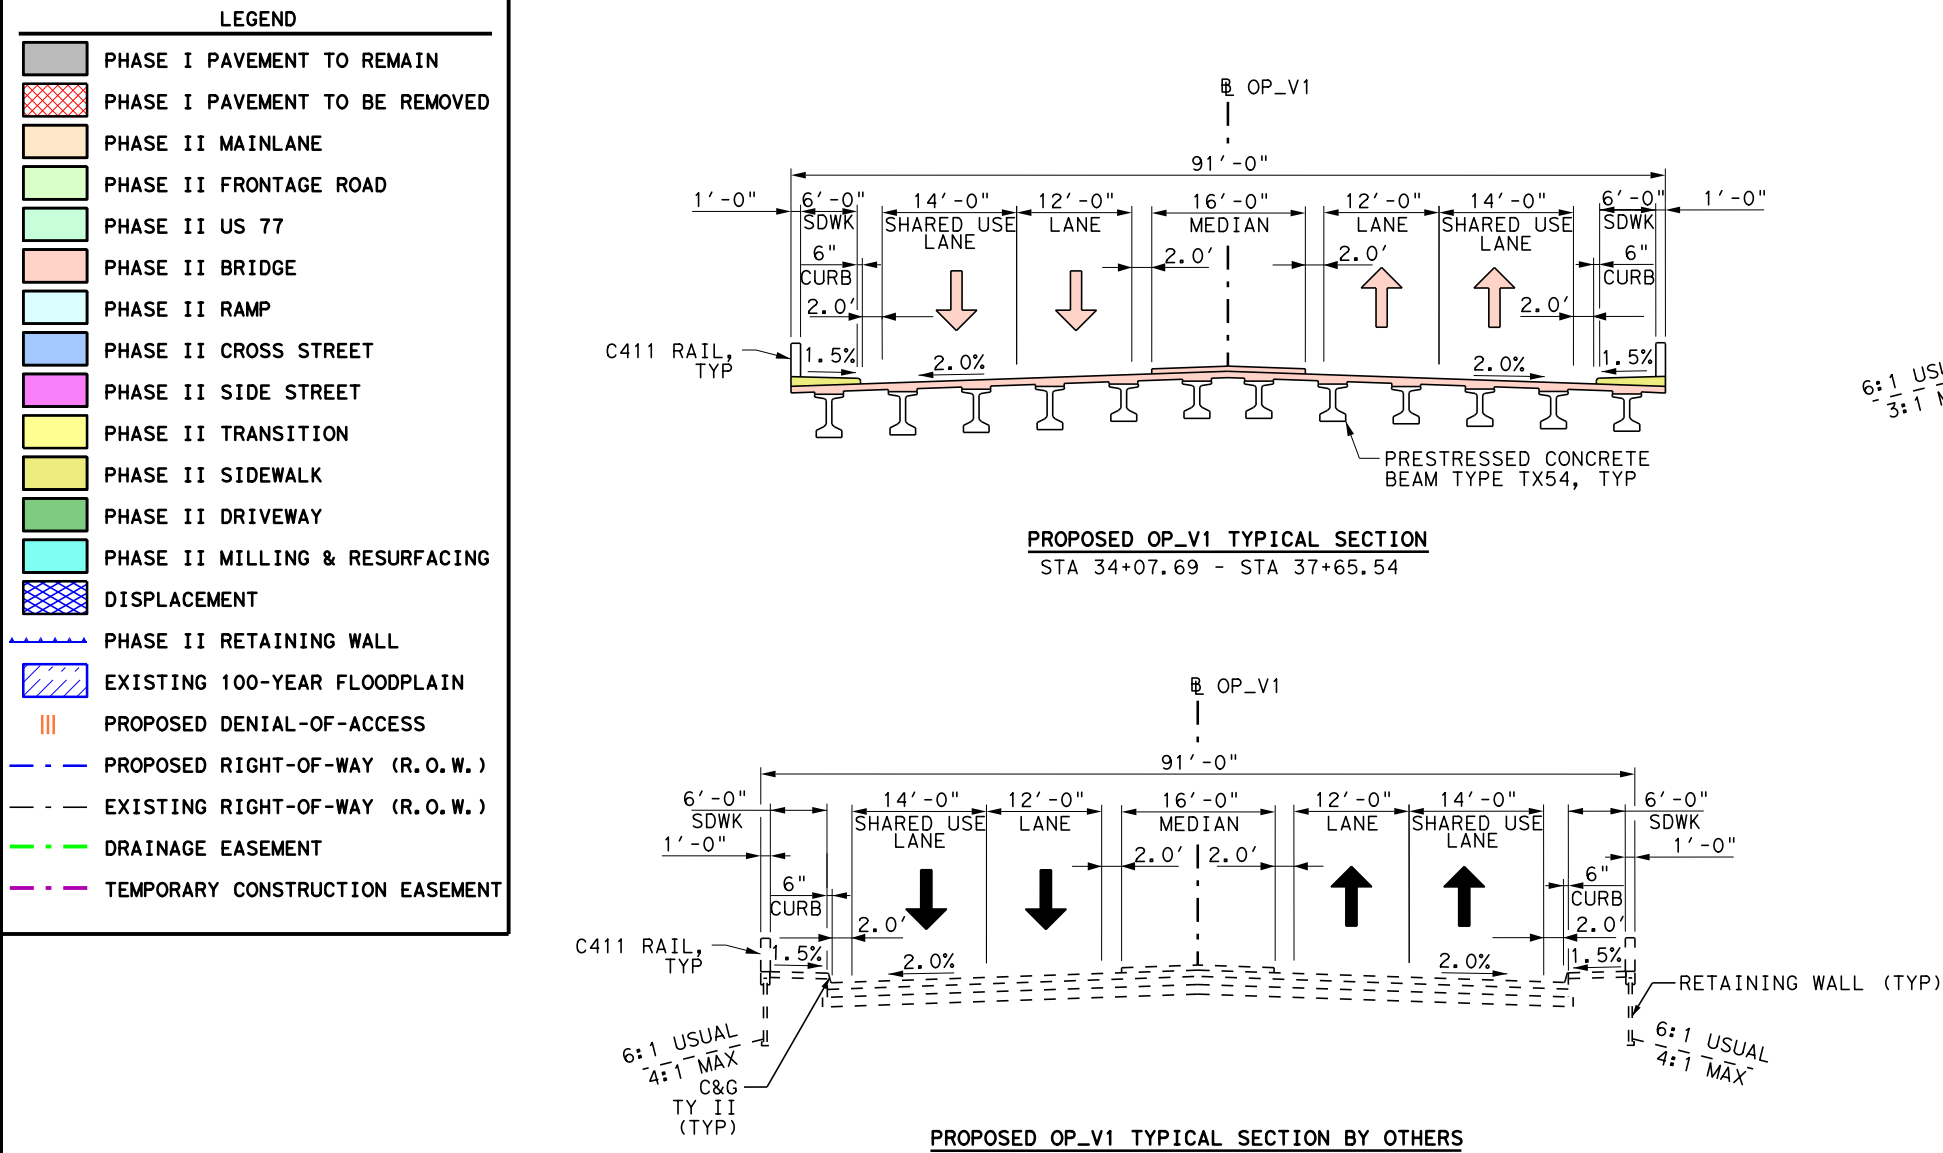



LEGEND
PHASE I PAVEMENT TO REMAIN
PHASE I PAVEMENT TO BE REMOVED
PHASE I MAINLINE
PHASE I FRONTAGE ROAD
PHASE I US 77
PHASE I BRIDGE
PHASE I CROSS STREET
PHASE I SIDE STREET
PHASE I TRANSITION
PHASE I SIDEWALK
PHASE I DRIVEWAY
PHASE I WALLING & RESURFACING
PHASE I DISPLACEMENT
PHASE I RETAINING WALL
EXISTING 100-YEAR FLOODPLAIN
PROPOSED DENIAL-OF-ACCESS
EXISTING RIGHT-OF-WAY (R.O.W.)
PROPOSED RIGHT-OF-WAY (R.O.W.)
EXISTING DRAINAGE EASEMENT
PROPOSED DRAINAGE EASEMENT
TEMPORARY CONSTRUCTION EASEMENT

NOTES:
1. EXISTING FEATURES WERE NOT FIELD SURVEYED.
2. SOLEMATICS ARE BASED ON AERIAL SURVEYS DATED
JUNE 21, 2016 AND RECORD PLANS.
3. APPROXIMATE 100 YEAR FLOODPLAIN LIMITS ARE
BASED UPON FLOOD INSURANCE RATE MAP
PANELS 48135C0100 AND 48135C0200.
4. OWNERSHIP INFORMATION SHOWN ON THE SCHEMATIC
WAS OBTAINED FROM ELLIS COUNTY APPRAISAL
DISTRICT FEBRUARY 25, 2015.
5. EXISTING CULVERT LOCATIONS, SIZE AND ELEVATIONS
OBTAINED FROM RECORD DOCUMENTS AND ARE SHOWN
FOR INFORMATIONAL PURPOSES ONLY.
6. BUILDINGS ARE SHOWN AS POTENTIAL DISPLACEMENT
IF THE PROPOSED RIGHT-OF-WAY INTERSECTS THE
EXISTING BUILDING STRUCTURE.
7. CURBS ON THE FRONTAGE ROADS AND CROSS STREETS
ARE TYPE 11 (UNLESS NOTED OTHERWISE).
8. CONVENTIONAL ROADWAY SIGNS (SMALL SIGNS)
ARE NOT SHOWN AND WILL BE DEVELOPED DURING
THE FINAL PHASE OF THE PROJECT.
9. THE MAIN LINES AT STERRETT RD ARE NOT
DETERMINED DURING DETAILED DESIGN STAGE AND
LOCATED WITHIN ACCESS DENIAL LIMITS SHOWN.

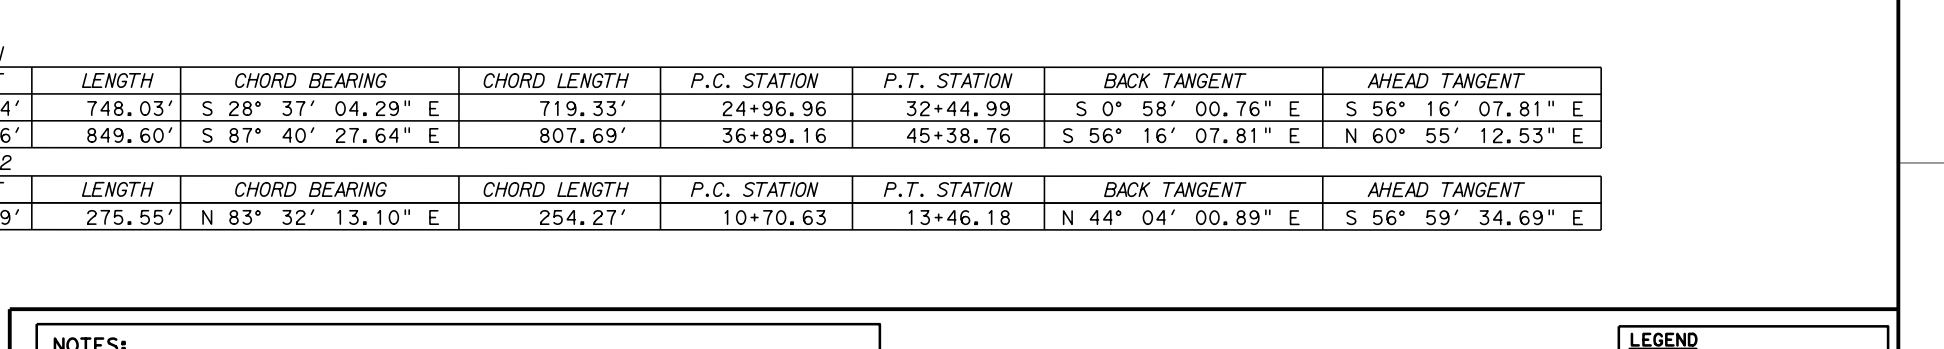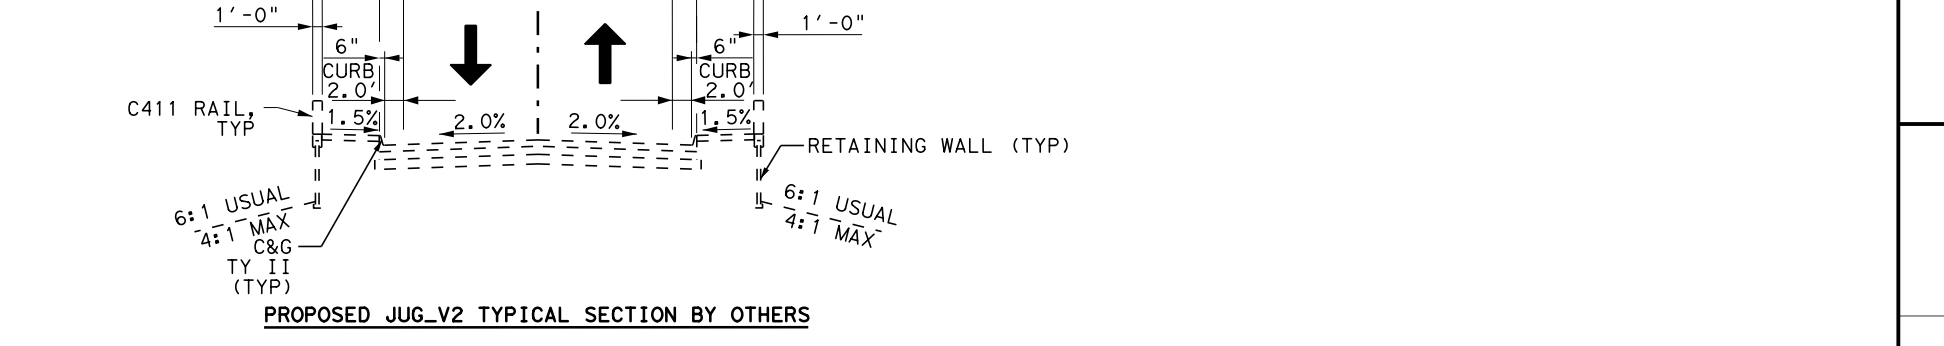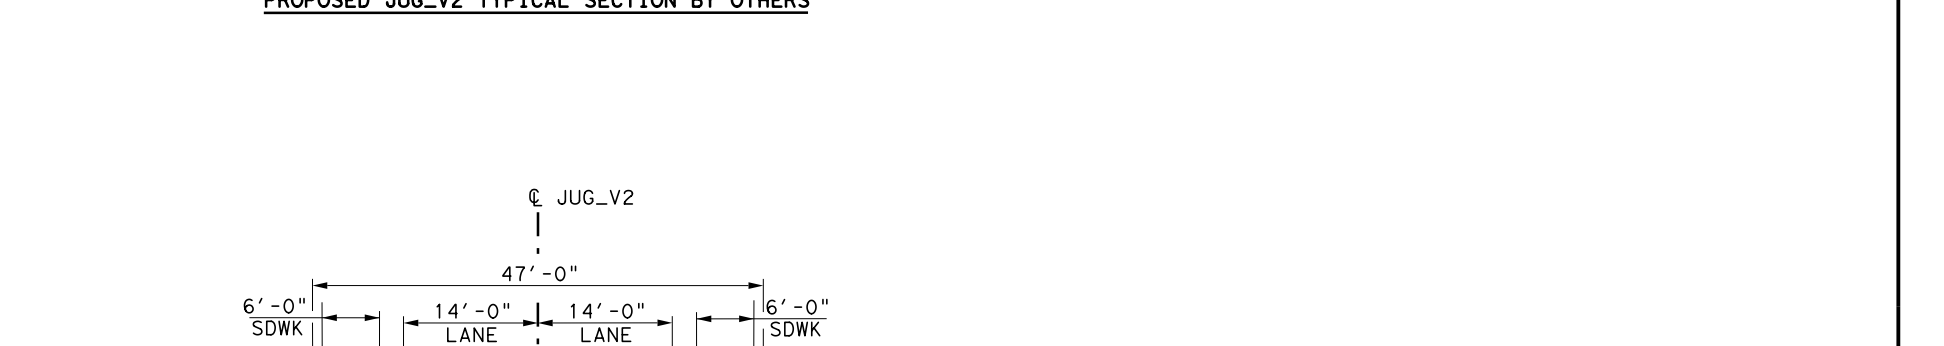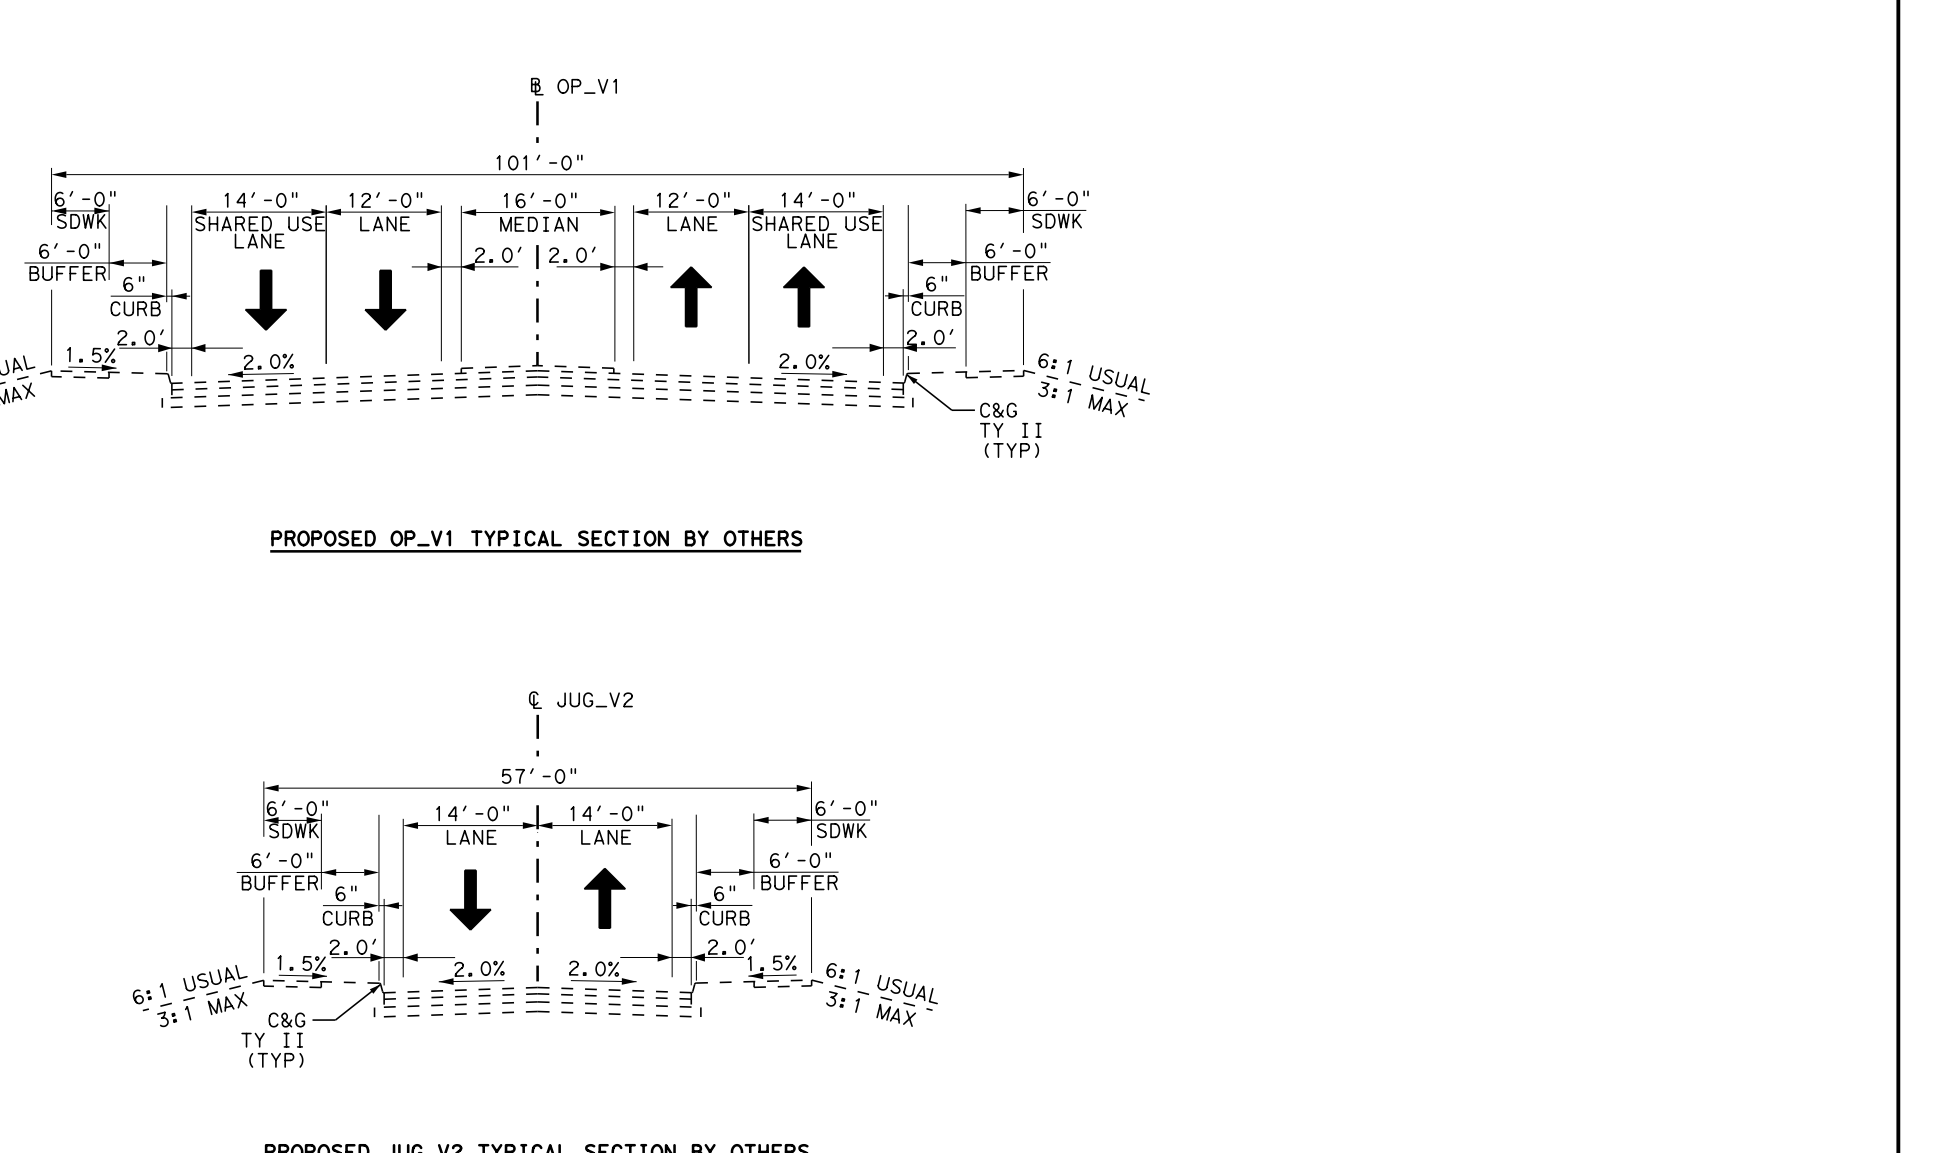






LEGEND
PHASE I PAVEMENT TO REMAIN
PHASE I PAVEMENT TO BE REMOVED
PHASE I MAINLINE
PHASE I FRONTAGE ROAD
PHASE I US 77
PHASE I BRIDGE
PHASE I CROSS STREET
PHASE I SIDE STREET
PHASE I TRANSITION
PHASE I SIDEWALK
PHASE I DRIVEWAY
PHASE I WALLING & RESURFACING
PHASE I DISPLACEMENT
PHASE I RETAINING WALL
EXISTING 100-YEAR FLOODPLAIN
PROPOSED DENIAL-OF-ACCESS
EXISTING RIGHT-OF-WAY (R.O.W.)
PROPOSED RIGHT-OF-WAY (R.O.W.)
EXISTING DRAINAGE EASEMENT
PROPOSED DRAINAGE EASEMENT
TEMPORARY CONSTRUCTION EASEMENT

NOTES:
1. SUPERELEVATION AXIS OF ROTATION IS ABOUT THE P.O.L.
2. DIMENSIONS ARE TO THE EDGE OF PAVEMENT OF NOMINAL FACE OF
CURB, RAIL, BARRIER, OR WALL UNLESS NOTED OTHERWISE.
3. REDESIGNED TRAFFIC BASED ON PROPOSED SCHEMATIC. ORIGINAL NUMBERS
PROVIDED BY TEXAS DEPARTMENT OF TRANSPORTATION TRANSPORTATION
PLANNING DIVISION FOR YEARS 2014, 2034, 2044.
DATED FEBRUARY 11, 2014

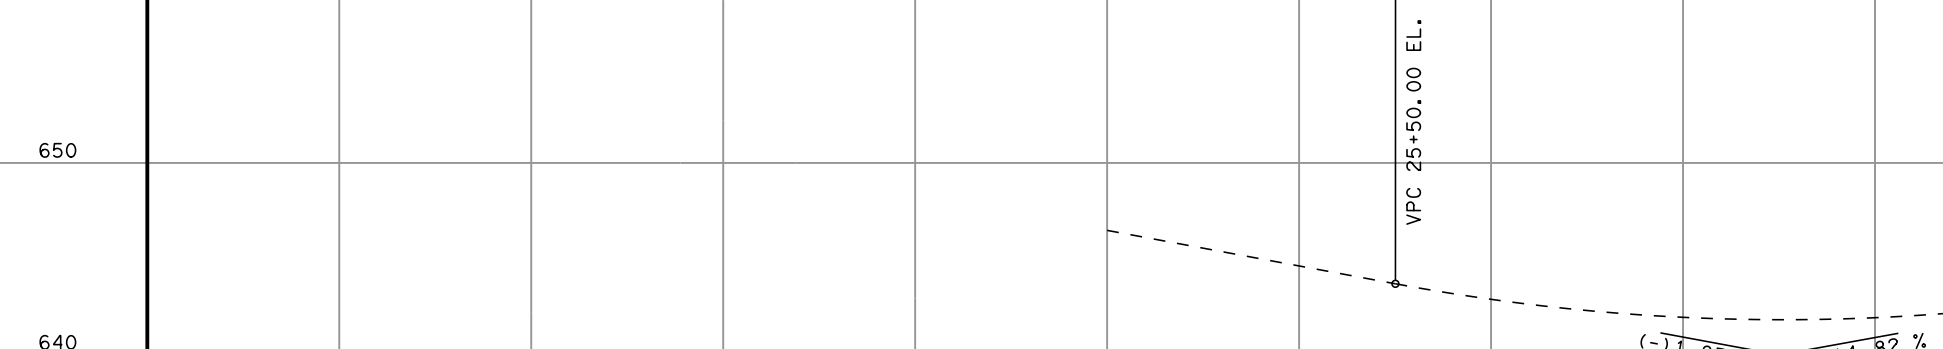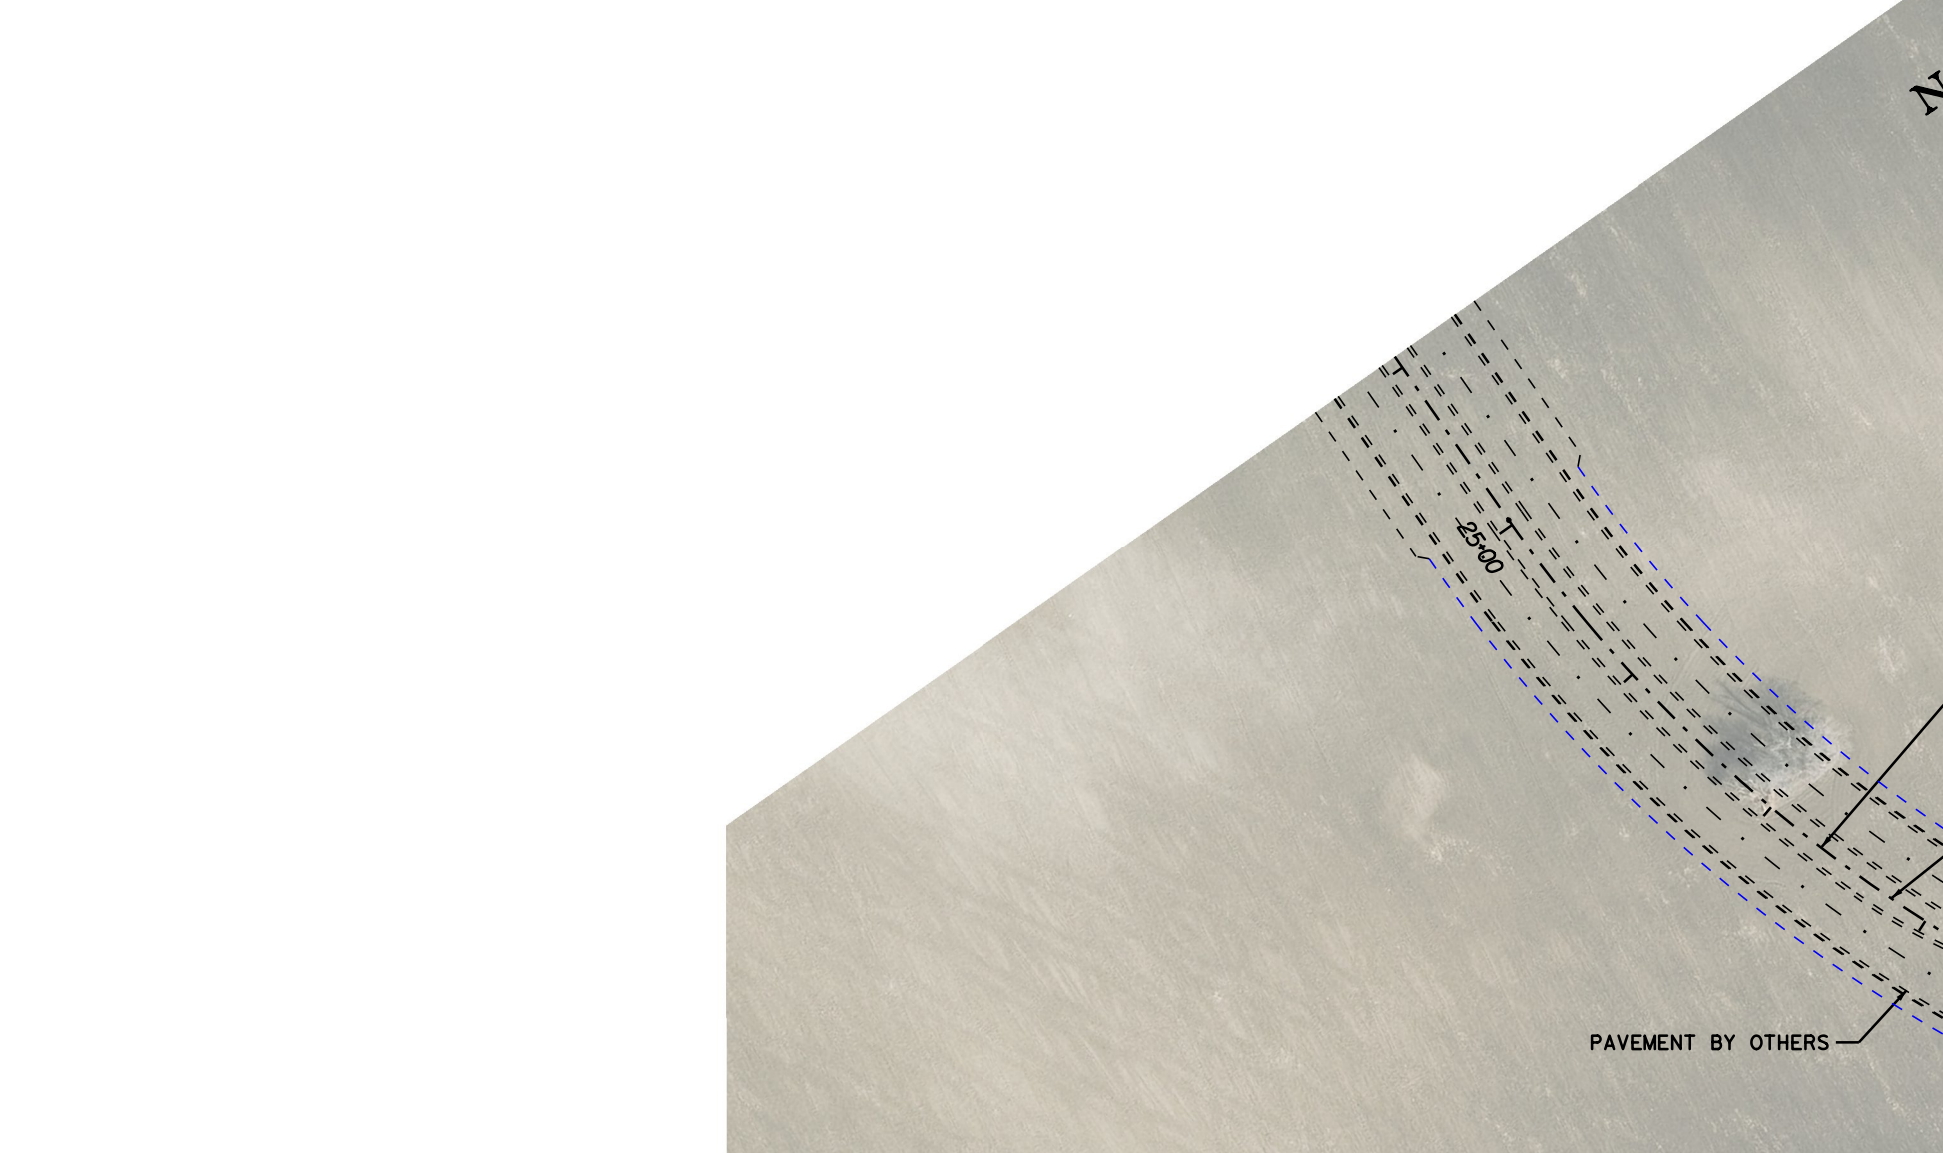




LEGEND
PHASE I PAVEMENT TO REMAIN
PHASE I PAVEMENT TO BE REMOVED
PHASE I MAINLINE
PHASE I FRONTAGE ROAD
PHASE I US 77
PHASE I BRIDGE
PHASE I CROSS STREET
PHASE I SIDE STREET
PHASE I TRANSITION
PHASE I SIDEWALK
PHASE I DRIVEWAY
PHASE I WALLING & RESURFACING
PHASE I DISPLACEMENT
PHASE I RETAINING WALL
EXISTING 100-YEAR FLOODPLAIN
PROPOSED DENIAL-OF-ACCESS
EXISTING RIGHT-OF-WAY (R.O.W.)
PROPOSED RIGHT-OF-WAY (R.O.W.)
EXISTING DRAINAGE EASEMENT
PROPOSED DRAINAGE EASEMENT
TEMPORARY CONSTRUCTION EASEMENT

NOTES:
1. SUPERELEVATION AXIS OF ROTATION IS ABOUT THE P.O.L.
2. DIMENSIONS ARE TO THE EDGE OF PAVEMENT OF NOMINAL FACE OF
CURB, RAIL, BARRIER, OR WALL UNLESS NOTED OTHERWISE.
3. REDESIGNED TRAFFIC BASED ON PROPOSED SCHEMATIC. ORIGINAL NUMBERS
PROVIDED BY TEXAS DEPARTMENT OF TRANSPORTATION TRANSPORTATION
PLANNING DIVISION FOR YEARS 2014, 2034, 2044.
DATED FEBRUARY 11, 2014

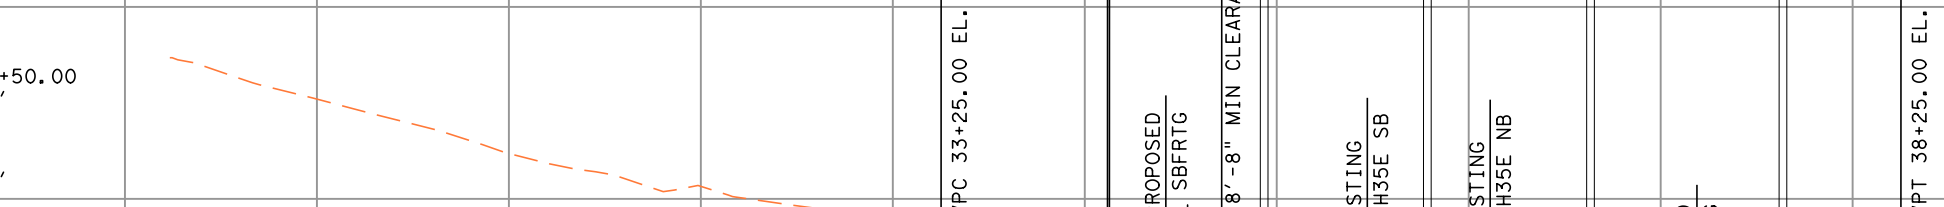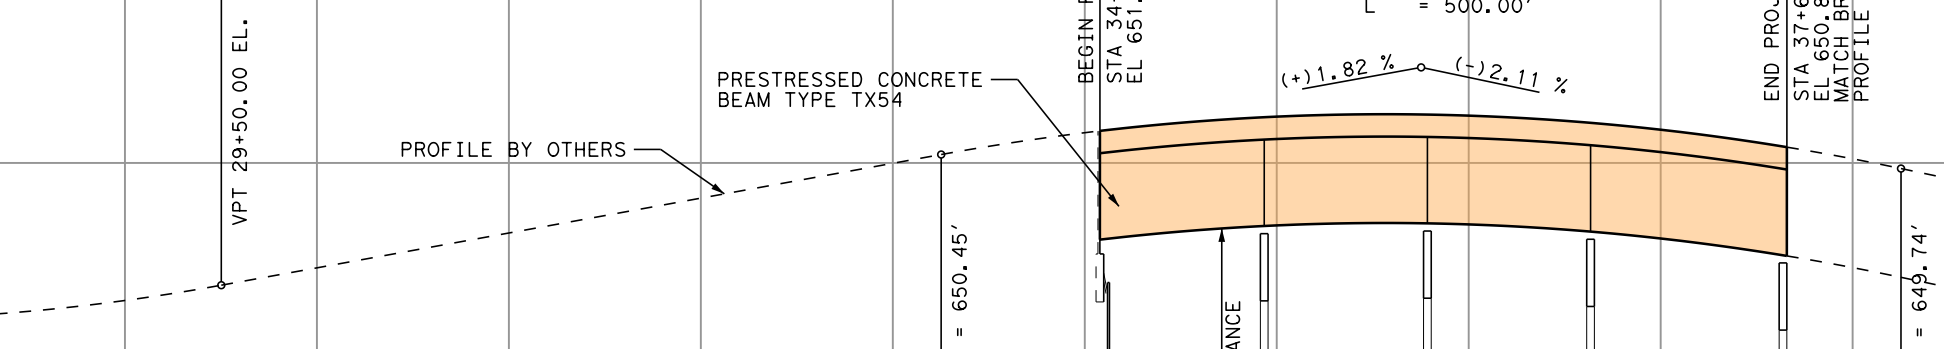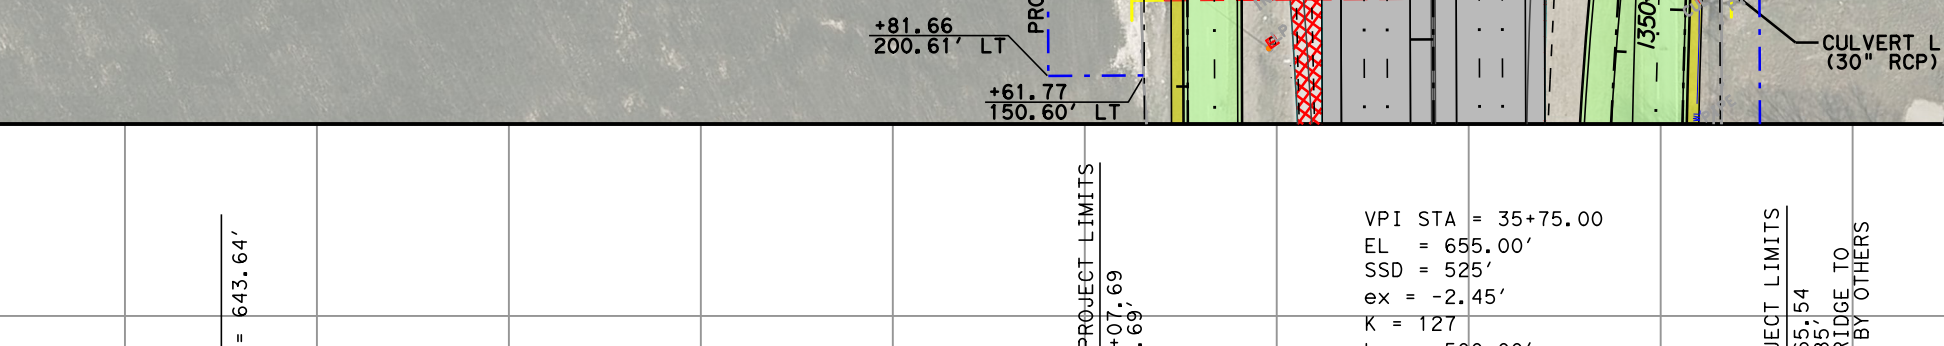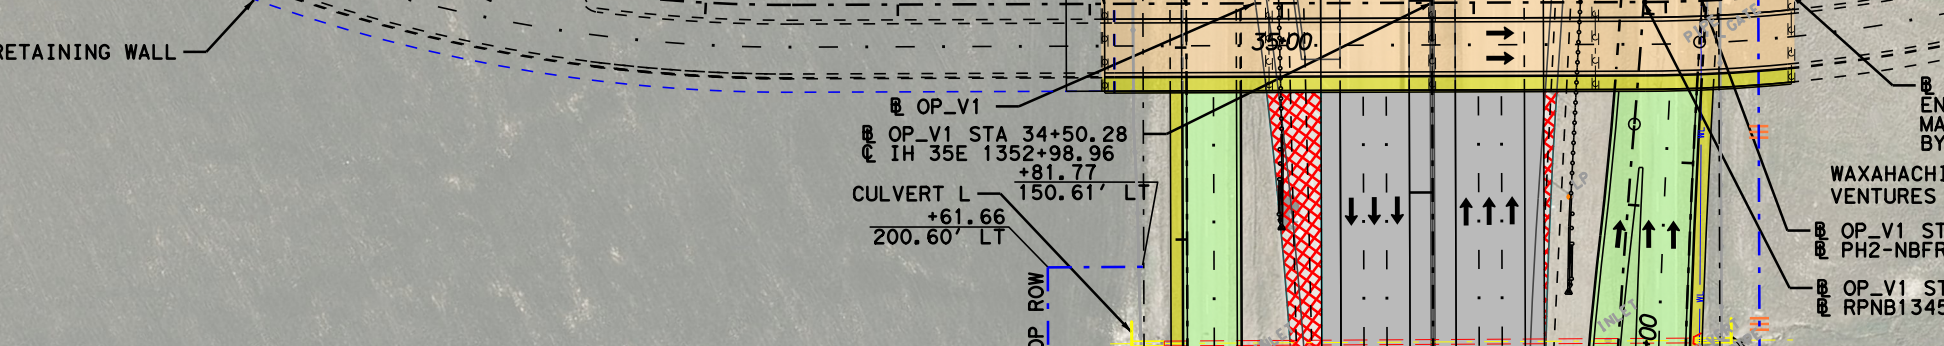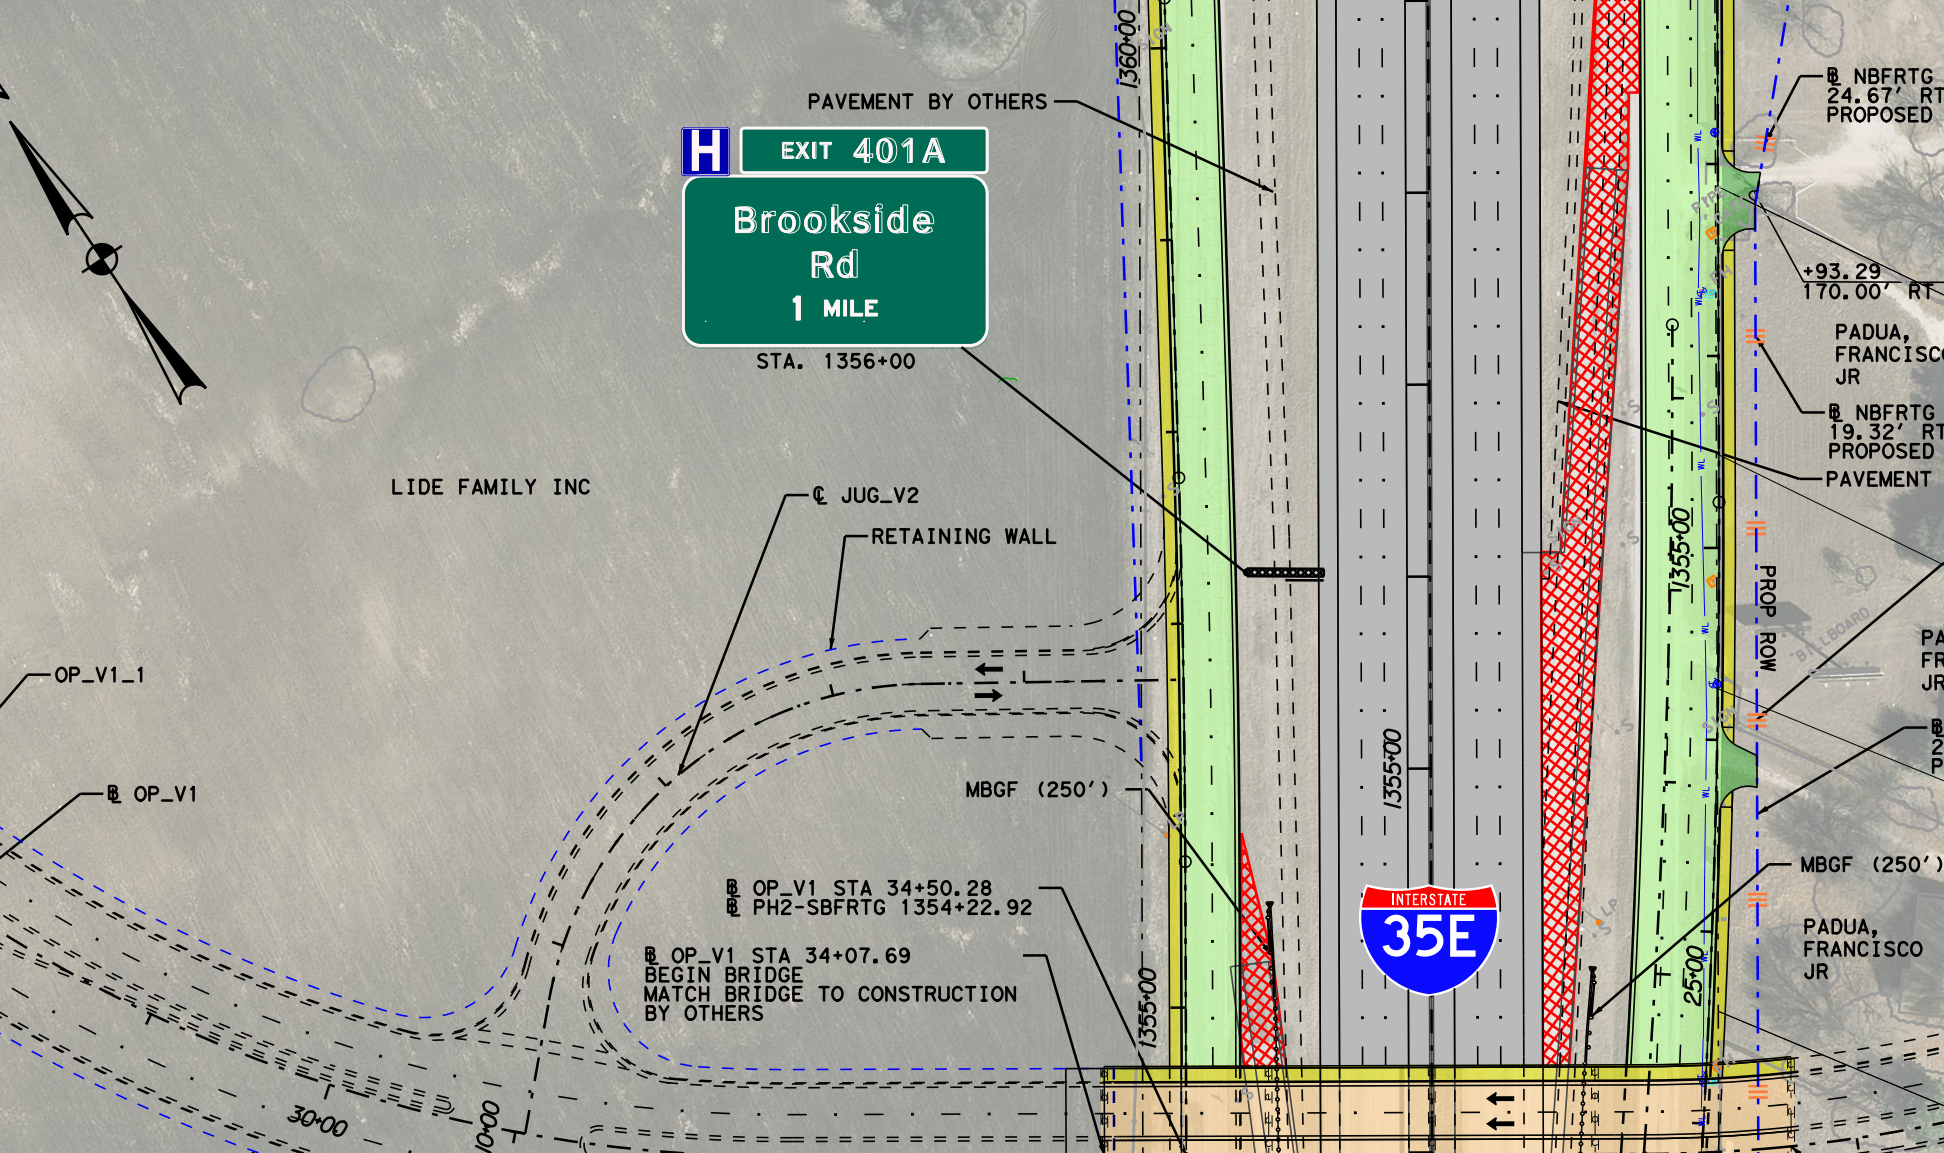




LEGEND
PHASE I PAVEMENT TO REMAIN
PHASE I PAVEMENT TO BE REMOVED
PHASE I MAINLINE
PHASE I FRONTAGE ROAD
PHASE I US 77
PHASE I BRIDGE
PHASE I CROSS STREET
PHASE I SIDE STREET
PHASE I TRANSITION
PHASE I SIDEWALK
PHASE I DRIVEWAY
PHASE I WALLING & RESURFACING
PHASE I DISPLACEMENT
PHASE I RETAINING WALL
EXISTING 100-YEAR FLOODPLAIN
PROPOSED DENIAL-OF-ACCESS
EXISTING RIGHT-OF-WAY (R.O.W.)
PROPOSED RIGHT-OF-WAY (R.O.W.)
EXISTING DRAINAGE EASEMENT
PROPOSED DRAINAGE EASEMENT
TEMPORARY CONSTRUCTION EASEMENT

NOTES:
1. SUPERELEVATION AXIS OF ROTATION IS ABOUT THE P.O.L.
2. DIMENSIONS ARE TO THE EDGE OF PAVEMENT OF NOMINAL FACE OF
CURB, RAIL, BARRIER, OR WALL UNLESS NOTED OTHERWISE.
3. REDESIGNED TRAFFIC BASED ON PROPOSED SCHEMATIC. ORIGINAL NUMBERS
PROVIDED BY TEXAS DEPARTMENT OF TRANSPORTATION TRANSPORTATION
PLANNING DIVISION FOR YEARS 2014, 2034, 2044.
DATED FEBRUARY 11, 2014

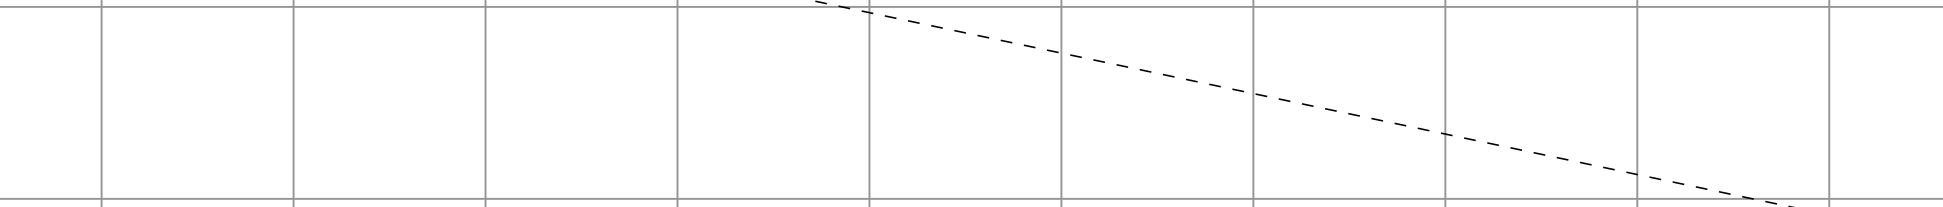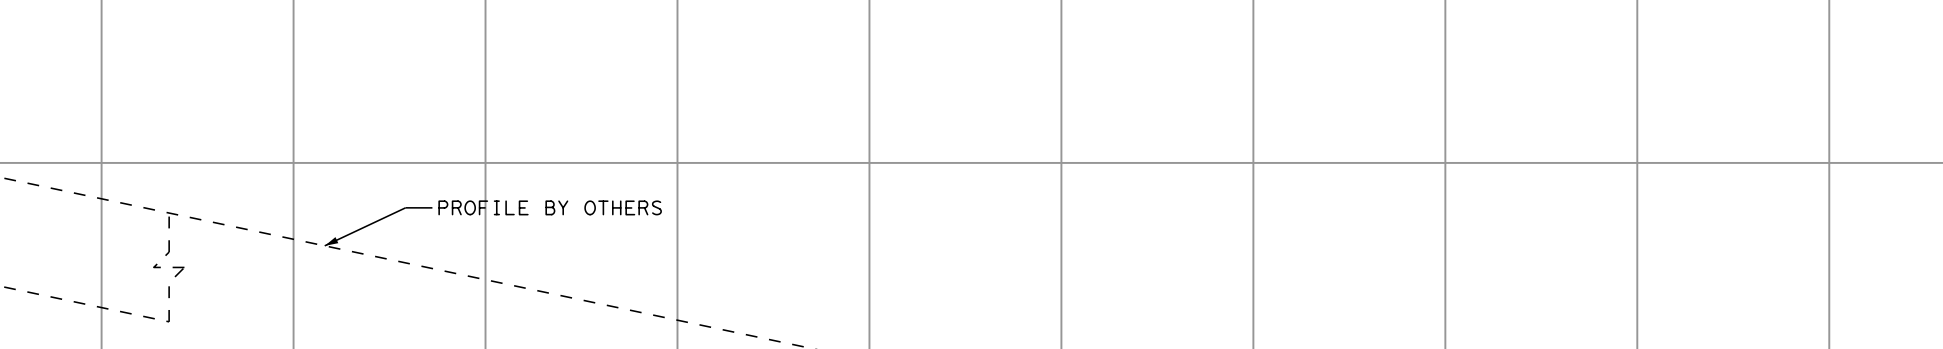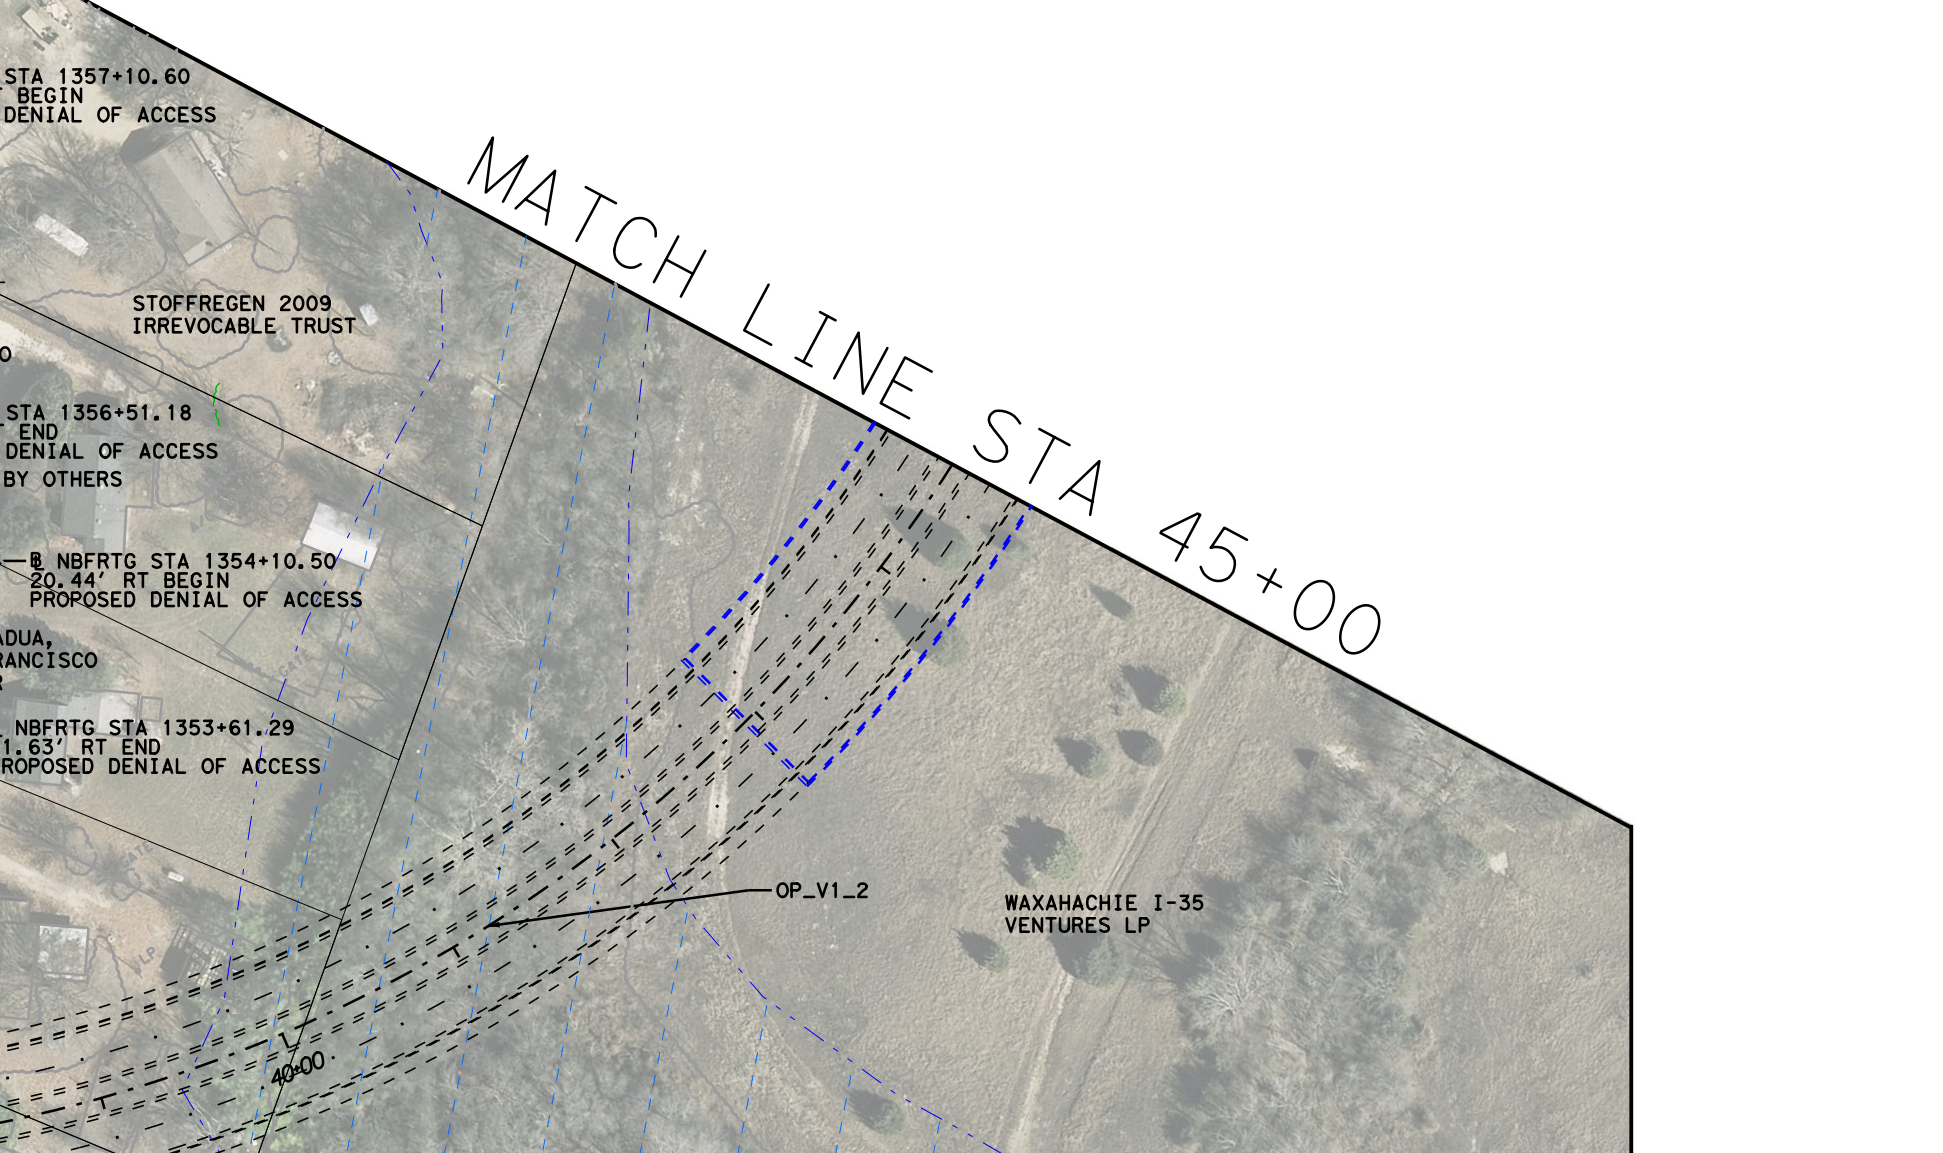



LEGEND
PHASE I PAVEMENT TO REMAIN
PHASE I PAVEMENT TO BE REMOVED
PHASE I MAINLINE
PHASE I FRONTAGE ROAD
PHASE I US 77
PHASE I BRIDGE
PHASE I CROSS STREET
PHASE I SIDE STREET
PHASE I TRANSITION
PHASE I SIDEWALK
PHASE I DRIVEWAY
PHASE I WALLING & RESURFACING
PHASE I DISPLACEMENT
PHASE I RETAINING WALL
EXISTING 100-YEAR FLOODPLAIN
PROPOSED DENIAL-OF-ACCESS
EXISTING RIGHT-OF-WAY (R.O.W.)
PROPOSED RIGHT-OF-WAY (R.O.W.)
EXISTING DRAINAGE EASEMENT
PROPOSED DRAINAGE EASEMENT
TEMPORARY CONSTRUCTION EASEMENT

NOTES:
1. SUPERELEVATION AXIS OF ROTATION IS ABOUT THE P.O.L.
2. DIMENSIONS ARE TO THE EDGE OF PAVEMENT OF NOMINAL FACE OF
CURB, RAIL, BARRIER, OR WALL UNLESS NOTED OTHERWISE.
3. REDESIGNED TRAFFIC BASED ON PROPOSED SCHEMATIC. ORIGINAL NUMBERS
PROVIDED BY TEXAS DEPARTMENT OF TRANSPORTATION TRANSPORTATION
PLANNING DIVISION FOR YEARS 2014, 2034, 2044.
DATED FEBRUARY 11, 2014

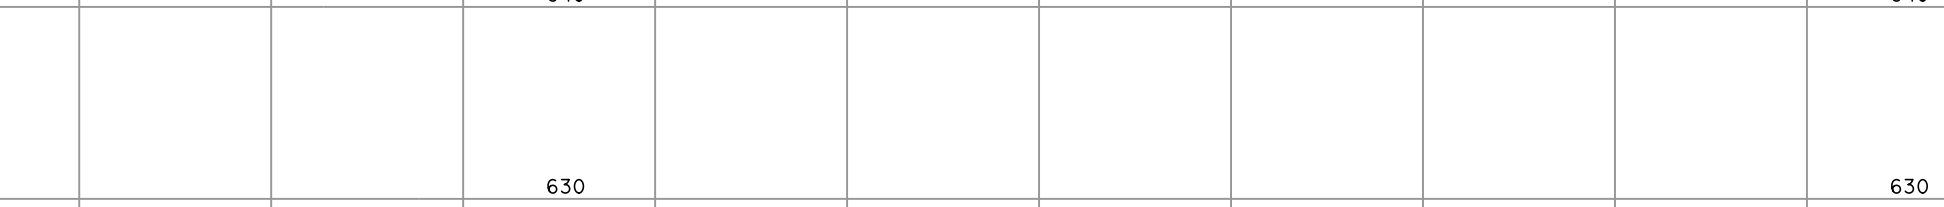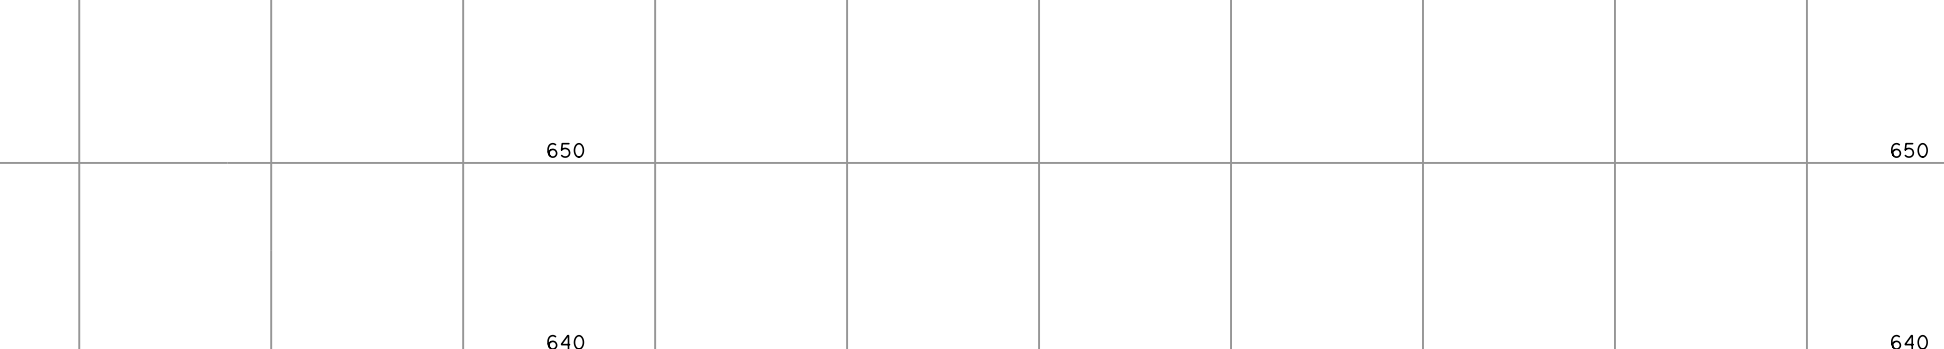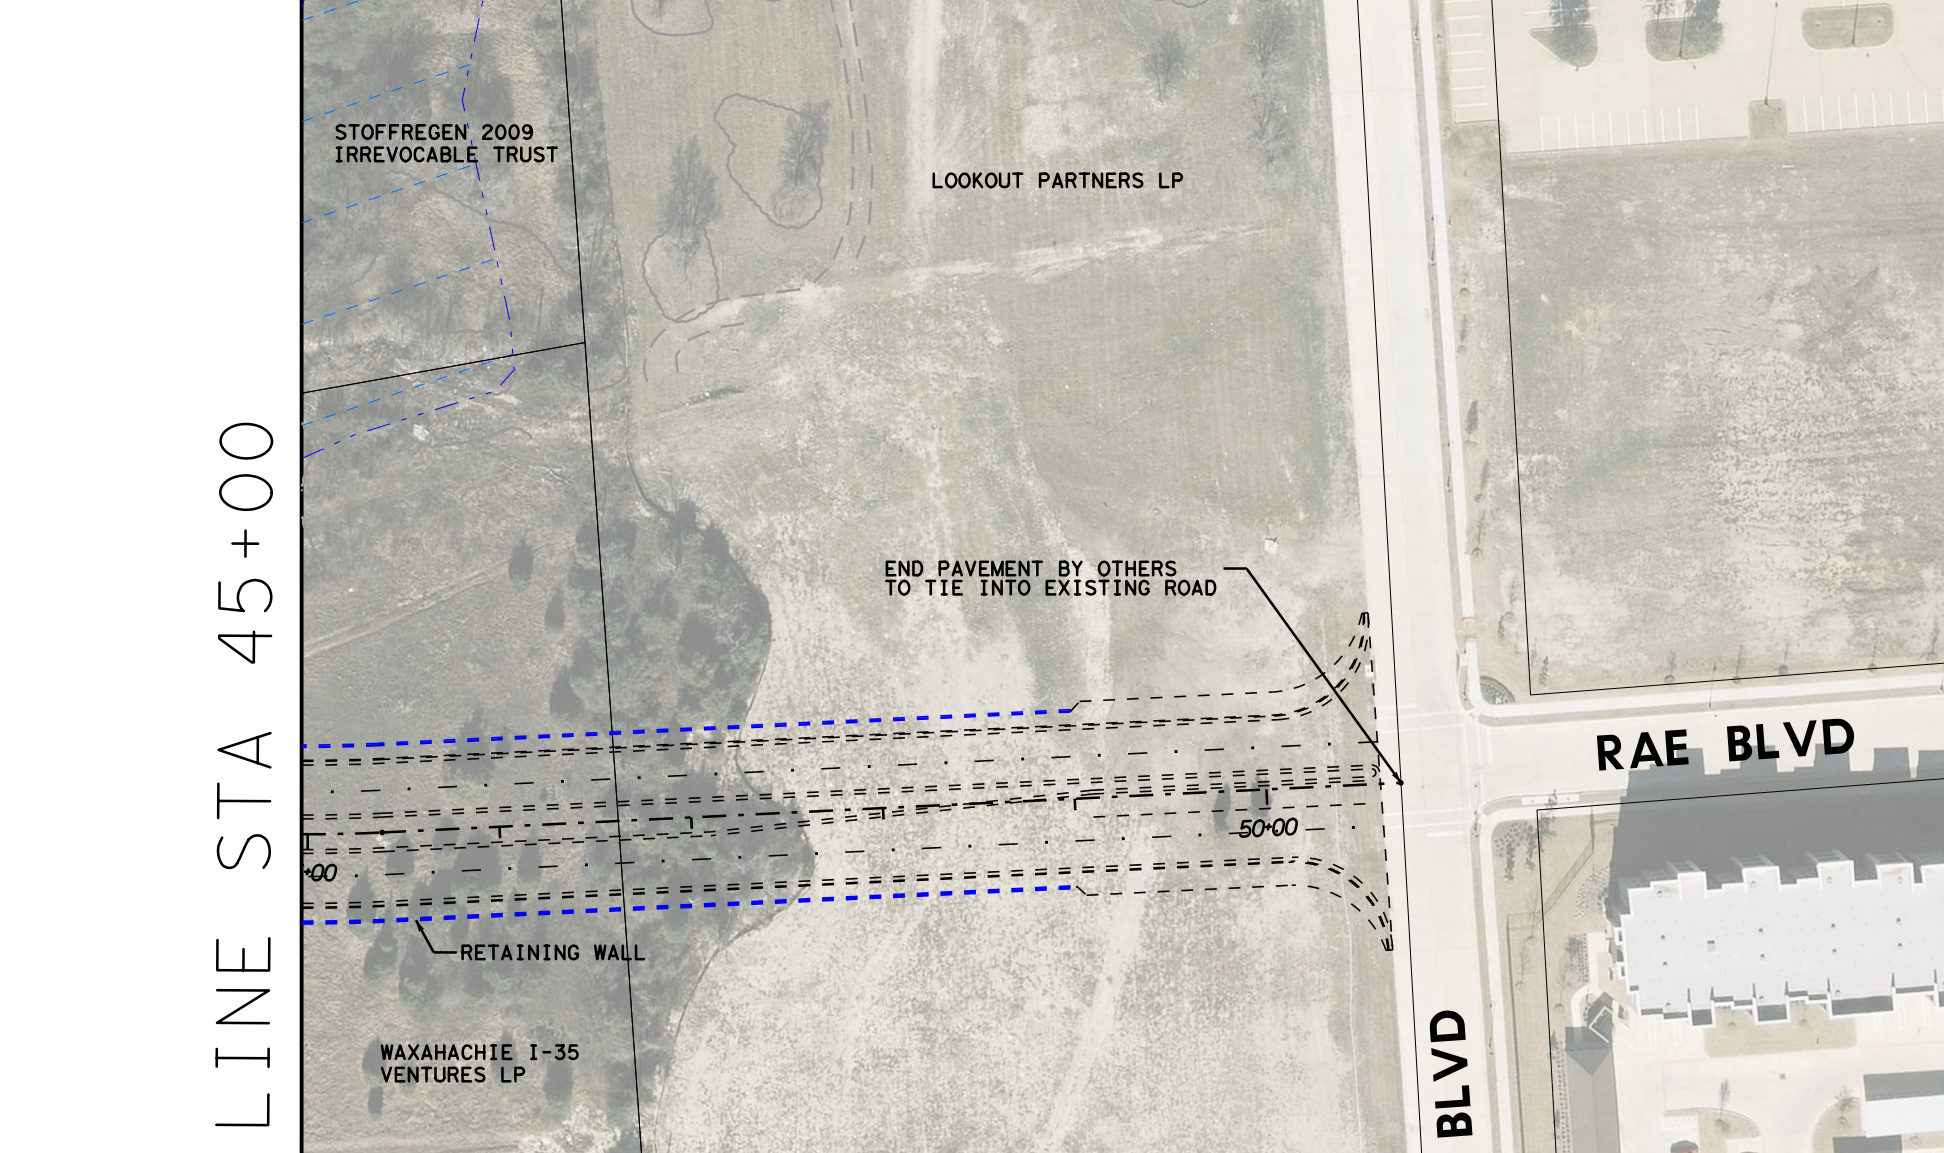





LEGEND
PHASE I PAVEMENT TO REMAIN
PHASE I PAVEMENT TO BE REMOVED
PHASE I MAINLINE
PHASE I FRONTAGE ROAD
PHASE I US 77
PHASE I BRIDGE
PHASE I CROSS STREET
PHASE I SIDE STREET
PHASE I TRANSITION
PHASE I SIDEWALK
PHASE I DRIVEWAY
PHASE I WALLING & RESURFACING
PHASE I DISPLACEMENT
PHASE I RETAINING WALL
EXISTING 100-YEAR FLOODPLAIN
PROPOSED DENIAL-OF-ACCESS
EXISTING RIGHT-OF-WAY (R.O.W.)
PROPOSED RIGHT-OF-WAY (R.O.W.)
EXISTING DRAINAGE EASEMENT
PROPOSED DRAINAGE EASEMENT
TEMPORARY CONSTRUCTION EASEMENT

NOTES:
1. SUPERELEVATION AXIS OF ROTATION IS ABOUT THE P.O.L.
2. DIMENSIONS ARE TO THE EDGE OF PAVEMENT OF NOMINAL FACE OF
CURB, RAIL, BARRIER, OR WALL UNLESS NOTED OTHERWISE.
3. REDESIGNED TRAFFIC BASED ON PROPOSED SCHEMATIC. ORIGINAL NUMBERS
PROVIDED BY TEXAS DEPARTMENT OF TRANSPORTATION TRANSPORTATION
PLANNING DIVISION FOR YEARS 2014, 2034, 2044.
DATED FEBRUARY 11, 2014

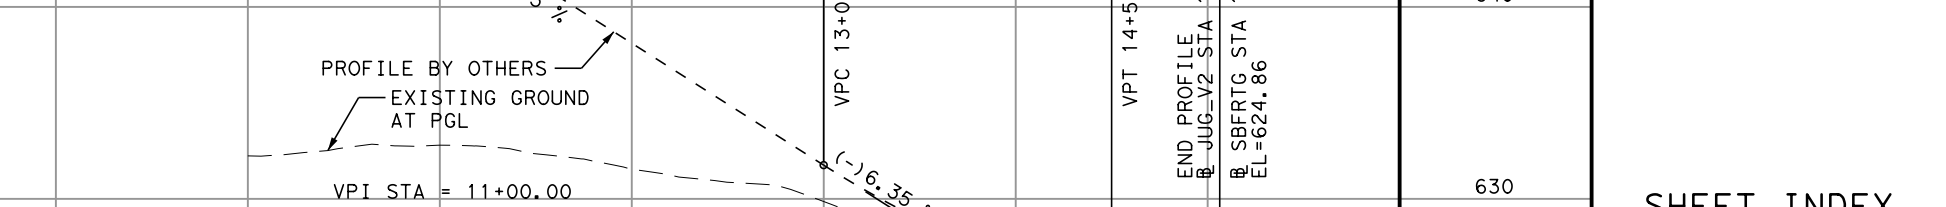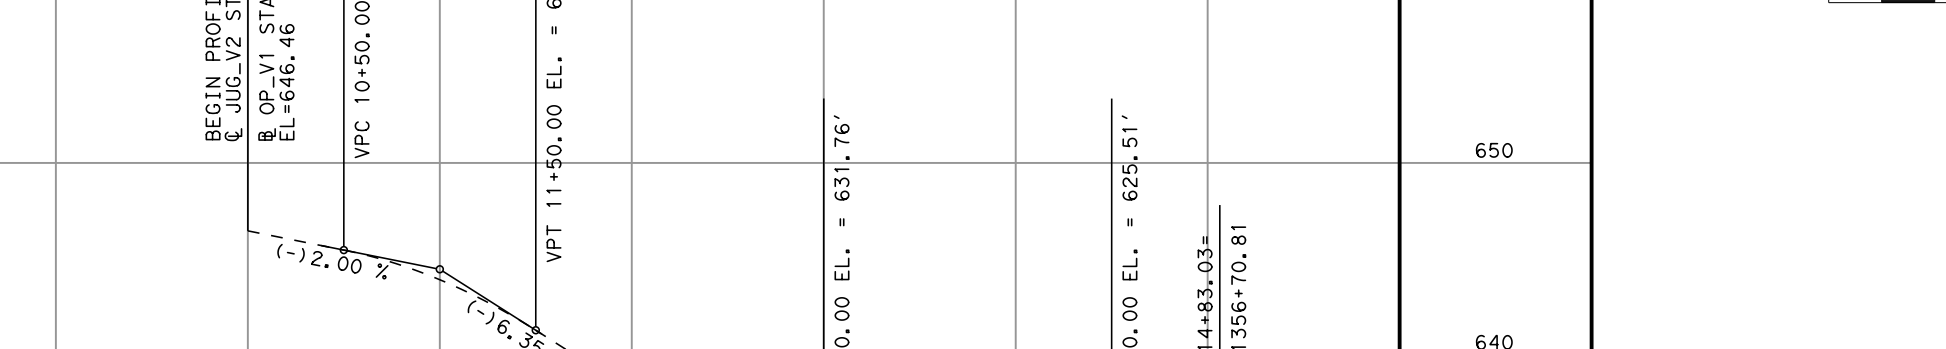





LEGEND
PHASE I PAVEMENT TO REMAIN
PHASE I PAVEMENT TO BE REMOVED
PHASE I MAINLINE
PHASE I FRONTAGE ROAD
PHASE I US 77
PHASE I BRIDGE
PHASE I CROSS STREET
PHASE I SIDE STREET
PHASE I TRANSITION
PHASE I SIDEWALK
PHASE I DRIVEWAY
PHASE I WALLING & RESURFACING
PHASE I DISPLACEMENT
PHASE I RETAINING WALL
EXISTING 100-YEAR FLOODPLAIN
PROPOSED DENIAL-OF-ACCESS
EXISTING RIGHT-OF-WAY (R.O.W.)
PROPOSED RIGHT-OF-WAY (R.O.W.)
EXISTING DRAINAGE EASEMENT
PROPOSED DRAINAGE EASEMENT
TEMPORARY CONSTRUCTION EASEMENT

NOTES:
1. SUPERELEVATION AXIS OF ROTATION IS ABOUT THE P.O.L.
2. DIMENSIONS ARE TO THE EDGE OF PAVEMENT OF NOMINAL FACE OF
CURB, RAIL, BARRIER, OR WALL UNLESS NOTED OTHERWISE.
3. REDESIGNED TRAFFIC BASED ON PROPOSED SCHEMATIC. ORIGINAL NUMBERS
PROVIDED BY TEXAS DEPARTMENT OF TRANSPORTATION TRANSPORTATION
PLANNING DIVISION FOR YEARS 2014, 2034, 2044.
DATED FEBRUARY 11, 2014

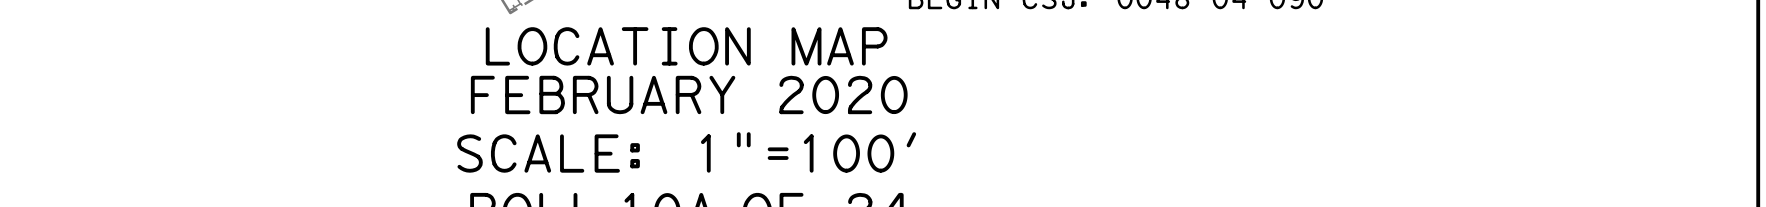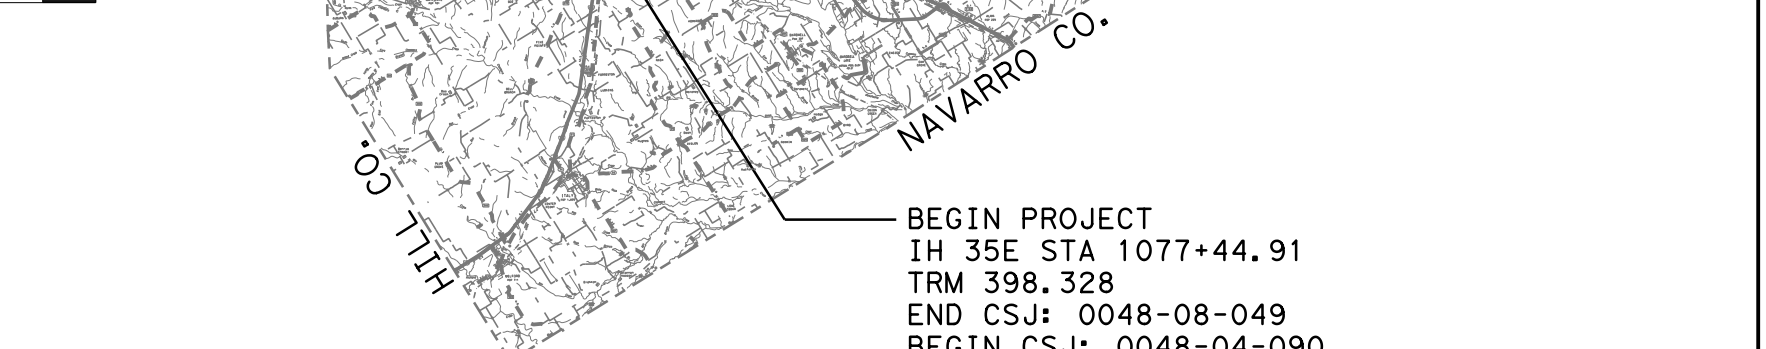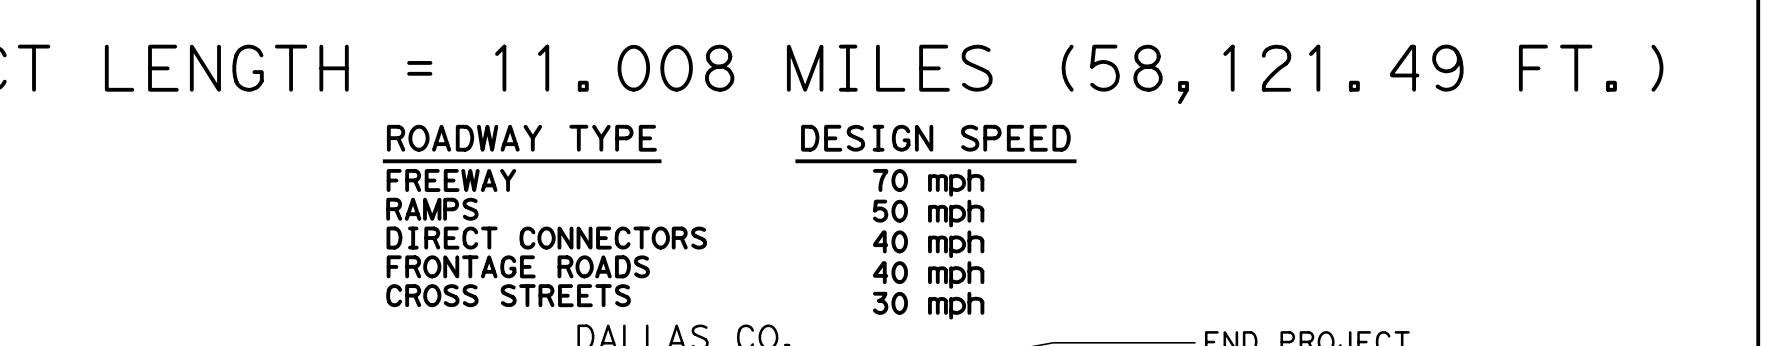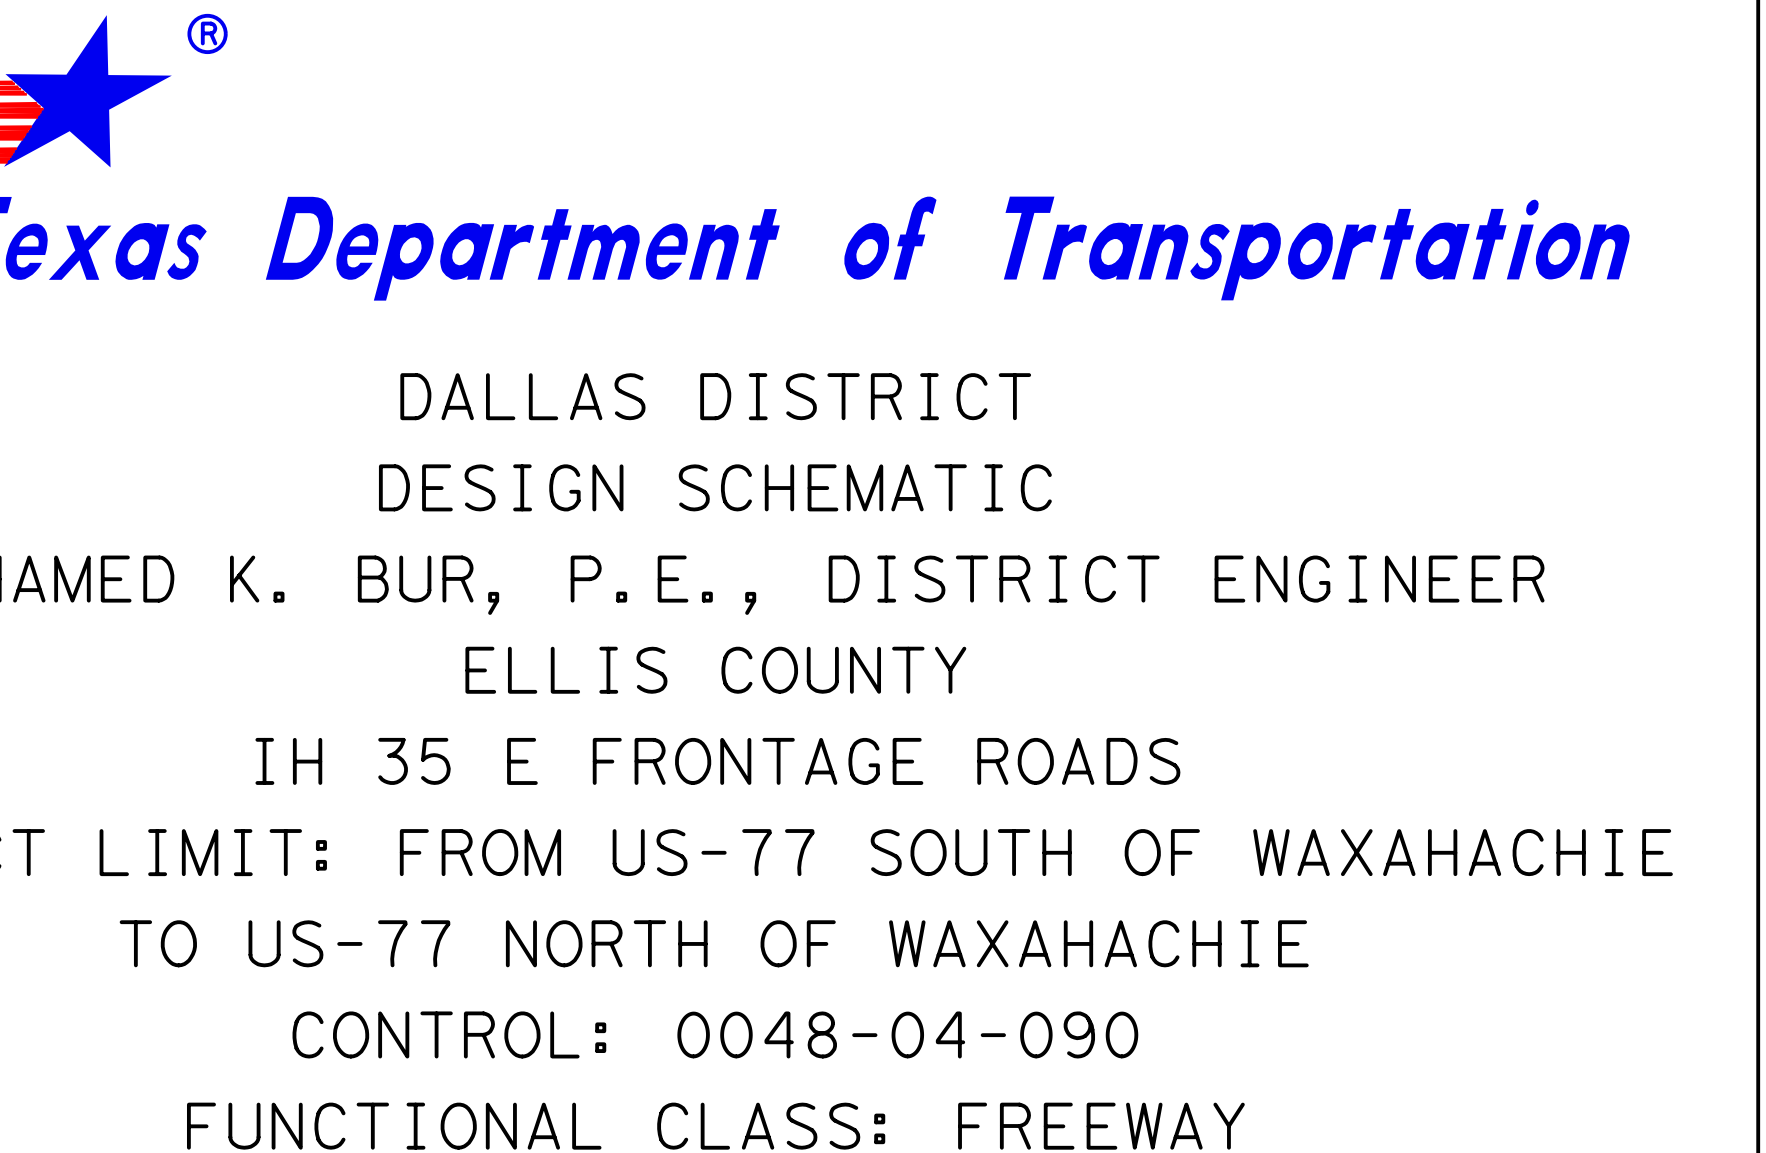

LEGEND
PHASE I PAVEMENT TO REMAIN
PHASE I PAVEMENT TO BE REMOVED
PHASE I MAINLINE
PHASE I FRONTAGE ROAD
PHASE I US 77
PHASE I BRIDGE
PHASE I CROSS STREET
PHASE I SIDE STREET
PHASE I TRANSITION
PHASE I SIDEWALK
PHASE I DRIVEWAY
PHASE I WALLING & RESURFACING
PHASE I DISPLACEMENT
PHASE I RETAINING WALL
EXISTING 100-YEAR FLOODPLAIN
PROPOSED DENIAL-OF-ACCESS
EXISTING RIGHT-OF-WAY (R.O.W.)
PROPOSED RIGHT-OF-WAY (R.O.W.)
EXISTING DRAINAGE EASEMENT
PROPOSED DRAINAGE EASEMENT
TEMPORARY CONSTRUCTION EASEMENT

NOTES:
1. SUPERELEVATION AXIS OF ROTATION IS ABOUT THE P.O.L.
2. DIMENSIONS ARE TO THE EDGE OF PAVEMENT OF NOMINAL FACE OF
CURB, RAIL, BARRIER, OR WALL UNLESS NOTED OTHERWISE.
3. REDESIGNED TRAFFIC BASED ON PROPOSED SCHEMATIC. ORIGINAL NUMBERS
PROVIDED BY TEXAS DEPARTMENT OF TRANSPORTATION TRANSPORTATION
PLANNING DIVISION FOR YEARS 2014, 2034, 2044.
DATED FEBRUARY 11, 2014

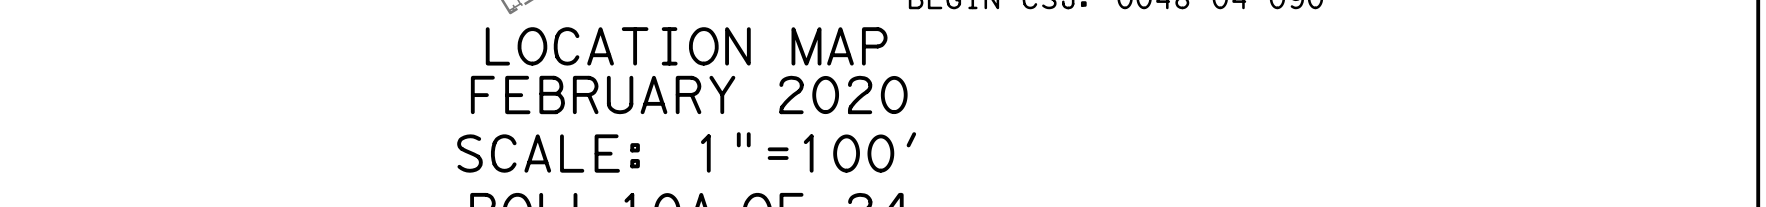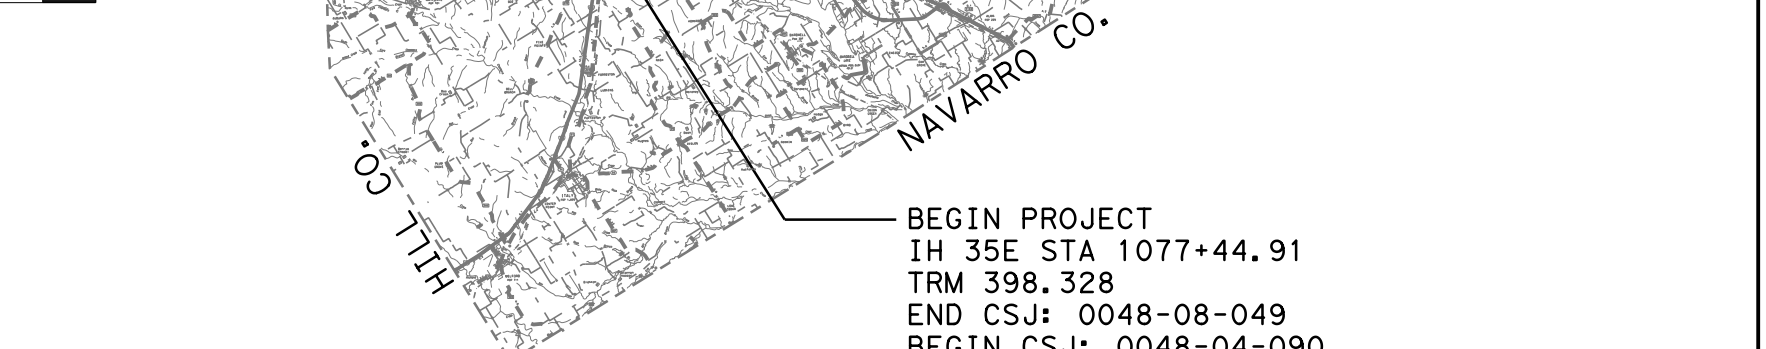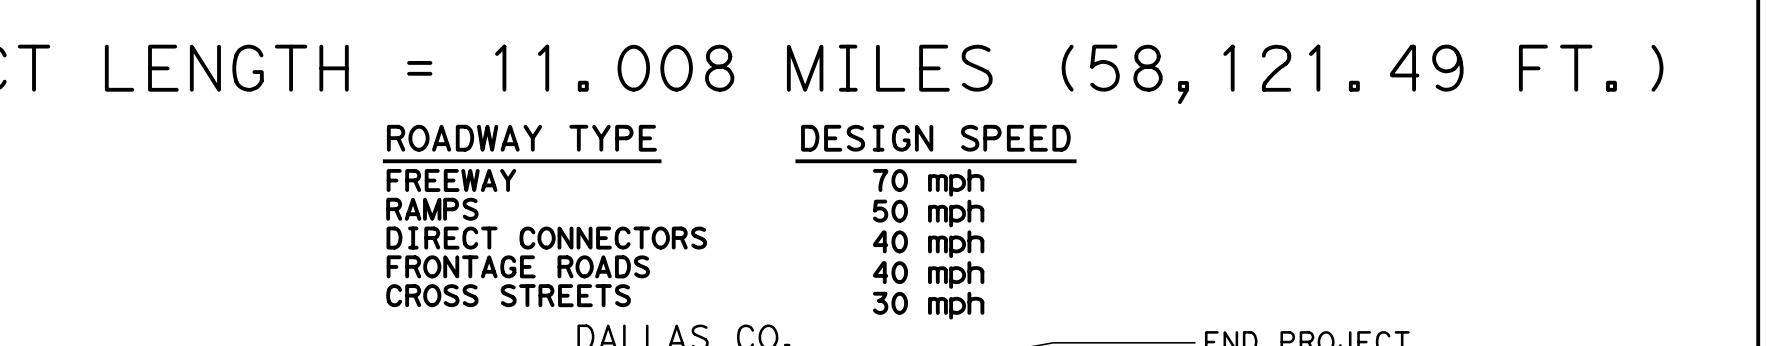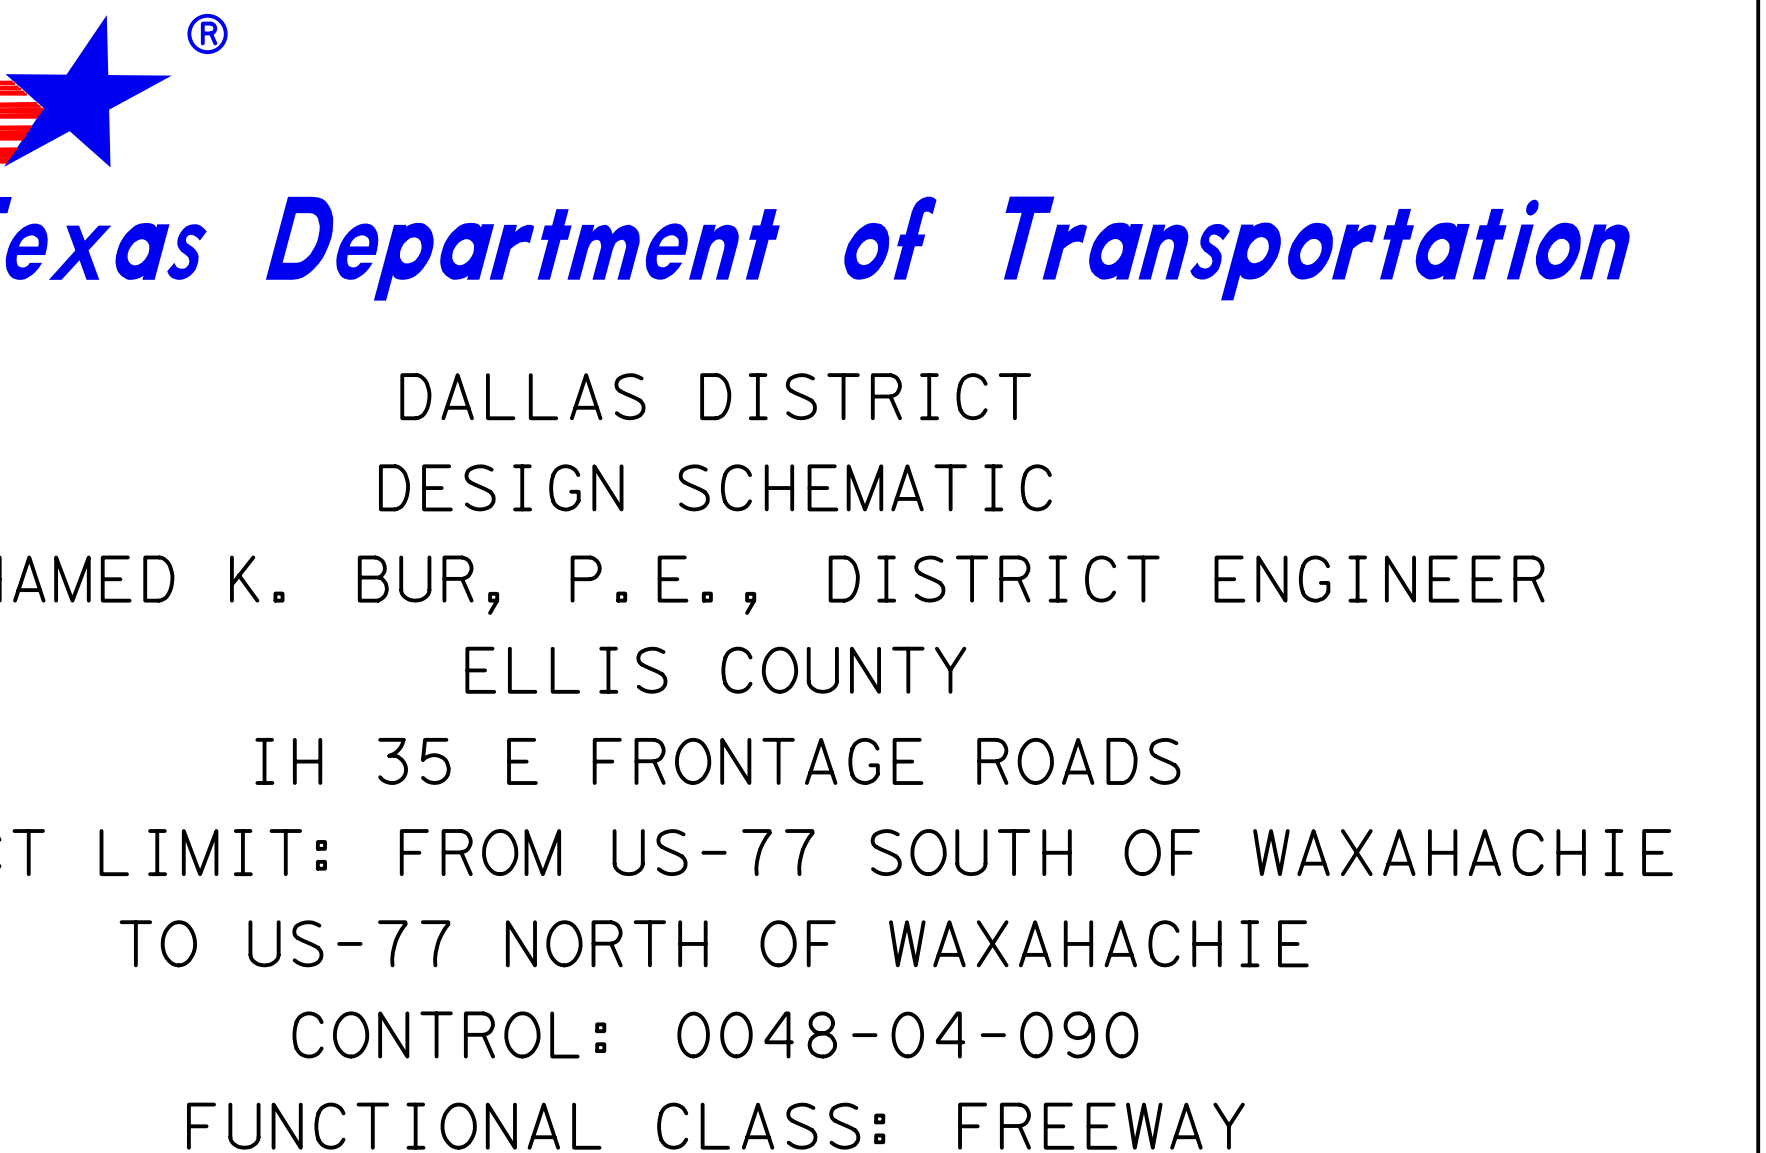

LEGEND
PHASE I PAVEMENT TO REMAIN
PHASE I PAVEMENT TO BE REMOVED
PHASE I MAINLINE
PHASE I FRONTAGE ROAD
PHASE I US 77
PHASE I BRIDGE
PHASE I CROSS STREET
PHASE I SIDE STREET
PHASE I TRANSITION
PHASE I SIDEWALK
PHASE I DRIVEWAY
PHASE I WALLING & RESURFACING
PHASE I DISPLACEMENT
PHASE I RETAINING WALL
EXISTING 100-YEAR FLOODPLAIN
PROPOSED DENIAL-OF-ACCESS
EXISTING RIGHT-OF-WAY (R.O.W.)
PROPOSED RIGHT-OF-WAY (R.O.W.)
EXISTING DRAINAGE EASEMENT
PROPOSED DRAINAGE EASEMENT
TEMPORARY CONSTRUCTION EASEMENT

NOTES:
1. SUPERELEVATION AXIS OF ROTATION IS ABOUT THE P.O.L.
2. DIMENSIONS ARE TO THE EDGE OF PAVEMENT OF NOMINAL FACE OF
CURB, RAIL, BARRIER, OR WALL UNLESS NOTED OTHERWISE.
3. REDESIGNED TRAFFIC BASED ON PROPOSED SCHEMATIC. ORIGINAL NUMBERS
PROVIDED BY TEXAS DEPARTMENT OF TRANSPORTATION TRANSPORTATION
PLANNING DIVISION FOR YEARS 2014, 2034, 2044.
DATED FEBRUARY 11, 2014