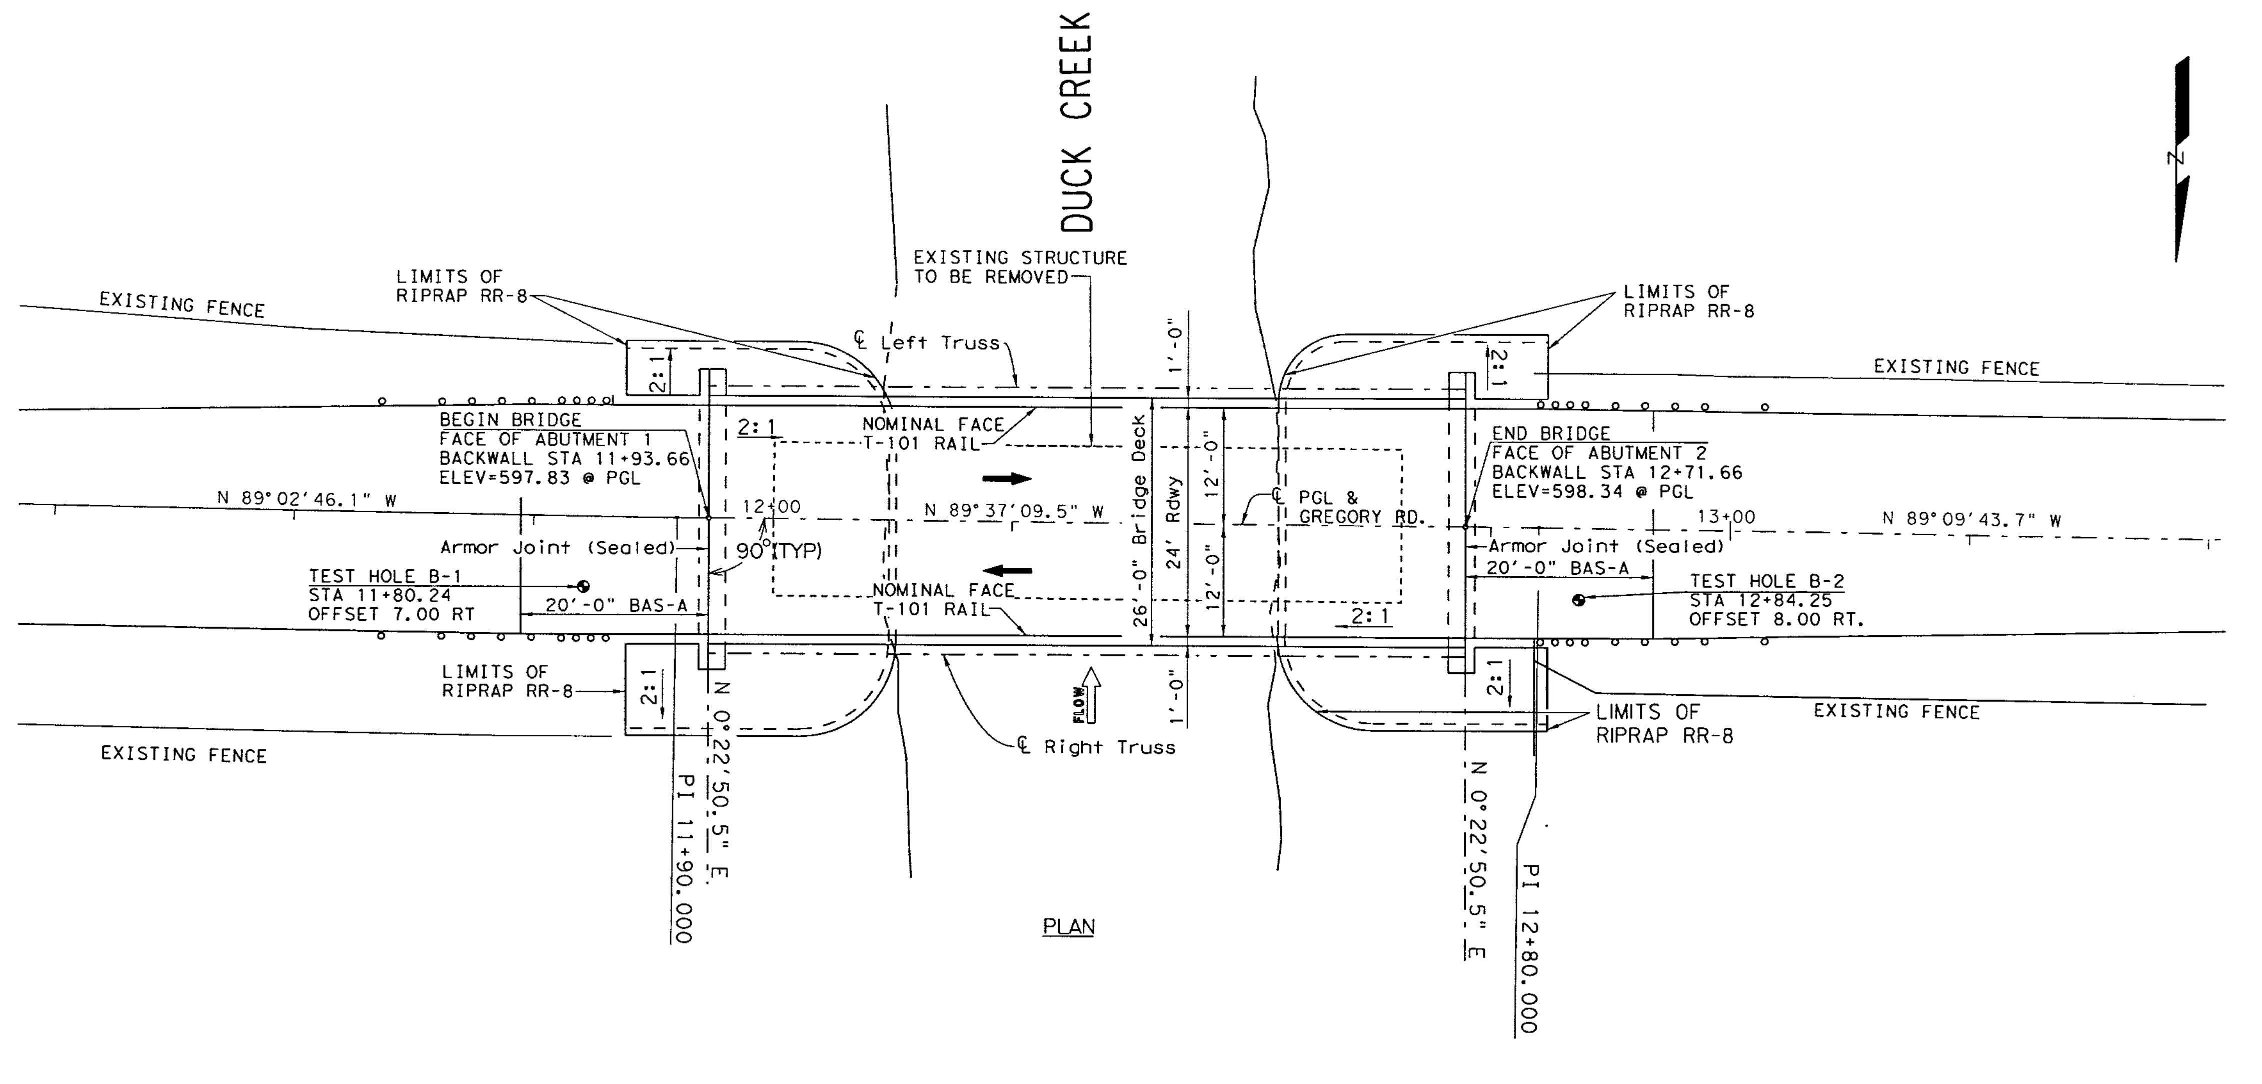

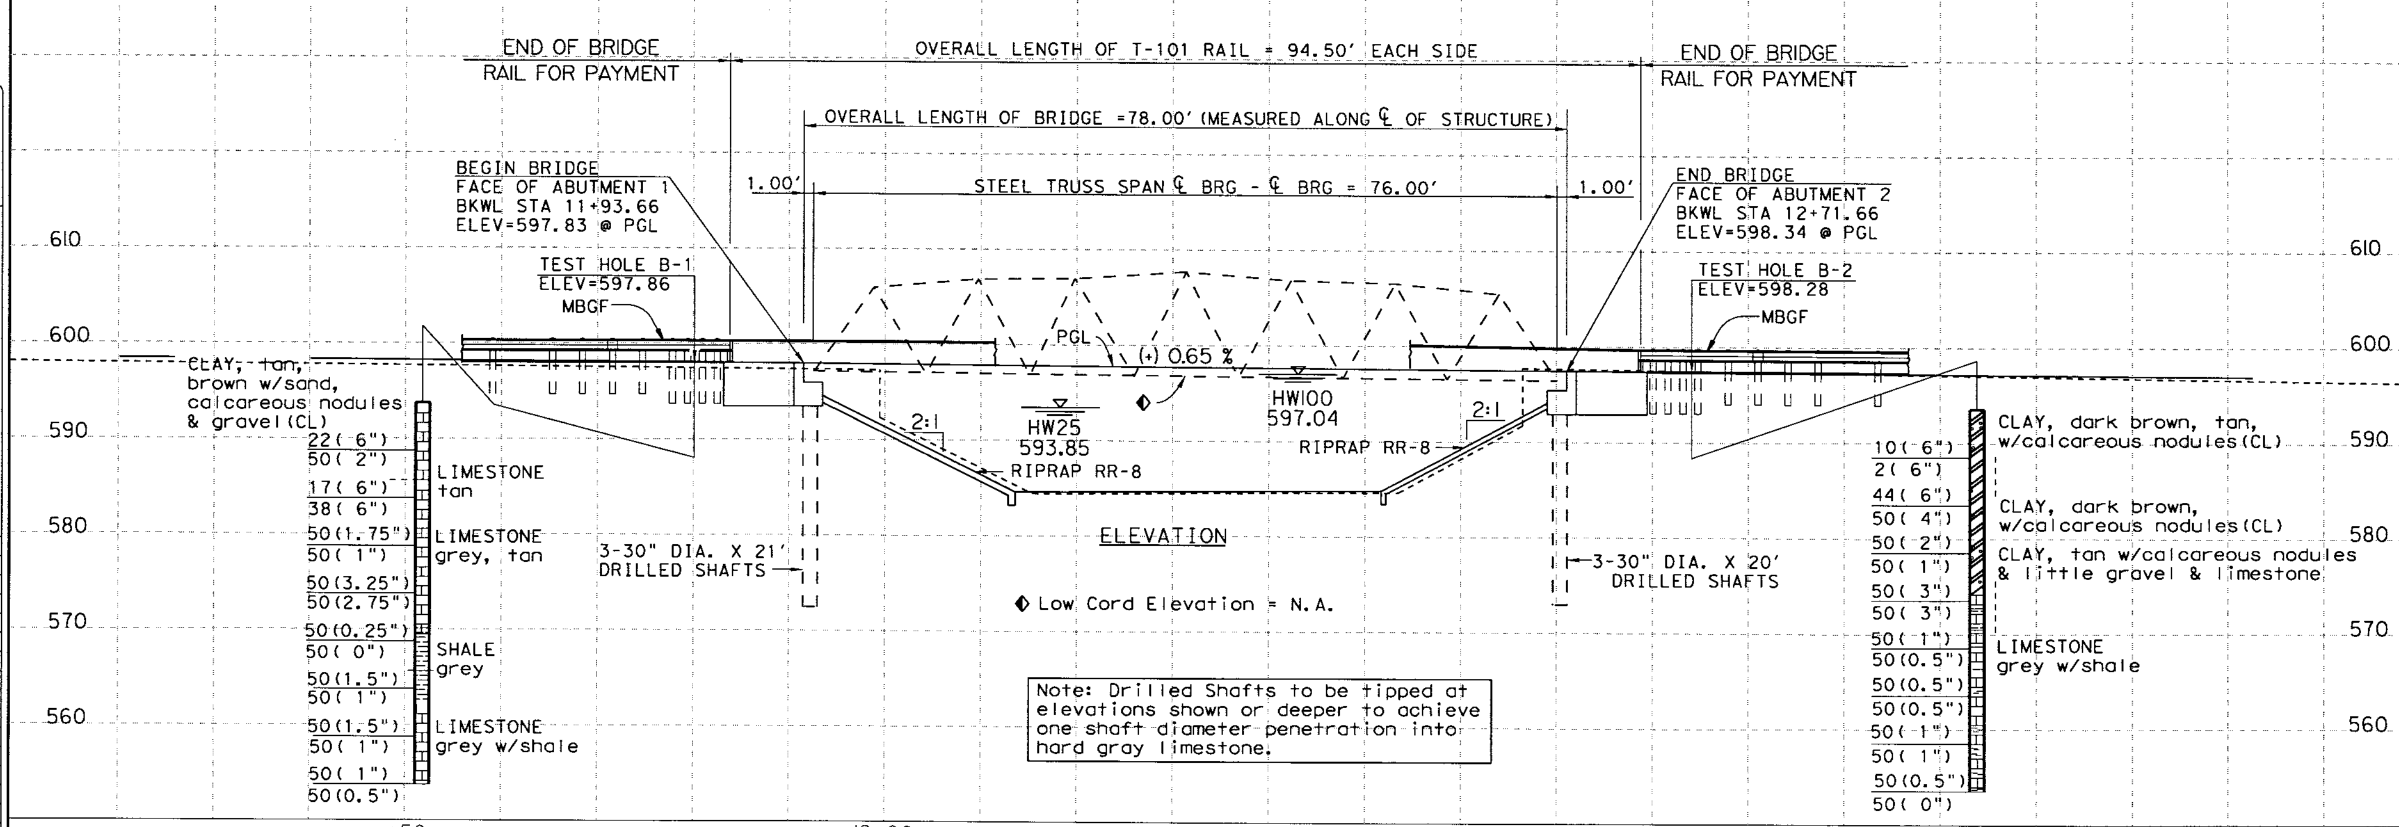

STATE OF TEXAS
C. E. WALKER
65898
REGISTERED PROFESSIONAL ENGINEER
CEWalker 7-23-08

STATE OF TEXAS
MARK P. McCLELLAND
60710
REGISTERED PROFESSIONAL ENGINEER
Mark McClelland 7/23/08

STATE OF TEXAS
TRACY BECK
90170
REGISTERED PROFESSIONAL ENGINEER

HYDRAULIC DATA

	25 YEAR FLOOD	100 YEAR FLOOD
Q	5,055 CFS	7,442 CFS
HW	593.85	597.04
V	14.42 FT/S	9.51 FT/S

FUNCTIONAL CLASSIFICATION: LOCAL ROAD
ADT: 100 (2000); 100 (2020)
DESIGN SPEED: 30 MPH
EXIST. NBI STR. NO. AA0153-002
PROP. NBI STR. NO. AA0153-002

0 10 20
SCALE IN FEET

Texas Department of Transportation
© 2006

BRIDGE LAYOUT
GREGORY ROAD AT DUCK CREEK

DESIGN	FED. RD. DIV. NO.	FEDERAL AID PROJECT NO.		HIGHWAY NO.
GRAPHICS JML	6	BR 95(67)		VA
	STATE	DISTRICT	COUNTY	SHEET NO.
CHECK TLB	TEXAS	DALLAS	DENTON	
CHECK	CONTROL	SECTION	JOB	
DLH	0918	46	065	

DN: CEW
CK:
DW: RNP
CK: CEW
DATE:
COMMENTS: 60791y01.dgn
ACTIVE FILE LEVELS DISPLAYED