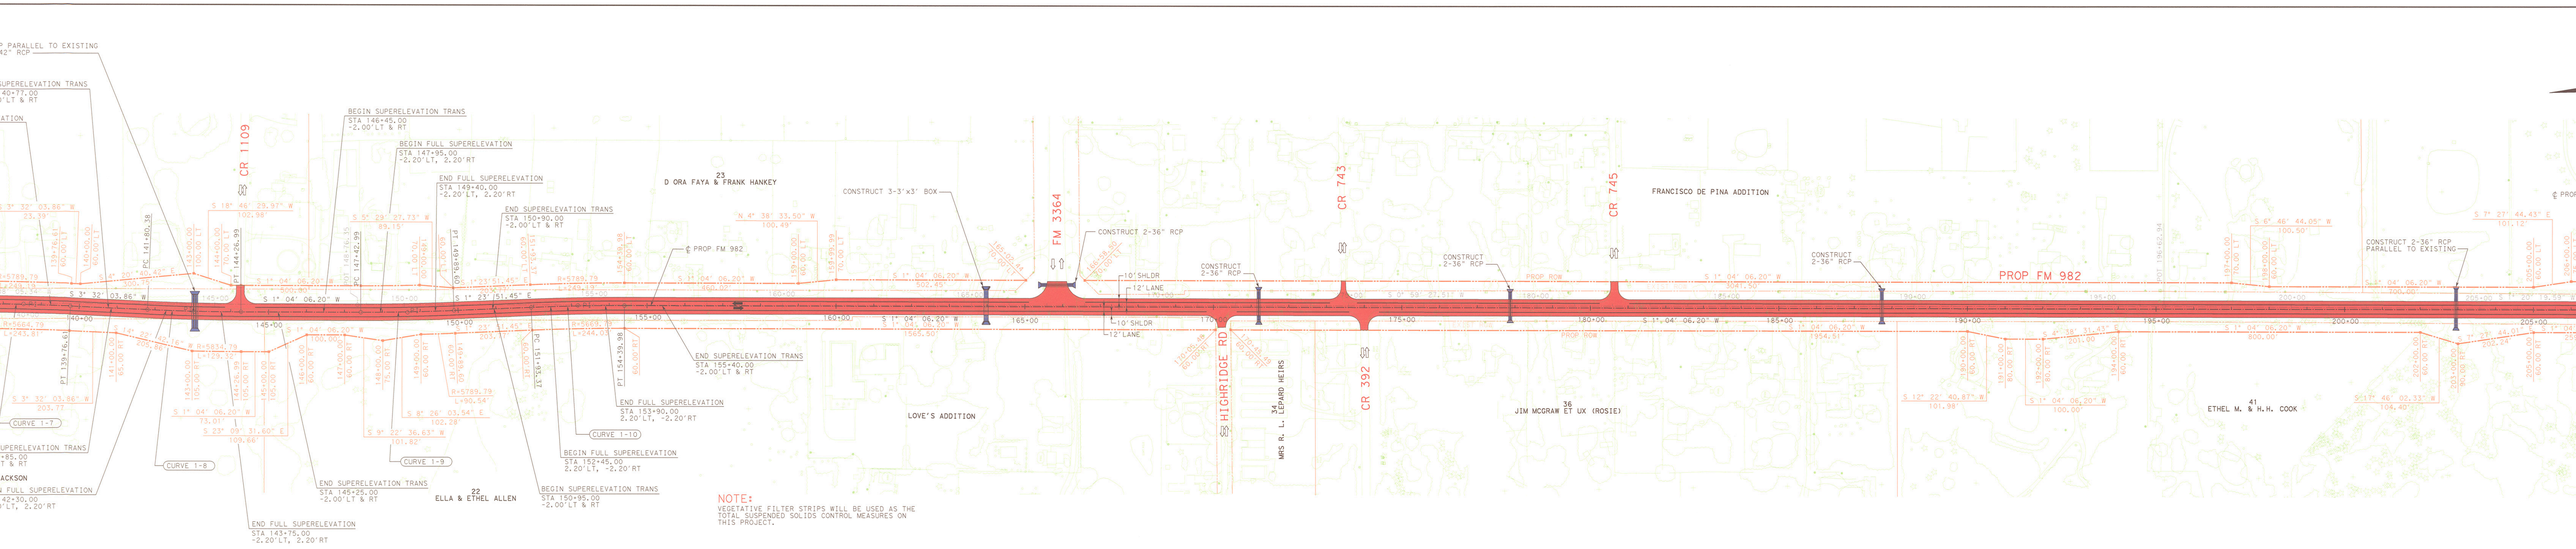
CR 1109
FM 3364
CR 743
CR 745
CR 392
HIGHRIDGE RD
PROP FM 982
D ORA FAYA & FRANK HANKEY
FRANCISCO DE PINA ADDITION
LOVE'S ADDITION
ELLA & ETHEL ALLEN
MRS R. L. LEPARD HEIRS
JIM MCGRAW ET UX (ROSIE)
ETHEL M. & H.H. COOK
CONSTRUCT 3-3'x3' BOX
CONSTRUCT 2-36" RCP
CONSTRUCT 2-36" RCP PARALLEL TO EXISTING
BEGIN SUPERELEVATION TRANS
BEGIN FULL SUPERELEVATION
END FULL SUPERELEVATION
END SUPERELEVATION TRANS
CURVE 1-7
CURVE 1-8
CURVE 1-9
CURVE 1-10
NOTE:
VEGETATIVE FILTER STRIPS WILL BE USED AS THE TOTAL SUSPENDED SOLIDS CONTROL MEASURES ON THIS PROJECT.

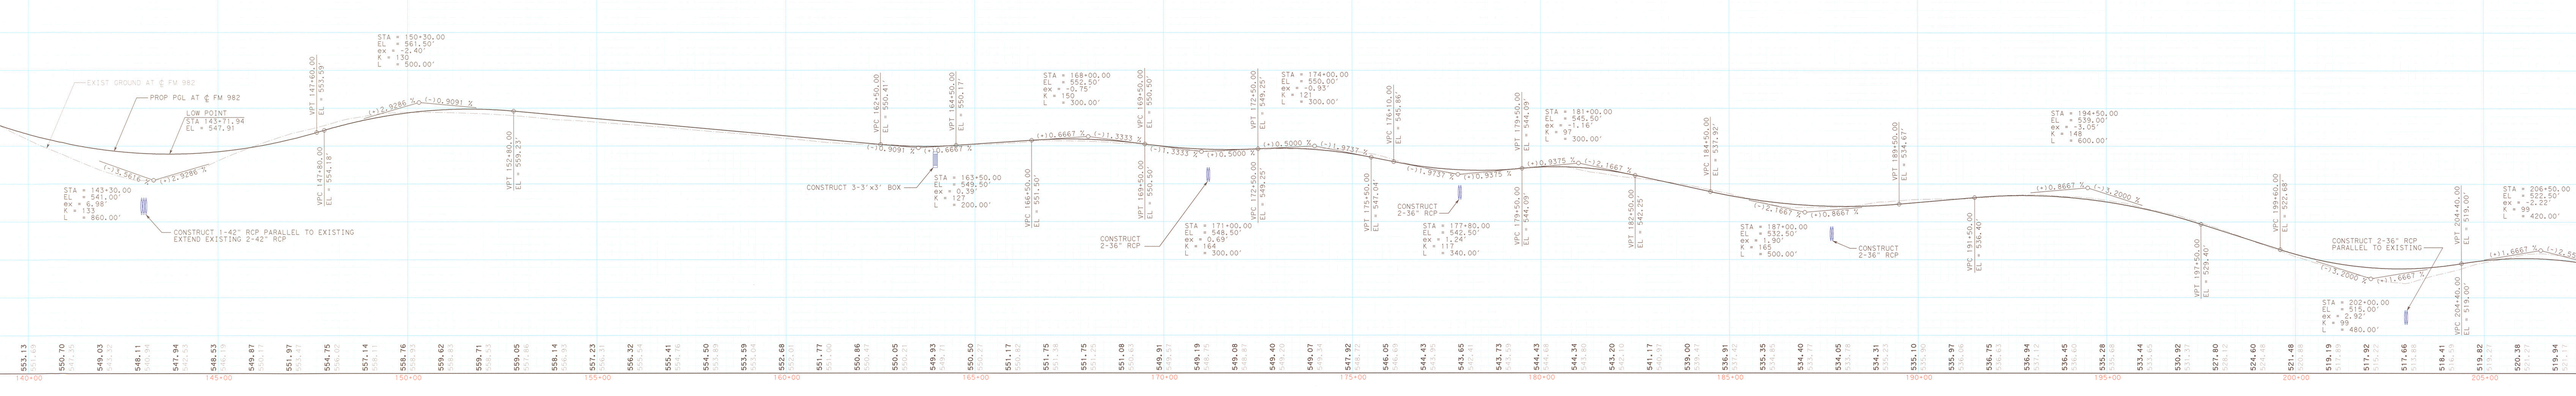
EXIST GROUND AT ℄ FM 982
PROP PGL AT ℄ FM 982
LOW POINT
STA = 143+71.94
EL = 547.91
CONSTRUCT 1-42" RCP PARALLEL TO EXISTING
EXTEND EXISTING 2-42" RCP
CONSTRUCT 3-3'x3' BOX
CONSTRUCT 2-36" RCP
CONSTRUCT 2-36" RCP PARALLEL TO EXISTING