TEXAS DEPARTMENT OF TRANSPORTATION
DALLAS DISTRICT

WILLIAM J. HALE, P.E.
DISTRICT ENGINEER

DESIGN SCHEMATIC
F.M. 423

DENTON COUNTY

CSJ: 1567-02-020 - FM 423 FROM STEWARTS CREEK ROAD TO S.H. 121

PROJECT LENGTH: 3.77 MILES

DESIGN SPEED: 45 M.P.H.
FUNCTIONAL CLASSIFICATION: URBAN MAJOR COLLECTOR

CURRENT ADT:
2007: 49,600
SOURCE: TxDOT TRANSPORTATION PLANNING AND PROGRAMMING

PROJECTED ADT:
2029: 77,400
SOURCE: TxDOT TRANSPORTATION PLANNING AND PROGRAMMING

TEXAS COUNTY MAP

THIS DESIGN SCHEMATIC IS PRELIMINARY IN NATURE AND ONLY IT IS INTENDED TO BE USED FOR PRELIMINARY PLANNING PURPOSES AND TO START THE NEPA ENVIRONMENTAL PROCESS. ALL PLAN INFORMATION OR OTHER DATA IS SUBJECT TO CHANGE AND SUBJECT TO CHANGE AND NOT ALL PROPERTIES ARE SHOWN.

NOT A BIDDING DOCUMENT
YOLONDA CHONG
DATE
TEXAS REGISTRATION NUMBER
SIGNATURE
DATE

JANUARY 2008

ROLL 2 OF 2

© 2008 by Texas Department of Transportation
All rights reserved.

Carter&Burgess

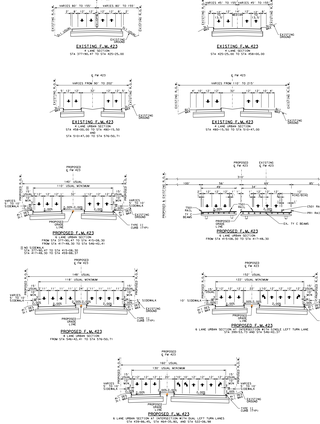

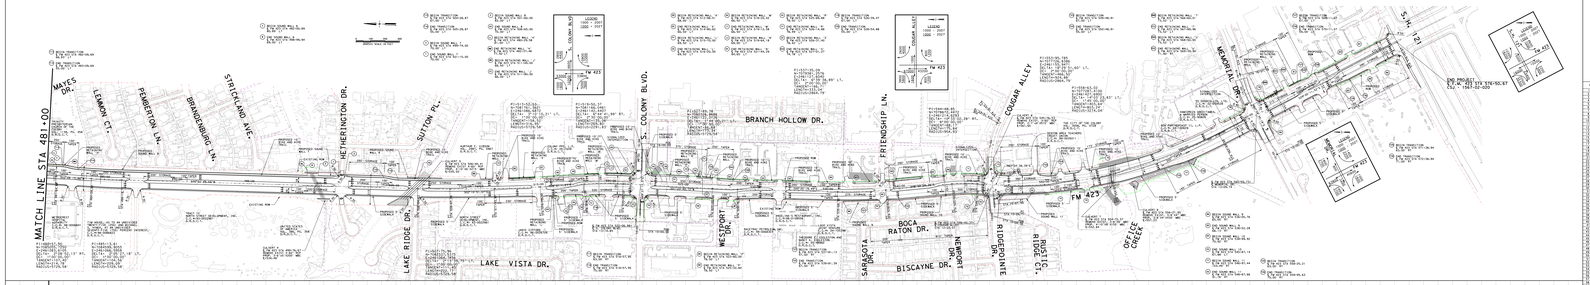
MATCH LINE STA 481+00
MATES DR.
LEMON CT.
PEMBERTON LN.
STRICKLAND AVE.
BRANDENBURG LN.
HETHERINGTON DR.
SUTTON PL.
S. COLONY BLVD.
BRANCH HOLLOW DR.
FRIENDSHIP LN.
COUGAR ALLEY
MEMORIAL DR.
S.H. 121
END PROJECT
FM 423 STA 556+50.67
SH 121 STA 1567-02-020
LAKE RIDGE DR.
LAKE VISTA DR.
WESTPORT DR.
SARASOTA
BOCA RATON DR.
NEWPORT DR.
BISCAYNE DR.
RIDGEPOINTE DR.
RUSTIC RIDGE CT.
DUTCH CREEK
FM 423
LEGEND
EXISTING R/W
PROPOSED R/W
LEGEND
EXISTING R/W
PROPOSED R/W
LEGEND
EXISTING R/W
PROPOSED R/W