0 100 200 300 400 500
SCALE IN FEET

TEXAS DEPARTMENT OF TRANSPORTATION

DALLAS DISTRICT
WILLIAM L. HALE, P.E.
DISTRICT ENGINEER

IH 30 FRONTAGE ROADS
DESIGN SCHEMATIC

DALLAS COUNTY
FROM: BELT LINE ROAD
TO: MACARTHUR BLVD.
CONTROL: 1068–04–122
1068–04–142
1068–04–145
DESIGN SPEED: 40 MPH FRONTAGE ROADS
50 MPH RAMPS
20 MPH U–TURN
70 MPH MAINLANES
FUNCTIONAL CLASSIFICATION: INTERSTATE
PROJECT LENGTH: 2.064 MILES

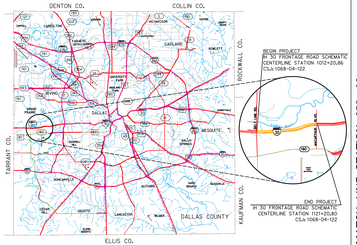

SCALE: HORIZ. 1" = 100'
SCALE: VERT. 1" = 10'

ROLL 2 OF 3

OCTOBER 2009

HALFF
4000 FOSSIL CREEK BLVD.
FORT WORTH, TEXAS 76137-2797
TEL (817) 847-1422
FAX (817) 232-9784

NOT A BIDDING DOCUMENT
ENGINEERING FIRM: HALFF ASSOCIATES
FIRM REGISTRATION NUMBER: 312
ENGINEER: DAVID A. BURKETT
P.E. NUMBER: 93888
DATE: OCTOBER, 2009

© 2009 by Texas Department of Transportation. All Rights Reserved.

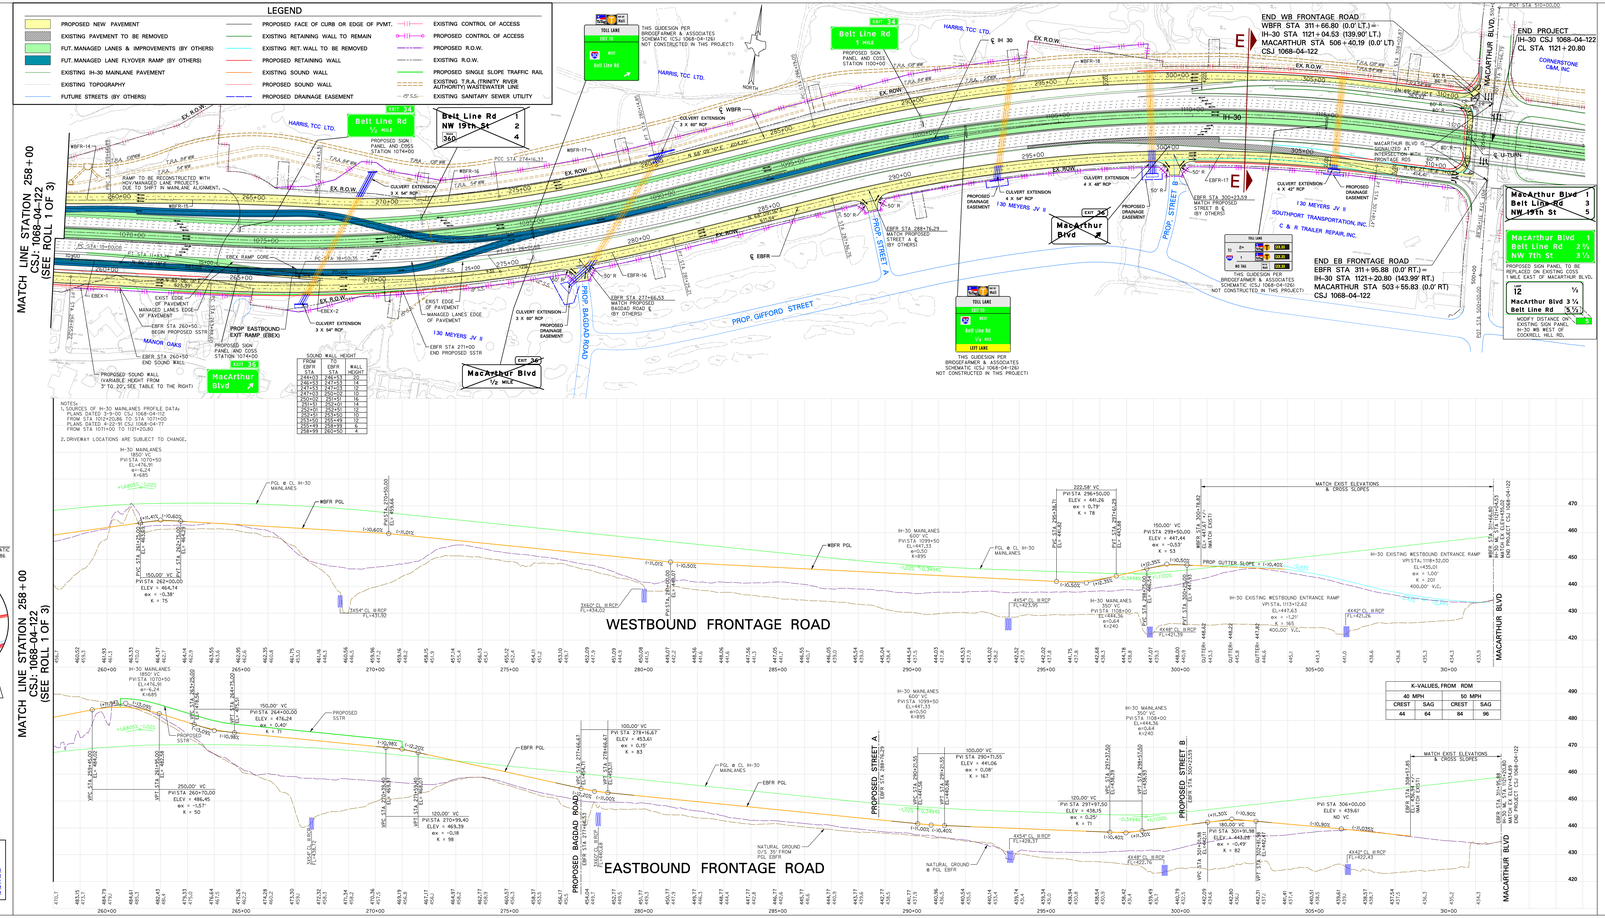

0 100 200 300 400 500
SCALE IN FEET

TEXAS DEPARTMENT OF TRANSPORTATION

DALLAS DISTRICT
WILLIAM L. HALE, P.E.
DISTRICT ENGINEER

IH 30 FRONTAGE ROADS
DESIGN SCHEMATIC

DALLAS COUNTY
FROM: BELT LINE ROAD
TO: MACARTHUR BLVD.
CONTROL: 1068–04–122
1068–04–142
1068–04–145
DESIGN SPEED: 40 MPH FRONTAGE ROADS
50 MPH RAMPS
20 MPH U–TURN
70 MPH MAINLANES
FUNCTIONAL CLASSIFICATION: INTERSTATE
PROJECT LENGTH: 2.064 MILES

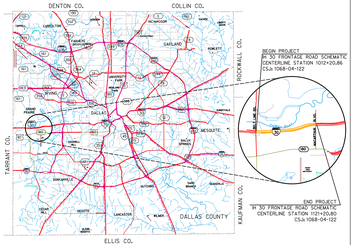

SCALE: HORIZ. 1" = 100'
SCALE: VERT. 1" = 10'

ROLL 2 OF 3

OCTOBER 2009

HALFF
4000 FOSSIL CREEK BLVD.
FORT WORTH, TEXAS 76137-2797
TEL (817) 847-1422
FAX (817) 232-9784

NOT A BIDDING DOCUMENT
ENGINEERING FIRM: HALFF ASSOCIATES
FIRM REGISTRATION NUMBER: 312
ENGINEER: DAVID A. BURKETT
P.E. NUMBER: 93888
DATE: OCTOBER, 2009

© 2009 by Texas Department of Transportation. All Rights Reserved.