Texas Department of Transportation

DALLAS DISTRICT
WILLIAM L. HALE, P.E., DISTRICT ENGINEER

DENTON COUNTY

DESIGN SCHEMATIC

FM 2181
FROM LILLIAN MILLER PARKWAY TO IH 35E

CSJ=2054-02-015,016

DESIGN SPEED = 40 MPH
FUNCTIONAL CLASS= MINOR ARTERIAL
PROJECT LENGTH = 36,093.5 FT= 6.84 MILES
ROLL 2 OF 4
STA. 10+90+00 TO STA. 102+75+00

SCALE 1"=100'H, 1"=10'V

JULY 2006

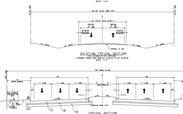

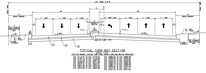

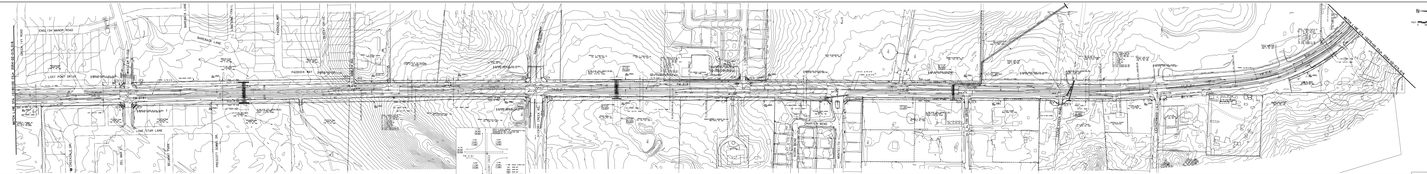

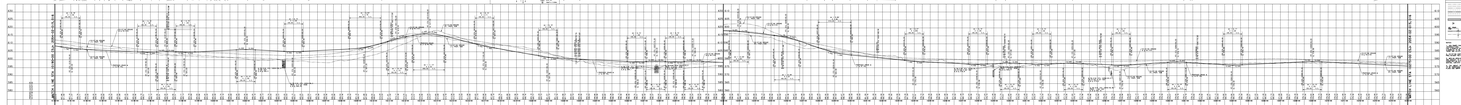

HUITT-ZOLLARS
333 NORTH PRESTON, SUITE 600
DALLAS, TEXAS 75230-2489

© 2006 BY TEXAS DEPARTMENT OF TRANSPORTATION
ALL RIGHTS RESERVED

Texas Department of Transportation

DALLAS DISTRICT
WILLIAM L. HALE, P.E., DISTRICT ENGINEER

DENTON COUNTY

DESIGN SCHEMATIC

FM 2181
FROM LILLIAN MILLER PARKWAY TO
IH 35E

CSJ=2054-02-015,016

DESIGN SPEED = 40 MPH
FUNCTIONAL CLASS= MINOR ARTERIAL
PROJECT LENGTH = 36,093.5 FT= 6.84 MILES
ROLL 2 OF 4
STA. 10+90+00 TO STA. 102+75+00

SCALE 1"=100'H, 1"=10'V

JULY 2006

HUITT-ZOLLARS
333 NORTH PRESTON, SUITE 600
DALLAS, TEXAS 75230-2489

© 2006 BY TEXAS DEPARTMENT OF TRANSPORTATION
ALL RIGHTS RESERVED