TEXAS DEPARTMENT OF TRANSPORTATION
DALLAS DISTRICT

WILLIAM L. HALE, P.E.
DISTRICT ENGINEER

DESIGN SCHEMATIC
F.M. 423

DENTON COUNTY

CSJ: 1567-02-020 - FM 423 FROM STEWARTS CREEK ROAD TO S.H. 121

PROJECT LENGTH: 3.77 MILES

DESIGN SPEED: 45 M.P.H.
FUNCTIONAL CLASSIFICATION: URBAN MAJOR COLLECTOR

CURRENT ADT:
2007: 19,600
SOURCE: TxDOT TRANSPORTATION PLANNING AND PROGRAMMING

PROJECTED ADT:
2027: 77,400
SOURCE: TxDOT TRANSPORTATION PLANNING AND PROGRAMMING

THIS DESIGN SCHEMATIC IS PRELIMINARY IN NATURE AND SHALL IT IS INTENDED TO BE USED FOR PRELIMINARY PLANNING PURPOSES ONLY. PRIOR TO NEPA ENVIRONMENTAL PROCESS, ALL ASPECTS OF THE PROJECT DATA SHOWN HERE IS PRELIMINARY AND SUBJECT TO CHANGE AND NOT BE CONSTRUED AS FINAL.

NOT A BIDDING DOCUMENT

HOLDING CHONG
TEXAS REGISTRATION NUMBER
SIGNATURE
DATE

JANUARY 2008
ROLL 1 OF 2

Carter&Burgess

© 2008 by Texas Department of Transportation
All rights reserved.

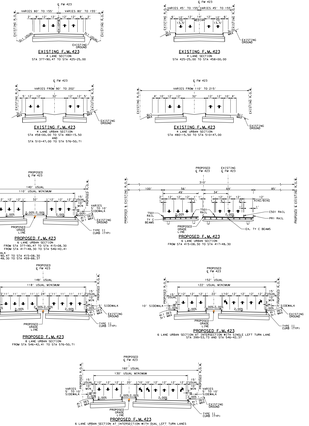

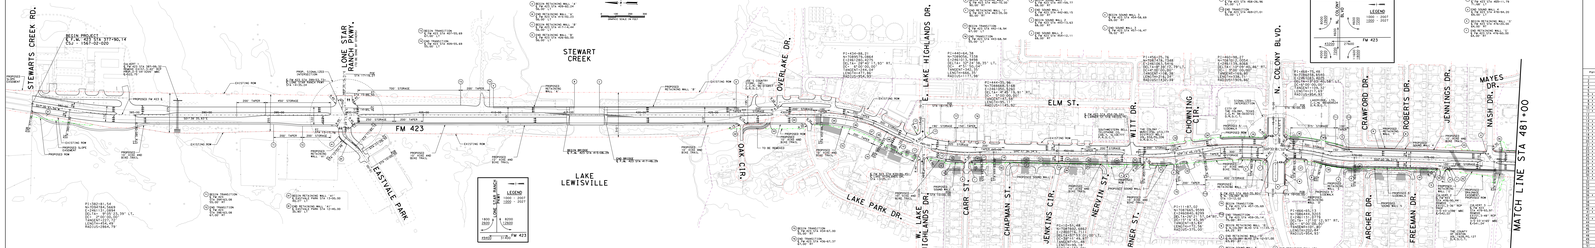

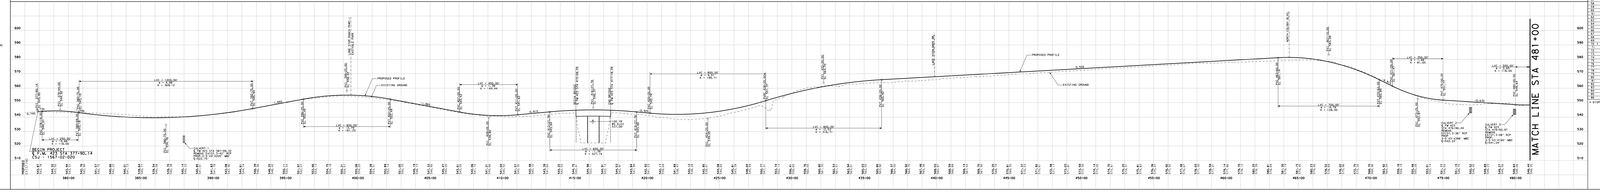

Number	Description
1	TITLE SHEET
2	GENERAL NOTES
3	TYPICAL SECTIONS
4	TYPICAL SECTIONS
5	TYPICAL SECTIONS
6	TYPICAL SECTIONS
7	TYPICAL SECTIONS
8	TYPICAL SECTIONS