U.S. 67 NORTH (I.H. 35E to COCKRELL HILL ROAD)

THESE ARE PRELIMINARY DESIGN CONCEPTS

Subject to change based on further developments resulting from public input and technical review.

0 100 200
SCALE IN FEET

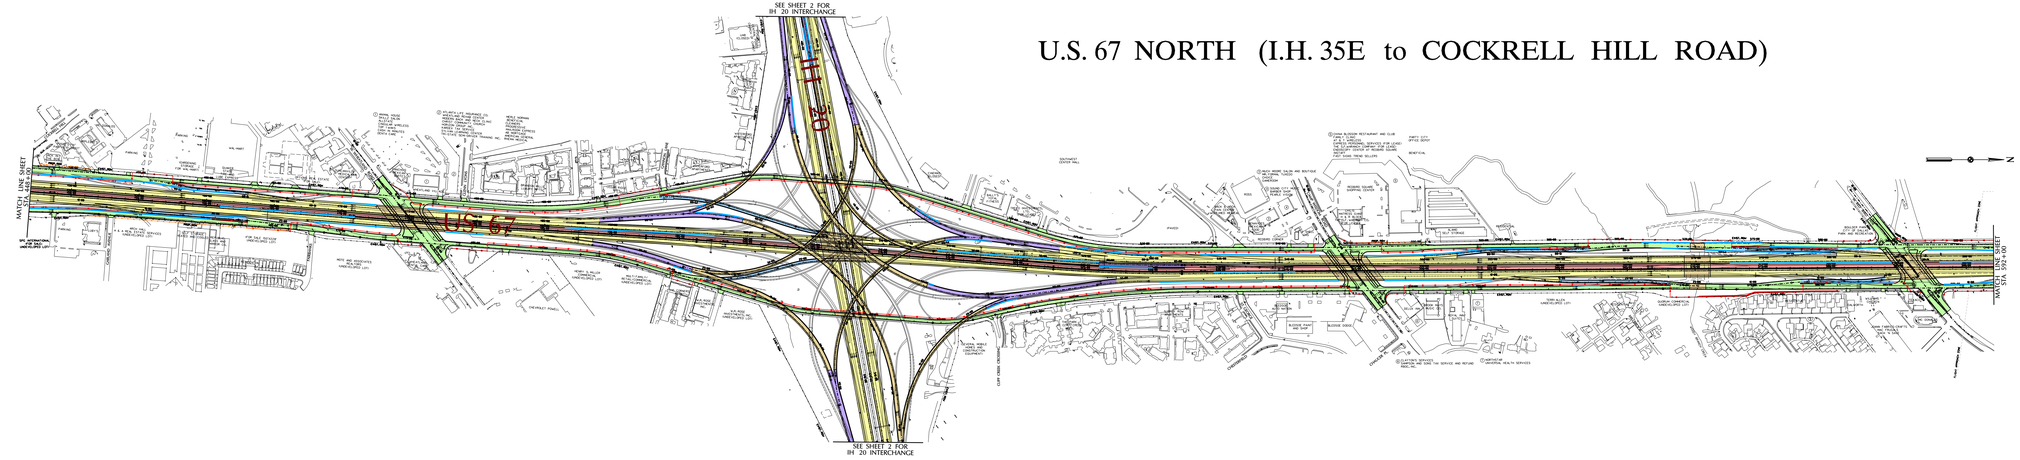

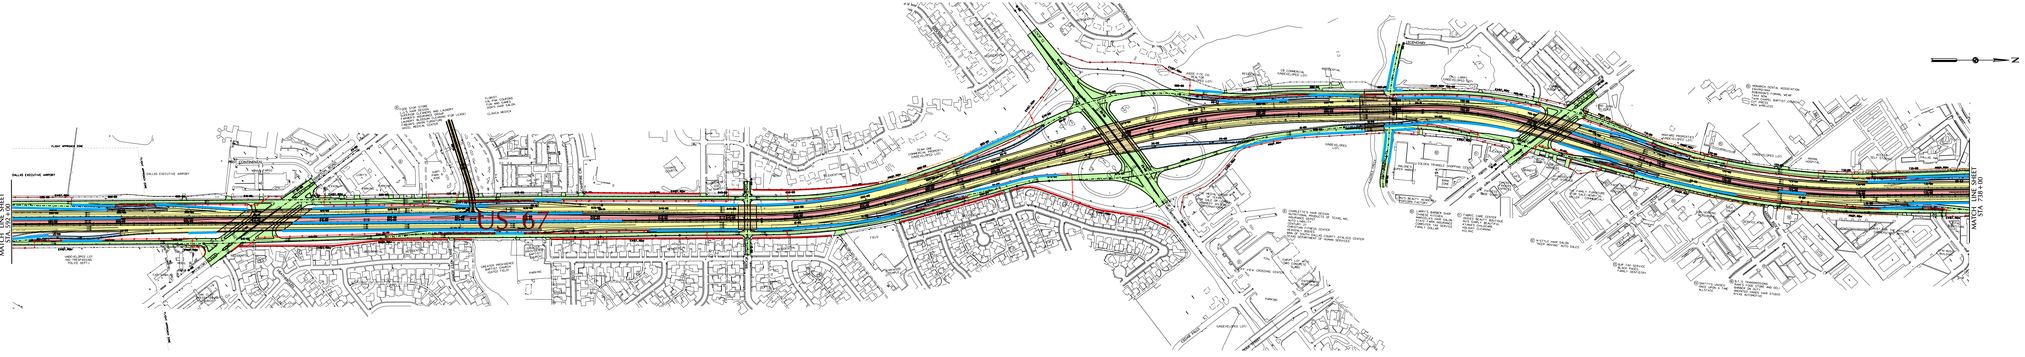

LEGEND

- Main Lane
- Managed HOV
- Direct Connector
- Frontage Road/Cross Street
- Ramp
- Bridge Structure
- Existing ROW (approx.)
- Proposed ROW
- Existing Centerline
- Proposed Baseline
- Displaced Building
- Control of Access
- Proposed Retaining Wall
- Proposed Noise Wall

THE SOUTHERN GATEWAY
IH 35E/US 67 TRANSPORTATION STUDY
U.S. 67 NORTH (I.H. 35E TO COCKRELL HILL ROAD)
3-2R-3 AT-GRADE WITH RAMPS

DATE: MARCH 2005 | SHEET 1 OF 2

HNTB ALL ENTITY'S ENGINEERS PLANNERS ARCHITECTS
Chang Table & Velez, Inc.
© 2002 Texas Department of Transportation

THE SOUTHERN GATEWAY
IH 35E/US 67 TRANSPORTATION STUDY
U.S. 67 NORTH (I.H. 35E TO COCKRELL HILL ROAD)
3-2R-3 AT-GRADE WITH RAMPS

DATE: MARCH 2005 | SHEET 1 OF 2

HNTB ALL ENTITY'S ENGINEERS PLANNERS ARCHITECTS
Chang Table & Velez, Inc.
© 2002 Texas Department of Transportation