©2007

Texas Department of Transportation

DALLAS DISTRICT
Design Schematic
William L. Hale, P.E.
District Engineer

I.H. 35
From: US 380
To: FM 3002

CSJ: 0195-03-061
0195-02-054

Cooke & Denton County
Functional Class: Interstate
Project Length: 14.4 Miles
Design Speed: Mainlanes 70 mph
Ramps 50 mph
Turnaround Ramps 20 mph
Frontage Rds 45 mph
Cross Streets 35 mph

Scale: Horizontal: 200
Vertical: 20

© 2007 BY TEXAS DEPARTMENT OF TRANSPORTATION. ALL RIGHTS RESERVED

July 2007
Roll 4 of 15

SCHEMATIC PREPARED BY:
THIS SCHEMATIC IS FOR
NOT FOR CONSTRUCTION,
OR CONSTRUCTION
PURPOSES UNTIL THE
Chief Engineer or
TRANSPORT. FOR GUIDE
SIGNED BY:
NAME: DATE:
P.E. SEAL: DATE:

HDR Engineering, Inc.
17111 Preston Road, Suite 200
Dallas, Texas 75248-1232

IH 35 Existing Typical Section

IH 35 Proposed Typical Section
STA 2410+00 TO STA 2509+00
STA 2410+00 TO STA 2489+00

FREEWAY RAMPS
(MINIMUM 24' TRAVEL)

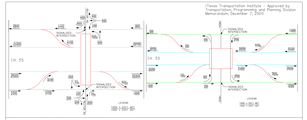

LEGEND

- MAINLANES
- FRONTAGE ROADS
- RAMPS
- BRIDGES
- CROSS STREETS/LOCAL ROADS
- DISPLACED BUILDINGS
- PARKING LOT IMPACTED
- CONTROL OF ACCESS
- PROPOSED RIGHT-OF-WAY
- DRAINAGE EASEMENT

NOTE:
EXISTING DRIVEWAYS WILL REMAIN UNLESS IT IS DETERMINED DURING DETAILED DESIGN AND CONSTRUCTION THAT THE USE OF THE DRIVEWAY WILL BE A SAFETY ISSUE, AND/OR VIOLATES THE CURRENT CONTROLLED ACCESS REQUIREMENTS.



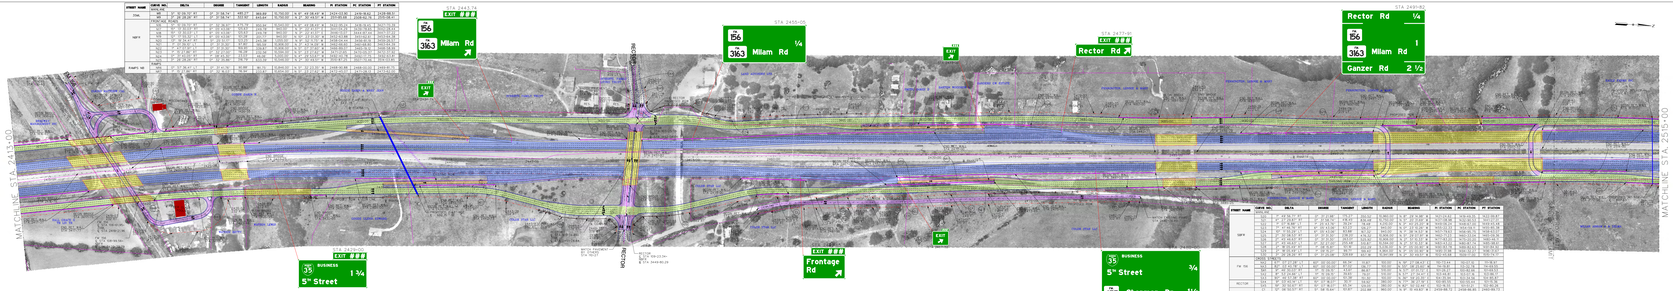

PRELIMINARY WORKING COPY ONLY
SUBJECT TO CHANGE WITHOUT NOTICE

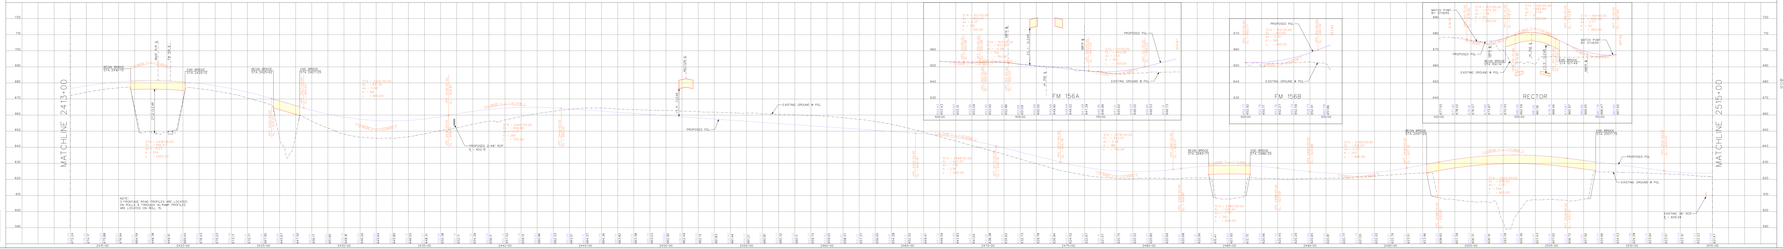

NOTE:
1) PROPOSED ROAD PROFILES ARE LOCATED 1.5' VERTICALLY ABOVE CURRENT PAVEMENT AND LOCATED ON POLL IN.

©2007

Texas Department of Transportation

DALLAS DISTRICT
Design Schematic
William L. Hale, P.E.
District Engineer

I.H. 35
From: US 380
To: FM 3002

CSJ: 0195-03-061
0195-02-054

Cooke & Denton County
Functional Class: Interstate
Project Length: 14.4 Miles
Design Speed: Mainlanes 70 mph
Ramps 50 mph
Turnaround Ramps 20 mph
Frontage Rds 45 mph
Cross Streets 35 mph

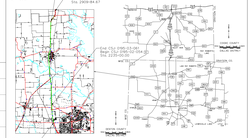

Scale: Horizontal: 200
Vertical: 20

© 2007 BY TEXAS DEPARTMENT OF TRANSPORTATION. ALL RIGHTS RESERVED

July 2007
Roll 4 of 15

NOT INTENDED FOR
CONSTRUCTION, BIDDING
OR PERMIT PURPOSES.

HDR Engineering, Inc.
17111 Preston Road, Suite 200
Dallas, Texas 75248-1232