Texas Department of Transportation

DALLAS DISTRICT




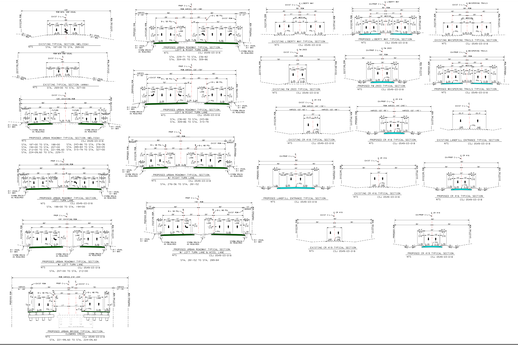

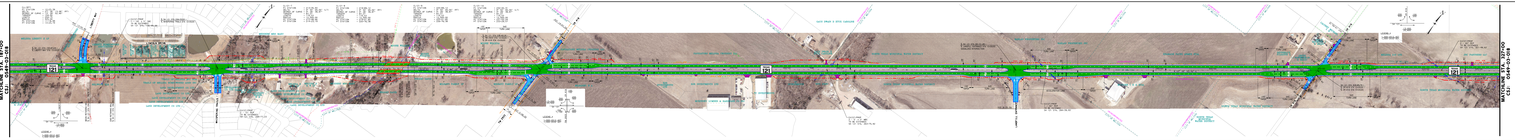

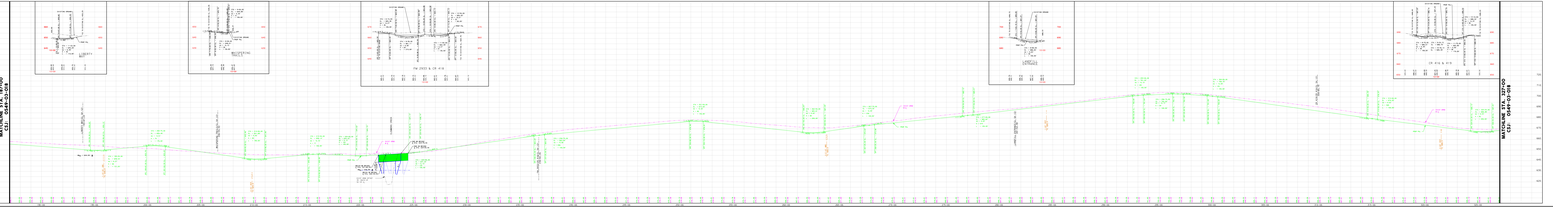





