© 2020

Texas Department of Transportation

DALLAS DISTRICT
DESIGN SCHEMATIC
MOHAMED K. BUH, P.E. DISTRICT ENGINEER
DENTON COUNTY

FM 1515

PROJECT LIMIT: FROM MASCH BRANCH STREET TO BONNIE BRAE STREET
CSJ: 1951-01-011
FUNCTIONAL CLASSIFICATION: URBAN MINOR ARTERIAL

DESIGN SPEED: 40 mph FM 1515
40 mph FRONTAGE ROAD
30 mph CROSS STREETS

PROJECT LENGTH: 2.096 MILES

MARCH 2020

HORIZ. 1" = 20' VERT. 1" = 5'
1" = 20' 1" = 5'

ROLL 1 OF 2

SHEET 1 OF 16

ENGINEER'S SEAL AND SIGNATURE

© 2020 Lina E. Ramos & Associates, Inc. All Rights Reserved

LRA

Lina E. Ramos & Associates, Inc.
Transportation Engineers
Farmers Branch, Texas 75234
TBPE Registration No. F-1703

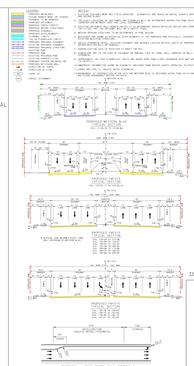

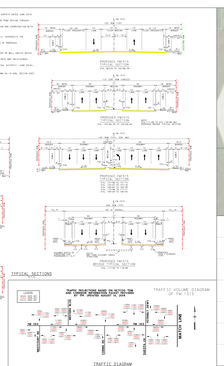

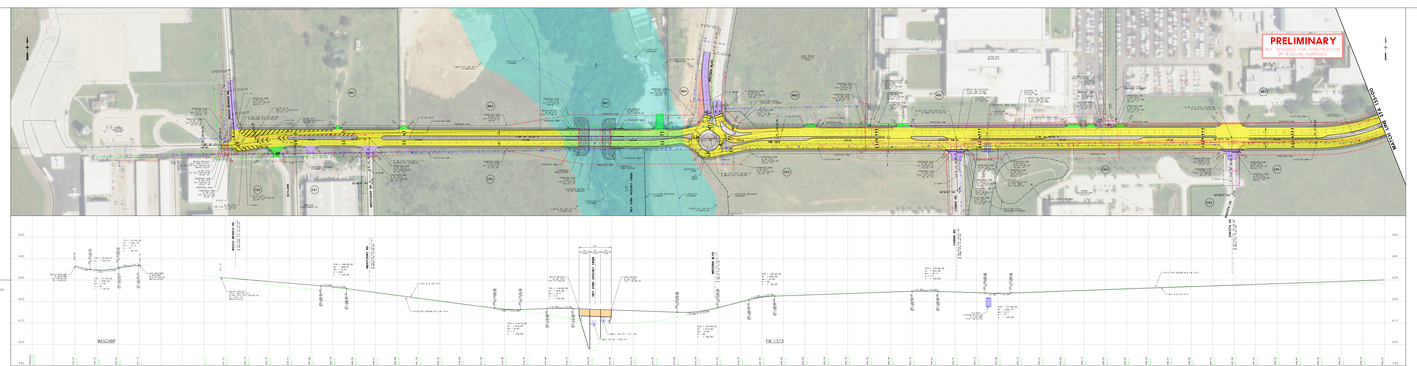

HORIZONTAL ALIGNMENT DATA

			L.T.						
POINT	STATION	BEARING	DISTANCE	RADIUS	DELTA	DIRECTION	TANGENT	DEGLUTION	

© 2020

Texas Department of Transportation

DALLAS DISTRICT
DESIGN SCHEMATIC
MOHAMED K. BUH, P.E. DISTRICT ENGINEER
DENTON COUNTY

FM 1515

PROJECT LIMIT: FROM MASCH BRANCH STREET
TO BONNIE BRAE STREET
CSJ: 1951-01-011
FUNCTIONAL CLASSIFICATION: URBAN MINOR ARTERIAL

DESIGN SPEED: 40 mph FM 1515
40 mph FRONTAGE ROAD
30 mph CROSS STREETS

PROJECT LENGTH: 2.096 MILES

LOCATION MAP
N.T.S.

MARCH 2020

HORIZ. SCALE: 1" = 20' (ARBOR ON FEET)
VERT. SCALE: 1" = 5' (ARBOR ON FEET)

ROLL 2 OF 2

CHIEF ENGINEER

ENGINEER'S SEAL AND SIGNATURE
THIS SHEET IS PART OF THE PLANS, SPECIFICATIONS AND ESTIMATES
DATE
PRELIMINARY
NOT FOR CONSTRUCTION OR BIDDING PURPOSES



LEGEND
- PROPOSED BRICK PAVER
- PROPOSED CONCRETE PAVEMENT (VARIOUS DEPTHS)
- PROPOSED 6" CONCRETE
- PROPOSED 8" CONCRETE
- PROPOSED REGULAR STRUCTURES
- PROPOSED SPECIAL STRUCTURES
- PROPOSED SIDEWALK
- PROPOSED CONCRETE PAVEMENT
- PROPOSED CONCRETE SIDEWALK
- PROPOSED CONCRETE DRIVEWAY
- PROPOSED CONCRETE CURB
- PROPOSED CONCRETE CURB & GUTTER
- PROPOSED CONCRETE FLUME
- PROPOSED RETAINING WALL
