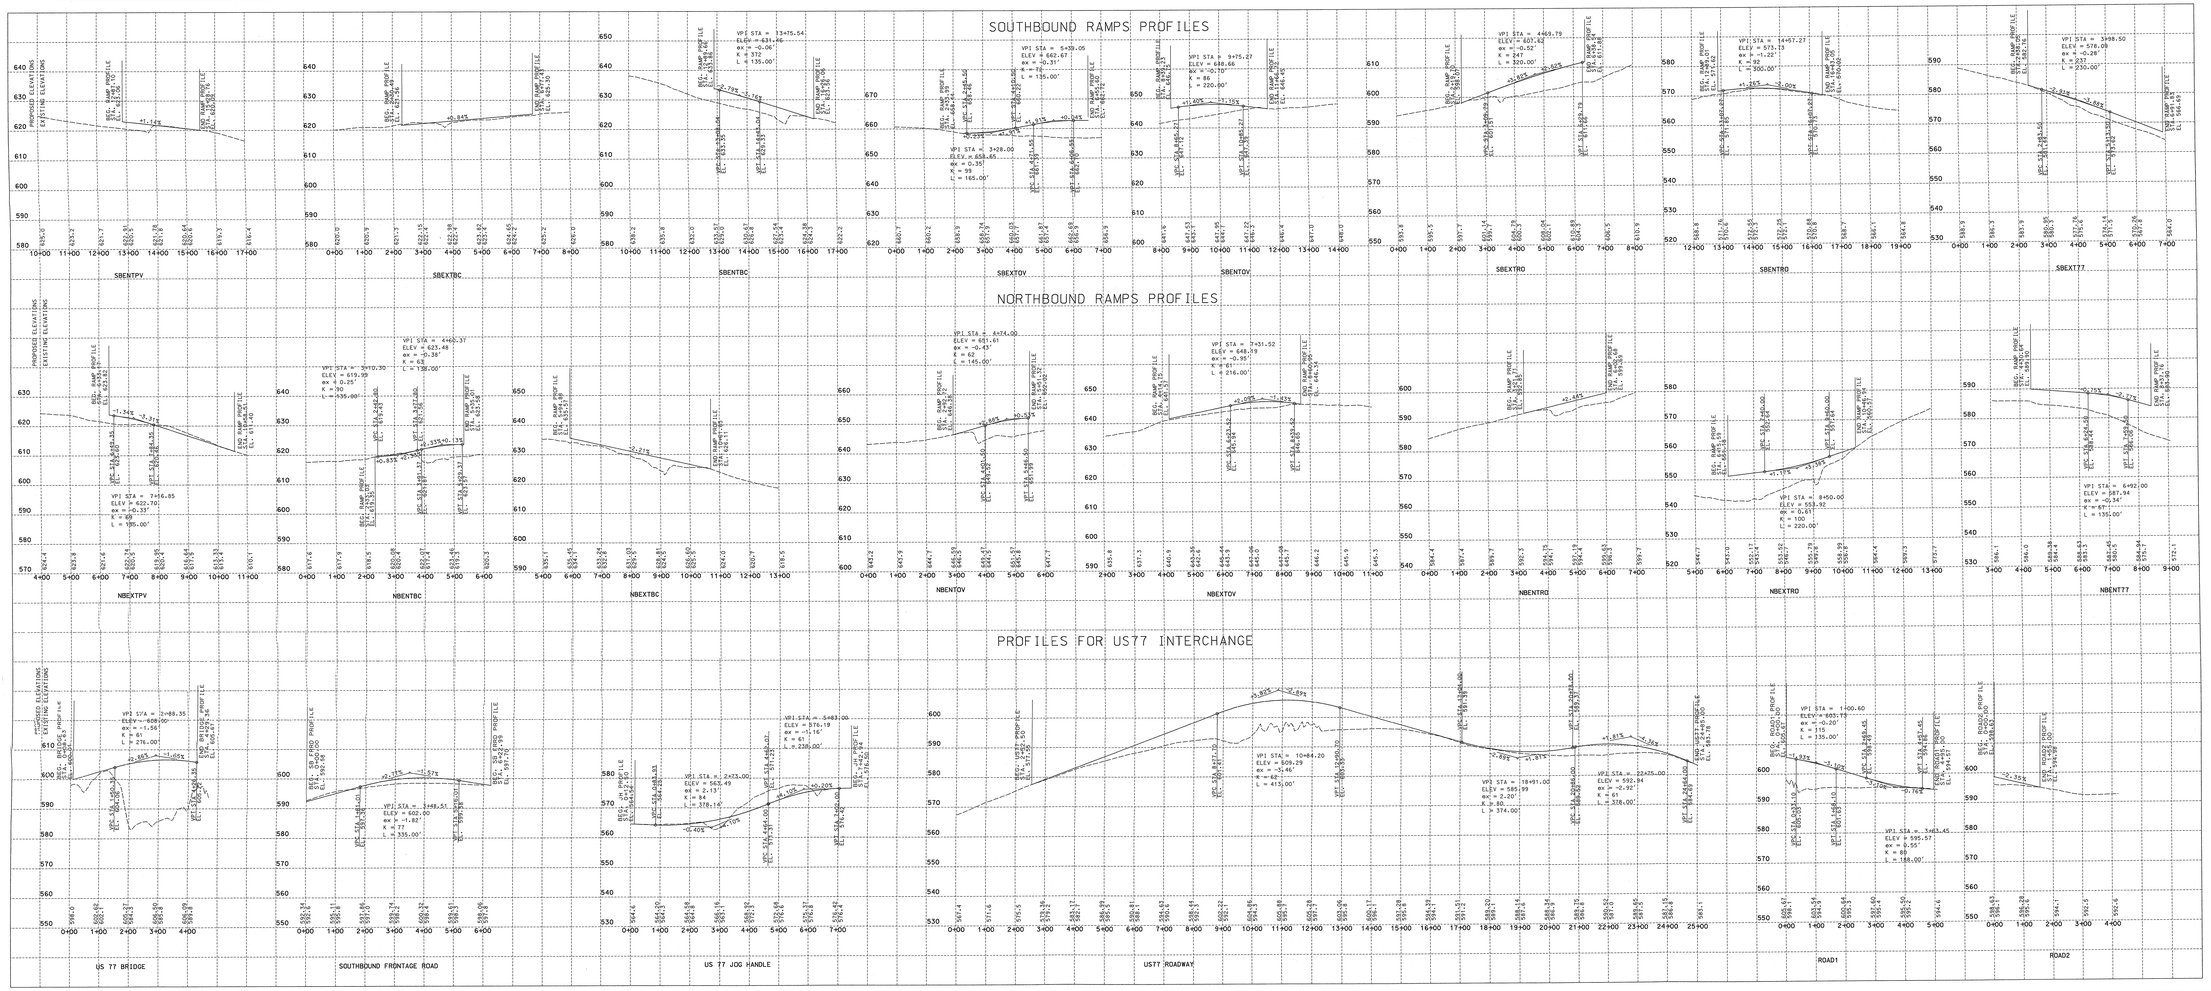

NOT A BIDDING DOCUMENT

Engineer Lina Ramos, P.E.
P.E. Number 71888
Date 6-9-2003

LTA
Lim & Tumpkin Associates, Inc.
400 N. St. Paul (214)979-1144
Dallas, Texas 75201 Fax (214)979-2480

Texas Department of Transportation
© 2003

IH35E SCHEMATIC

SCALE: Hz 1"=100'; Vt 1"=10' SHEET 5 OF 5

DESIGN	FUNCTIONAL CLASS.	FEDERAL AID PROJECT NO.		SHEET NO.
MV	6	XX XXX (XXX) XX		IH 35E
GRAPHICS	STATE	DISTRICT	COUNTY(IES)	
DL	TEXAS	DALLAS	ELLIS/DALLAS	
CHECK	CONTROL	SECTION	JOB	5
MV				
CHECK	0442	03	031	
LTR				