Texas Department of Transportation
DALLAS DISTRICT
MOHAMED "MO" K. BUR, P.E. DISTRICT ENGINEER

100% DESIGN SCHEMATIC
SL 12 - SS 482

NET LENGTH OF PROJECT = 0.46 MI

CSJ: 0581-03-124, ETC.

SL 12 - FROM: AT SH 183
TO:

SS 482 - FROM: AT SH 114 AND SH 183
TO:

Dallas County
HIGHWAY CLASSIFICATION
URBAN FREEWAY

MARCH 2019

Design Speeds

- 60 MPH (MAIN LANES) (LP 12 SH 183, SH 114)
- 55 MPH (MAIN LANES) (LP 12 (EXPIALIT TRANS.)
- 50 MPH (MAIN LANES) (SS 482)
- 60 MPH (RAMPS/C.D. LANES)
- 40 MPH (CROSS STREETS)
- 40 MPH (ALL DIRECT CONNECTORS EXCEPT NOTED BELOW)
- 35 MPH (DIRECT CONNECTOR - EB SHR183 TO SB LOOP 12)
- 35 MPH (DIRECT CONNECTOR - WB SH183 TO SB LOOP 12)
- 35 MPH (CROSS STREETS - LOCAL - GRAUWYLER RD., MARYLAND DR.)
- 30 MPH (UTURNS)

AVERAGE DAILY TRAFFIC 2019 (2039)

SL 12	50,000 (25,000)
SPUR 482	25,000 (25,000)
SH 114	75,000 (37,500)

© 2019 by Texas Department of Transportation-all rights reserved

Roll: 5 of 9

BRIDGEFARMER & ASSOCIATES, INC.
T.B.P.E. FIRM NO. F-2579
T.B.P.L.S. FIRM NO. 10018800
2350 VALLEY VIEW LANE
DALLAS, TEXAS 75234
TEL: (972) 231-8800 FAX: (972) 231-5900

THESE DOCUMENTS ARE NOT INTENDED FOR PERMIT, BIDDING OR CONSTRUCTION PURPOSES. THEY WERE PREPARED UNDER THE SUPERVISION OF:

NAME: DAVID HERMAN JEAND
P.E. NO. 99842
DATE: 3/22/2019

DATE APPROVED: _____

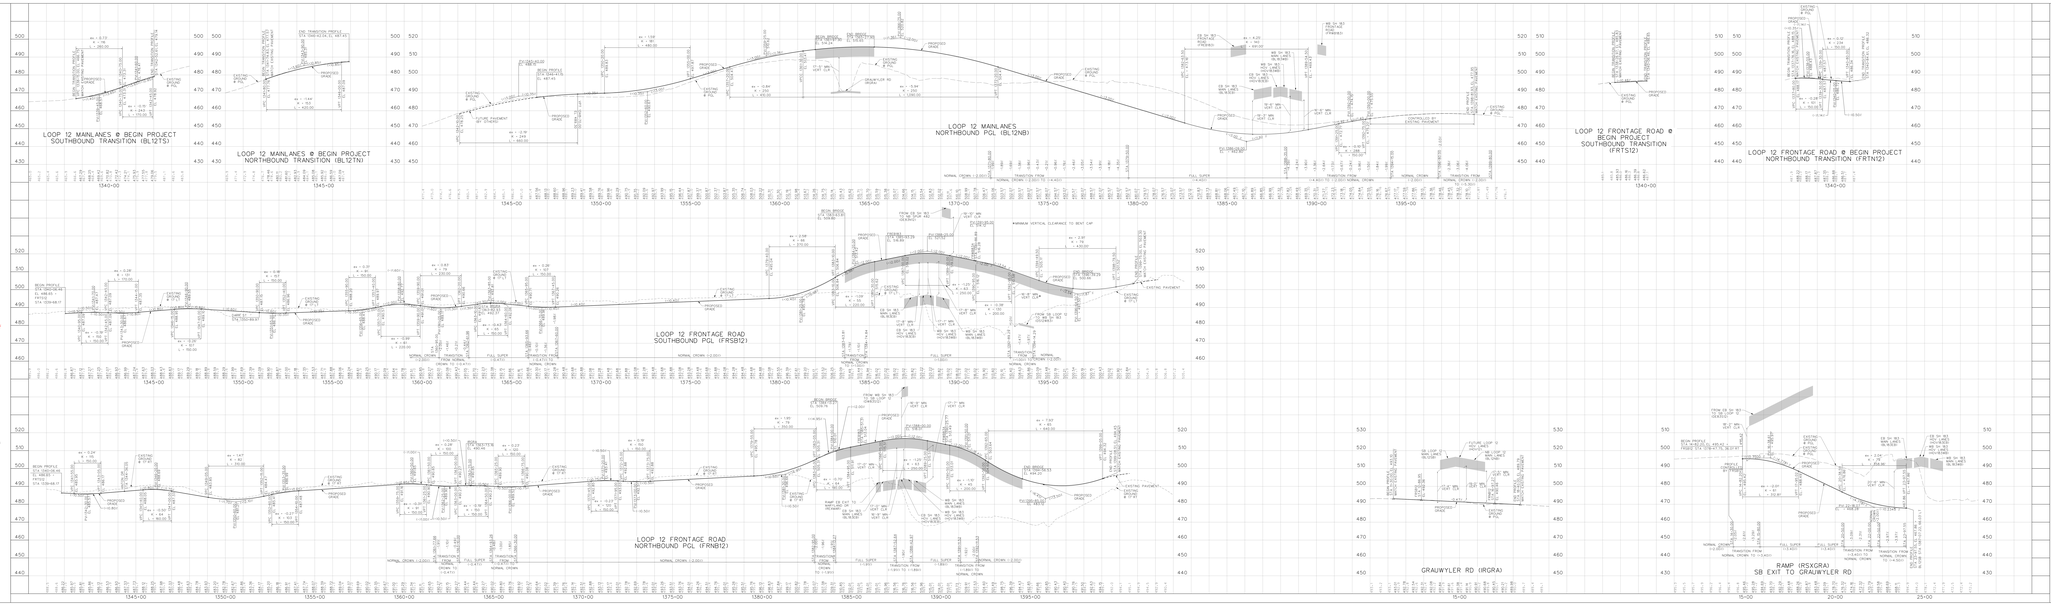

Texas Department of Transportation
DALLAS DISTRICT
MOHAMED "MO" K. BUR, P.E. DISTRICT ENGINEER

100% DESIGN SCHEMATIC
SL 12 - SS 482

NET LENGTH OF PROJECT = 0.46 MI

CSJ: 0581-03-124, ETC.

SL 12 - FROM: AT SH 183
TO:

SS 482 - FROM: AT SH 114 AND SH 183
TO:

Dallas County
HIGHWAY CLASSIFICATION
URBAN FREEWAY

MARCH 2019

Design Speeds

- 60 MPH (MAIN LANES) (LP 12 SH 183, SH 114)
- 55 MPH (MAIN LANES) (LP 12 (EXPIALIT TRANS.)
- 50 MPH (MAIN LANES) (SS 482)
- 60 MPH (RAMPS/C.D. LANES)
- 40 MPH (CROSS STREETS)
- 40 MPH (ALL DIRECT CONNECTORS EXCEPT NOTED BELOW)
- 35 MPH (DIRECT CONNECTOR - EB SHR183 TO SB LOOP 12)
- 35 MPH (DIRECT CONNECTOR - WB SH183 TO SB LOOP 12)
- 35 MPH (CROSS STREETS - LOCAL - GRAUWYLER RD., MARYLAND DR.)
- 30 MPH (UTURNS)

AVERAGE DAILY TRAFFIC 2019 (2039)

SL 12	50,000 (25,000)
SPUR 482	25,000 (25,000)
SH 114	75,000 (37,500)

© 2019 by Texas Department of Transportation-all rights reserved

Roll: 5 of 9

BRIDGEFARMER & ASSOCIATES, INC.
T.B.P.E. FIRM NO. F-2579
T.B.P.L.S. FIRM NO. 10018800
2350 VALLEY VIEW LANE
DALLAS, TEXAS 75234
TEL: (972) 231-8800 FAX: (972) 231-5900

THESE DOCUMENTS ARE NOT INTENDED FOR PERMIT, BIDDING OR CONSTRUCTION PURPOSES. THEY WERE PREPARED UNDER THE SUPERVISION OF:

NAME: DAVID HERMAN JEAND
P.E. NO. 99842
DATE: 3/22/2019

DATE APPROVED: _____