TEXAS DEPARTMENT OF TRANSPORTATION
DALLAS DISTRICT
MO BUR, P.E., DISTRICT ENGINEER

FM 548 DESIGN SCHEMATIC FROM NORTH OF US 80 TO SH 205 KAUFMAN AND ROCKWALL COUNTIES, TEXAS

CSJ' s: 2588-01-017, 2588-02-008

DECEMBER 2018

ROLL 1 OF 4

PROJECT LENGTH	1.84 MILES
AVERAGE DAILY TRAFFIC	15,328 (2021)
ROADWAY	SPEED	CLASSIFICATION
---	---	---
FM 548	45 MPH	URBAN MINOR ARTERIAL
ALL OTHER STREETS EXCEPT FOR DEVONSHIRE DRIVE	30 MPH	MAJOR COLLECTOR
DEVONSHIRE DRIVE	30 MPH	MINOR COLLECTOR

LOCATION MAP
N.T.S.

TEXAS COUNTY MAP
N.T.S.

PRELIMINARY
THIS DOCUMENT IS RELEASED FOR REVIEW PURPOSES ONLY. IT WAS NOT INTENDED OR SUITABLE FOR ANY OTHER PURPOSE.

Pacheco Koch
7557 RAMBLER ROAD, SUITE 1400, DALLAS, TX 75231
972.235.3031 FIRM REGISTRATION NUMBER F-1386

DATE SUBMITTED
DATE APPROVED

© 2018 by Texas Department of Transportation; all rights reserved.

LEGEND:

- EXISTING ROW
- EXISTING CORPORATE LIMITS
- EXISTING CULVERT
- PROPOSED CULVERT
- PROPOSED FM 548 BASELINE
- PROPOSED CROSS STREET BASELINE
- EXISTING UTILITY
- EXISTING UTILITY EASEMENT
- PROPOSED FACE OF CURB
- 100 YR FLOODPLAIN LIMITS
- DIRECTION OF TRAVEL
- EXISTING BRIDGE
- PROPOSED BRIDGE RAMP
- PROPOSED PAVEMENT
- EXISTING PAVEMENT
- PAVEMENT / BRIDGE TO BE REMOVED
- EXISTING WATER LINE
- EXISTING DRAINAGE EASEMENT
- PROPOSED DRAINAGE EASEMENT
- EXISTING BALL
- PROPOSED BALL
- PROPOSED RETAINING WALL
- EXISTING RETAINING WALL
- FLOW SUPPLY
- PROPOSED WATER WELL - DECORATIVE CONCRETE PAVING
- PROPOSED 5' CONC SIDEWALK
- EXIST SIDEWALK TO REMAIN

GENERAL NOTES:

1. THE SCHEMATIC LAYOUTS ARE BASED ON CURRENT-YEAR AERIAL PHOTOGRAPHS AND RECENT FIELDS. NOT ALL EXISTING FEATURES WERE FIELD SURVEYED. WITH ADDITIONAL FIELD SURVEY, THE LAYOUTS MAY BE ADJUSTED TO MEET DESIGN CRITERIA.
2. PARCEL LINES ARE APPROXIMATE INFORMATION BASED ON COUNTY TAX RECORDS AND PRELIMINARY CLIENT APPROVAL DISTRICT MAP DATA.

CURVE DATA

Curve	Radius	Length	Delta	Tangent
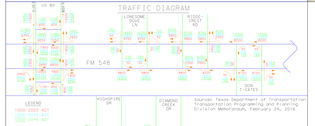

US 80 TO REEDER LN
FM 548
KAUFMAN
S:\TrafficAD\T-17.DS

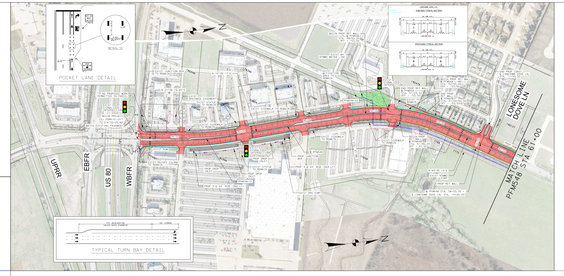

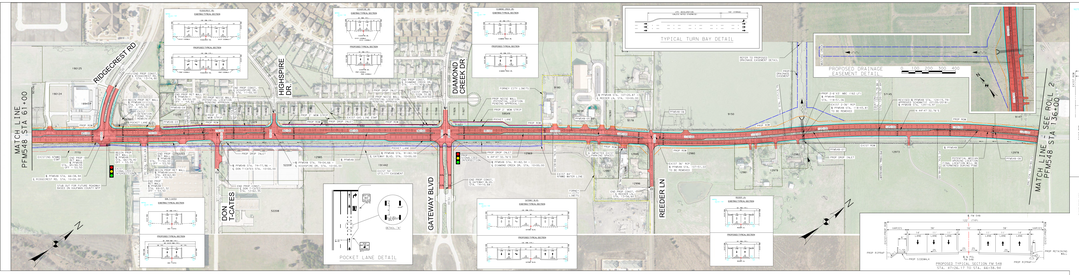

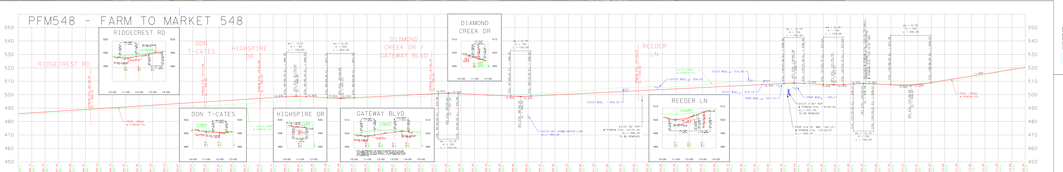
PFM548 - FARM TO MARKET 548
RIDGECREST RD
DON T-CATES
HIGHSPIRE DR
GATEWAY BLVD
DIAMOND CREEK DR
REEDER LN
EXIST WBL - 104.00'
EXIST EBL - 104.00'
EXIST WBL - 104.00'
EXIST EBL - 104.00'
EXIST WBL - 104.00'
EXIST EBL - 104.00'

TEXAS DEPARTMENT OF TRANSPORTATION
DALLAS DISTRICT
MO BUR, P.E., DISTRICT ENGINEER

FM 548 DESIGN SCHEMATIC FROM NORTH OF US 80 TO SH 205 KAUFMAN AND ROCKWALL COUNTIES, TEXAS

CSJ' s: 2588-01-017, 2588-02-008

DECEMBER 2018
ROLL 2 OF 4

PROJECT LENGTH:	AVERAGE:	1.7 88 MILES
DAILY TRAFFIC:	AVERAGE:	15,248 (2015)
ROADWAY:	SPEED:	45 MPH
		CLASSIFICATION:
FM 548	45 MPH	URBAN MINOR ARTERIAL
ALL OTHER STREETS EXCEPT FOR DEVONSHIRE DRIVE	30 MPH	MAJOR COLLECTOR
DEVONSHIRE DRIVE	30 MPH	MINOR COLLECTOR

LOCATION MAP
N.T.S.

TEXAS COUNTY MAP
N.T.S.

PRELIMINARY
THIS DOCUMENT IS RELEASED FOR REVIEW PURPOSES ONLY. IT WAS PREPARED BY OR UNDER THE SUPERVISION OF:
Brad Pacheco
TEXAS REGISTERED ENGINEER

Pacheco Koch
FIRM REGISTRATION NUMBER F-1386
7800 SHOAL CREEK BLVD, SUITE 160N, AUSTIN, TX 78757
FIRM REGISTRATION NUMBER F-1386

0 12.5 25 50 100
SCALE: 1" = 25'

DATE SUBMITTED
DATE APPROVED

© 2018 by Texas Department of Transportation; all rights reserved.

LEGEND:

- EXISTING ROW
- EXISTING PROPERTY LINES
- EXISTING EASEMENT
- PROPOSED EASEMENT
- PROPOSED FM 548 BASELINE
- PROPOSED CROSS STREET BASELINE
- EXISTING CONTOURS
- EXISTING UTILITY EASEMENT
- PROPOSED FACE OF CURB
- TOP OF FLOWLINE LIMITS
- DIRECTION OF TRAVEL
- EXISTING PAVEMENT
- PROPOSED BICYCLE WAYS
- PROPOSED PAVEMENT
- EXISTING CONCRETE
- PAVEMENT - BRIDGE TO BE REMOVED
- EXISTING WATER LINE
- EXISTING DRAINAGE EASEMENT
- PROPOSED DRAINAGE EASEMENT
- EXISTING CULVERT
- VERTICAL DISPLACEMENT
- PROPOSED RETAINING WALL
- EXISTING RETENTION AREA
- FLOW DIRECTION
- PROPOSED WALL - DECORATIVE CONCRETE RETAINING STRUCTURE
- PROPOSED 5' CONC SIDEWALK
- EXIST SIDEWALK TO REMAIN

GENERAL NOTES:



CURVE DATA

CURVE	PI STATION	P.C.STATION	P.T.STATION	DELTA	RADIUS	DEGREE OF CURVE	TANGENT	CHORD BEARING	CHORD LENGTH	P.V. STATION	P.V. ELEVATION	MIDCURVEDIST
[illegible]	[illegible]	[illegible]	[illegible]	[illegible]	[illegible]	[illegible]	[illegible]	[illegible]	[illegible]	[illegible]	[illegible]	[illegible]
[illegible]	[illegible]	[illegible]	[illegible]	[illegible]	[illegible]	[illegible]	[illegible]	[illegible]	[illegible]	[illegible]	[illegible]	[illegible]

TRAFFIC DIAGRAM

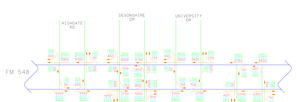

Source: Texas Department of Transportation
Transportation Programming and Planning
Division Memorandum, February 24, 2018

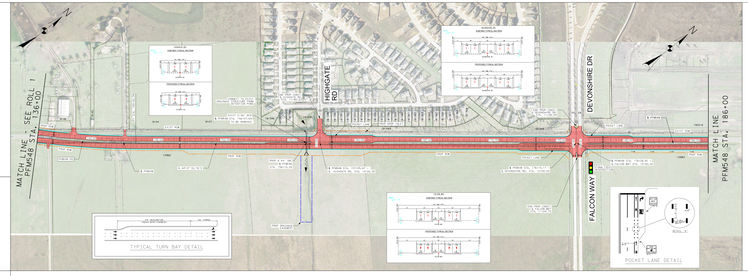

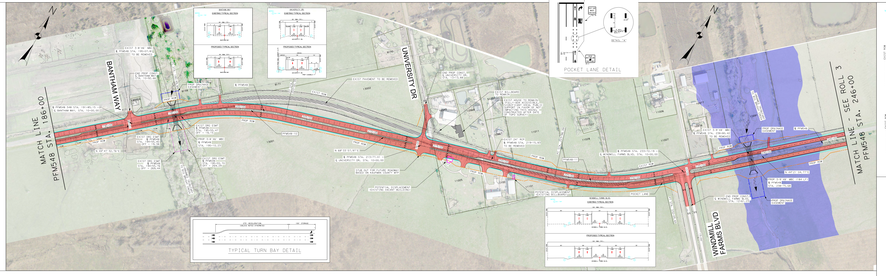

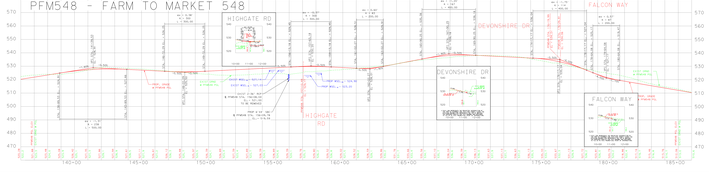
PFM548 - FARM TO MARKET 548
HIGHGATE RD
DEVONSHIRE DR
FALCON WAY
FM 548
PROFILE PENDING (ADDITIONAL SURVEY)
PROFILE PENDING (ADDITIONAL SURVEY)
PROFILE PENDING (ADDITIONAL SURVEY)

TEXAS DEPARTMENT OF TRANSPORTATION
DALLAS DISTRICT
MO BUR, P.E., DISTRICT ENGINEER

FM 548 DESIGN SCHEMATIC
FROM NORTH OF US 80 TO SH 205
KAUFMAN AND ROCKWALL
COUNTIES, TEXAS
CSJ' s: 2588-01-017, 2588-02-008

DECEMBER 2018
ROLL 3 OF 4

PROJECT LENGTH	7.98 MILES
AVERAGE DAILY TRAFFIC	15,328 (2015)
ROADWAY	DESIGN SPEED	CLASSIFICATION
---	---	---
FM 548	45 MPH	URBAN MINOR ARTERIAL
ALL CROSS STREETS EXCEPT FOR DEVONSHIRE DRIVE	45 MPH	URBAN MINOR ARTERIAL
	30 MPH	MAJOR COLLECTOR
DEVONSHIRE DRIVE	30 MPH	MINOR COLLECTOR

LOCATION MAP
N.T.S.

TEXAS COUNTY MAP
N.T.S.

PRELIMINARY
THIS DOCUMENT IS PRELIMINARY AND IS NOT INTENDED FOR CONSTRUCTION, BIDDING OR PERMIT PURPOSES.
Brad P. Kilburn
BRADLEY P. KILBURN
TEXAS NO. 119401
DATE: 12/21/2018

Pacheco Koch
972.235.3031 FIRM REGISTRATION NUMBER F-1386

0 15 30 60 90 120
SCALE: 1" = 30'-0"

DATE
SUBMITTED

DATE
APPROVED

© 2018 by Texas Department of Transportation; all rights reserved.

LEGEND:

- EXISTING ROW
- EXISTING PROPERTY LINES
- EXISTING CULVERT
- PROPOSED CULVERT
- PROPOSED FM 548 BASELINE
- PROPOSED CROSS STREET BASELINE
- EXISTING CONTOURS
- EXISTING UTILITY EASEMENT
- PROPOSED FACE OF CURB
- TCEQ PM PLUS/DRAIN LIMITS
- DIRECTION OF TRAVEL
- EXISTING BRIDGE
- PROPOSED BRIDGE BENT
- PROPOSED PAVEMENT
- EXISTING PAVEMENT
- PAVEMENT - BRIDGE TO BE REMOVED
- EXISTING WATER LINE
- EXISTING DRAINAGE EASEMENT
- PROPOSED DRAINAGE EASEMENT
- HISTORICAL ALIGNMENT
- PROPOSED RETAINING WALL
- EXISTING RETINATION AREA
- FLOW SUBMERGED
- PROPOSED WALL - DECORATIVE CONCRETE PEDESTRIAN RAILING
- PROPOSED 5' CONC SIDEWALK
- EXIST SIDEWALK TO REMAIN

GENERAL NOTES:

1. THE SCHEMATIC LAYOUTS ARE BASED ON CURRENT FIELD SURVEY, AERIAL TOPOGRAPHY AND RECORD PLANS. NOT ALL EXISTING FEATURES WERE FIELD SURVEYED. APPROXIMATE LOCATIONS OF EXISTING FEATURES ARE SHOWN. ALL DIMENSIONS ARE APPROXIMATE.
2. PARCEL LINES ARE APPROXIMATE INFORMATION ONLY COLLECTED FROM TAX RECORDS AND REGIONAL COUNTY APPRAISAL DISTRICTS. NOT ON SURVEY.
3. PROPOSED CONTOURS ARE BASED ON ELEVATIONS AT ROADWAY FACE OF ROLL / CURB & GUTTER. ALSO SEE CROSS SECTIONS.
4. CONDITIONAL PERMANENT EROSION CONTROL (SHALL COVER) WILL NOT BE DEVELOPED UNTIL FINAL DESIGN.
5. ROADWAY WILL PARTIALLY BLOCK PRIVATE/PUBLIC DRIVEWAYS AT TIMES DURING CONSTRUCTION.
6. ALL CURBS ARE TYPE I UNLESS NOTED OTHERWISE. ALL RAMPS WILL BE DESIGNED TO TDLR STANDARDS. ALL RAMPS WILL BE PEDESTRIAN ACCESSIBLE.
7. DRIVEWAY LOCATIONS ARE PRELIMINARY AND WILL BE FURTHER DEVELOPED DURING FINAL DESIGN. ALL DRIVEWAYS LOCATED ON FM 548 WILL BE LIMITED TO RIGHT TURN MOVEMENTS.

CURVE DATA

CURVE	PI STATION	PI ELEVATION	PI OFFSET	DELTA	RADIUS	DEGREE OF CURVE	TANGENT	CHORD	CHORD BEARING	CHORD LENGTH	P.C. STATION	P.C. ELEVATION	P.T. STATION	P.T. ELEVATION
[illegible]	[illegible]	[illegible]	[illegible]	[illegible]	[illegible]	[illegible]	[illegible]	[illegible]	[illegible]	[illegible]	[illegible]	[illegible]	[illegible]	[illegible]

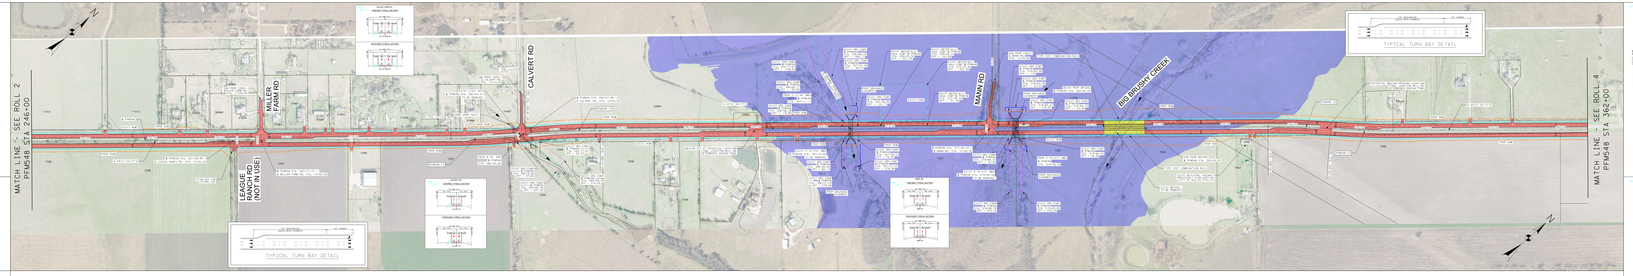

TRAFFIC DIAGRAM

Sources: Texas Department of Transportation Transportation Programming and Planning Division Memorandum, February 24, 2016.

FALCON WAY TO SH 205
20-46-545
4-T3LS
5 Trucks(AOT)=12.9%

LEGEND
1000-2020 ADT
2020-2040 ADT

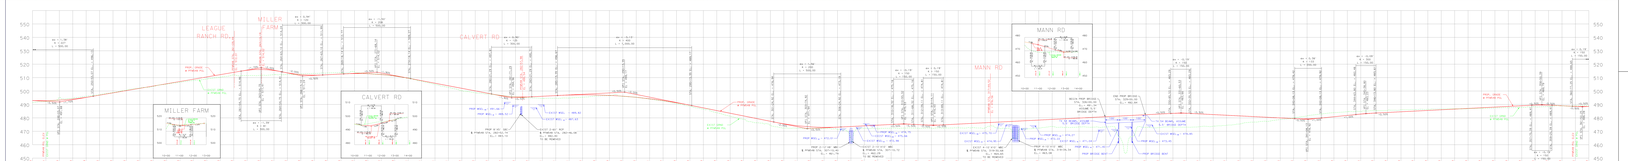

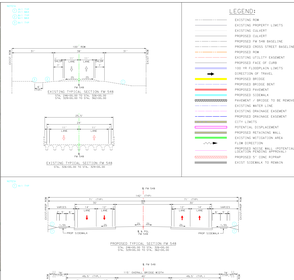

LEGEND:

- EXISTING ROW
- EXISTING PROPERTY LINES
- EXISTING CULVERT
- PROPOSED CULVERT
- PROPOSED FM 548 BASELINE
- PROPOSED CROSS STREET BASELINE
- EXISTING CONTOURS
- EXISTING UTILITY EASEMENT
- PROPOSED FACE OF CURB
- TCEQ PM PLUS/DRAIN LIMITS
- DIRECTION OF TRAVEL
- EXISTING BRIDGE
- PROPOSED BRIDGE BENT
- PROPOSED PAVEMENT
- EXISTING PAVEMENT
- PAVEMENT - BRIDGE TO BE REMOVED
- EXISTING WATER LINE
- EXISTING DRAINAGE EASEMENT
- PROPOSED DRAINAGE EASEMENT
- HISTORICAL ALIGNMENT
- PROPOSED RETAINING WALL
- EXISTING RETINATION AREA
- FLOW SUBMERGED
- PROPOSED WALL - DECORATIVE CONCRETE PEDESTRIAN RAILING
- PROPOSED 5' CONC SIDEWALK
- EXIST SIDEWALK TO REMAIN

PARCEL DATA

Parcel	Owner's Name
1000	Young, Tommie Ruth
1001	Young, Tommie Ruth
1002	Miller, Gary L
1003	Miller, Gary L
1004	Miller, Gary L
1005	Miller, Gary L
1006	Miller, Gary L

TEXAS DEPARTMENT OF TRANSPORTATION
DALLAS DISTRICT
MO BUR, P.E., DISTRICT ENGINEER

FM 548 DESIGN SCHEMATIC FROM NORTH OF US 80 TO SH 205 KAUFMAN AND ROCKWALL COUNTIES, TEXAS

CSJ' s: 2588-01-017, 2588-02-008

DECEMBER 2018
ROLL 4 OF 4

PROJECT LENGTH	1.88 MILES
AVERAGE DAILY TRAFFIC (2015)	10,328 (2015)
ROADWAY SPEED	FUNCTIONAL CLASSIFICATION
FM 548	45 MPH	URBAN MINOR ARTERIAL
ALL CROSS STREETS EXCEPT FOR DEVONSHIRE DRIVE	30 MPH	MAJOR COLLECTOR
DEVONSHIRE DRIVE	30 MPH	MINOR COLLECTOR

LOCATION MAP
N.T.S.

TEXAS COUNTY MAP
N.T.S.

PRELIMINARY
THIS DOCUMENT IS BEING RELEASED FOR REVIEW PURPOSES ONLY. IT WAS NOT INTENDED OR SUITABLE FOR STAKING, BIDDING OR CONSTRUCTION PURPOSES.

Pacheco Koch
7800 SHOAL CREEK BLVD, SUITE 160N, AUSTIN, TX 78757
FIRM REGISTRATION NUMBER F-1386

DATE SUBMITTED
DATE APPROVED

© 2018 by Texas Department of Transportation; all rights reserved.

LEGEND:

- EXISTING ROW
- EXISTING PROPERTY LINES
- EXISTING CULVERT
- PROPOSED CULVERT
- PROPOSED FM 548 BASELINE
- PROPOSED CROSS STREET BASELINE
- EXISTING CONTOURS
- EXISTING UTILITY EASEMENT
- PROPOSED FACE OF CURB
- FDR OR FLOODPLAIN LIMITS
- DIRECTION OF TRAVEL
- PROPOSED RIP RAP
- PROPOSED BRIDGE BENT
- PROPOSED PAVEMENT
- PROPOSED RIGHT OF WAY
- PAVEMENT - BRIDGE TO BE REMOVED
- EXISTING WATER LINE
- EXISTING DRAINAGE EASEMENT
- PROPOSED DRAINAGE EASEMENT
- PROPOSED INLET
- ROTATIONAL ALIGNMENT
- PROPOSED RETAINING WALL
- EXISTING RECTANGULAR AREA
- FLOW DIRECTION
- PROPOSED RETAIN WALL - HORIZONTAL CONSTRUCTION BEGINNING
- PROPOSED 5' CONC SIDEWALK
- EXIST SIDEWALK TO REMAIN

GENERAL NOTES:

1. THE GEOMETRIC LAYOUTS ARE BASED ON CURRENT FIELD SURVEY, DATA, TOPOGRAPHY AND RECORD PLANS. NOT ALL EXISTING FEATURES WERE FIELD SURVEYED. APPROXIMATE LOCATIONS OF EXISTING FEATURES ARE SHOWN. ALL DIMENSIONS ARE APPROXIMATE.
2. PARCEL LINES ARE APPROXIMATE INFORMATION WERE COLLECTED FROM TAX RECORDS AND REGIONAL COUNTY APPROVAL DISTRICTS. NOT ON SITE.
3. PROPOSED CONTOURS ARE BASED ON THE ELEVATIONS OF THE ROADWAY FACE OF WALL / CURB / SIDEWALK. ADJUST ACCORDINGLY.

CURVE DATA

| | | |