Texas Department of Transportation

Dallas District Design Schematic

William L. Hale, P.E., District Engineer

SH 66

Rockwall & Collin County

From: SH 205

To: FM 1777

Project Length: 10.24 Miles

Functional Class:

Urban Principal Arterial

CSJ's: 0009-04-060, etc.

Design Speeds

SH 66 Six-Lane Divided Arterial - 45 mph

SH 66 Four-Lane Divided Arterial - 40 mph

SH 66 Coupler Arterial - 35 mph

FM 1141 & FM 552 - 40 mph

FM 551 - 30 mph

Roll 2 of 5

Begin Project Begin STA 1+00.00 = End Sheet 1 STA 1+00.00

End Project End STA 541+00.00 = End Sheet 4 STA 541+00.00

Scales

Horizontal 1"=200'

Vertical 1"=20'

JANUARY 2013

Roll 2 of 5

SUBMITTED PREPARED BY:

HALFF ASSOCIATES, INC.

1201 E. JEFFERSON BLVD., STE. 200

DALLAS, TEXAS 75203

PH: 214.346.6200

FIRM REGISTRATION NO. F-312

HALFF

© 2013 by Texas Department of Transportation all rights reserved

LEGEND

EXISTING PROPERTY LINE
EXISTING EASEMENT LINE
EXISTING RIGHT-OF-WAY
EXISTING CENTERLINE
PROPOSED CENTERLINE
PROPOSED RIGHT-OF-WAY
EXISTING RR IN CENTER OF R-O-WAY
EXISTING RR
PROPOSED RAILROAD
PROPOSED RETAINING WALL
EXISTING RETAINING WALL
PROPOSED CURB
EXISTING CURB
PROPOSED CURB & GUTTER
EXISTING CURB & GUTTER
PROPOSED TYPE D MARKING
EXISTING TYPE D MARKING
PROPOSED TYPE I MARKING
EXISTING TYPE I LINE
PROPOSED CONCRETE
PROPOSED TRANSITIONAL LINE
EXISTING TRANSITIONAL LINE
100 YR FLOOD PLAIN/FLOOD LIMITS
EXISTING FLOOD PLAIN/FLOOD LIMITS (APPROXIMATE)
EXISTING METAL POST/SIGN(S)
EXISTING WOOD POLE
EXISTING HISTORICAL MARKER
EXISTING TREE LINE
POTENTIAL HAZARDOUS PROPERTY (SEE NOTE 12)

NOTES

1. ALIGNMENTS AND GRADES SHALL CONFORM TO SH 66 (RED), SH 205 (BLUE), FM 1141 (GREEN), FM 552 (GREEN), FM 551 (GREEN), AND FM 1777 (GREEN) AS SHOWN ON THE SCHEMATIC.
2. SCHEMATIC LOCATIONS REFERTO SH 66 FOR ONE-WAY FRONTAGE ROADS, SH 205 FOR TWO-WAY FRONTAGE ROADS, AND FM 1141 FOR ONE-WAY FRONTAGE ROADS.
3. ALIGNMENT AND GRADE OF PROPOSED IMPROVEMENTS IN THE VICINITY OF EXISTING UTILITIES SHALL BE ADJUSTED AS NECESSARY TO AVOID CONFLICTS. ADJUSTMENTS ARE TO BE MADE AT THE DISCRETION OF THE ENGINEER.
4. PROPOSED SH 66 UTILITIES TYPE 12 CURBS AND BUTTONS.
5. EXPANSION OF EXISTING FLOOD PLAIN/FLOODWAYS IS NOT ANTICIPATED. ALL CROSSINGS WILL BE DESIGNED TO MAINTAIN EXISTING CONDITIONS.
6. PROPOSED CURB RADII SHOWN ARE BASED ON CITY STANDARDS AND/OR AASHTO.
7. ADDITIONAL TURN LANE LENGTHS AT UNITS ARE BASED UPON TRAFFIC ANALYSIS.
8. MEDIAN OPENINGS ARE PROPOSED AT THE LOCATIONS SHOWN. FINAL LOCATIONS MAY BE ADJUSTED BASED ON TRAFFIC ANALYSIS AND DESIGN CONSIDERATIONS.
9. ACCESS TO EXISTING PROPERTIES WILL DIRECT FLOW TO ADJACENT ROADWAYS AND NOT ADVERSELY AFFECT DRAINAGE.
10. PROPOSED 5.5' SIDEWALK PROPOSED WITH STREET FOR SH 66 AND FM 1141 AND 10' SIDEWALK PROPOSED WITH STREET FOR SH 205 AND FM 552.
12. POTENTIAL HAZARDOUS PROPERTIES WERE IDENTIFIED BASED ON A REVIEW OF ENVIRONMENTAL DATABASES. SEE ENVIRONMENTAL REPORT FOR DETAILS.

SCHEMATIC ROLL INDEX

ROLL 1: STA 1+00.00 TO 120+00
ROLL 2: STA 120+00 TO 237+00
ROLL 3: STA 237+00 TO 347+00
ROLL 4: STA 347+00 TO 459+00
ROLL 5: STA 459+00 TO 558+42

EXISTING TYPICAL SECTIONS

SH 66

SH 205

PROPOSED TYPICAL SECTIONS

SH 66 FROM SH 205 TO FM 1141

SH 66 FROM FM 1141 TO FM 552

SH 66 FROM FM 552 TO FM 1777

SH 205 FROM SH 66 TO FM 552

TRAFFIC DIAGRAM

TRAFFIC LEGEND

- 2012 ADT
- 2035 ADT
- 2012 PEAK HOUR
- 2035 PEAK HOUR
- PROBABLE SIGNALIZED INTERSECTION

FM 551

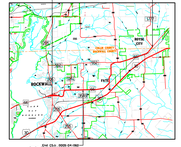

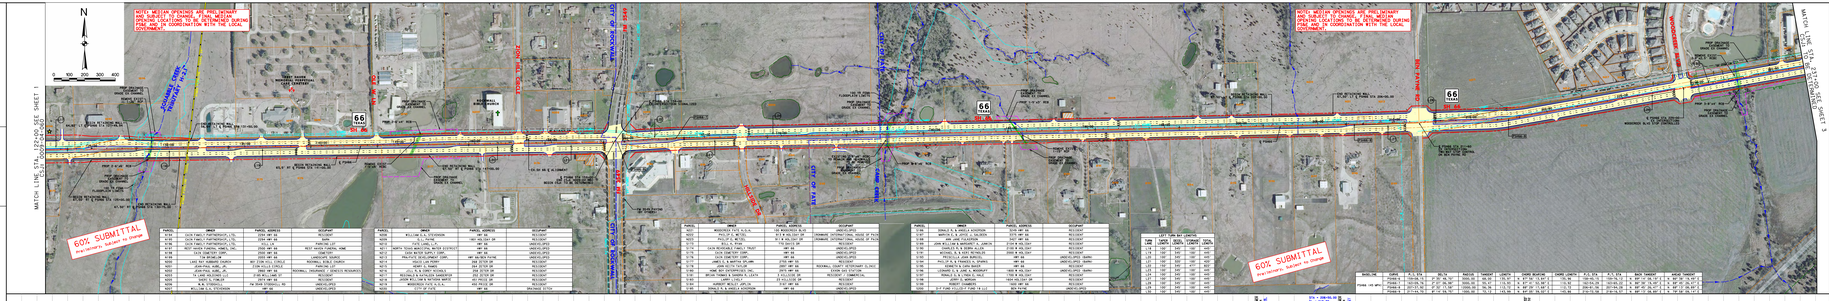





LEFT TURN BAY LENGTHS				
