STATE OF TEXAS
TEXAS DEPARTMENT OF TRANSPORTATION

PRELIMINARY DESIGN SCHEMATIC

DALLAS DISTRICT
WILLIAM L. HALL, P.E. - DISTRICT ENGINEER
CSJ 1290-02-017

NET LENGTH OF PROJECT: 1.391 MILES
SCALE HORIZ: 1"=50' VERT: 1"=5'

ROCKWALL COUNTY
SH 276

FROM SH 205 TO FM 549

WIDEN 2-LANE RURAL TO 4-LANE DIVIDED URBAN
ROADWAY FUNCTIONAL CLASSIFICATION = URBAN MINOR ARTERIAL
DESIGN SPEED = 40 MPH

KEY MAP
NTS
ROLL 1 OF 3
FEBRUARY 2014

CH2MHILL
LINE F1297

Texas Department of Transportation

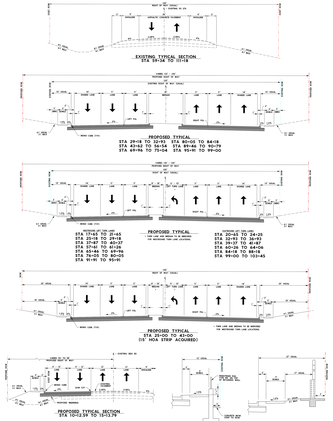

NOTE: DIMENSIONS SHOWN ARE TO FACE OF CURB UNLESS OTHERWISE NOTED

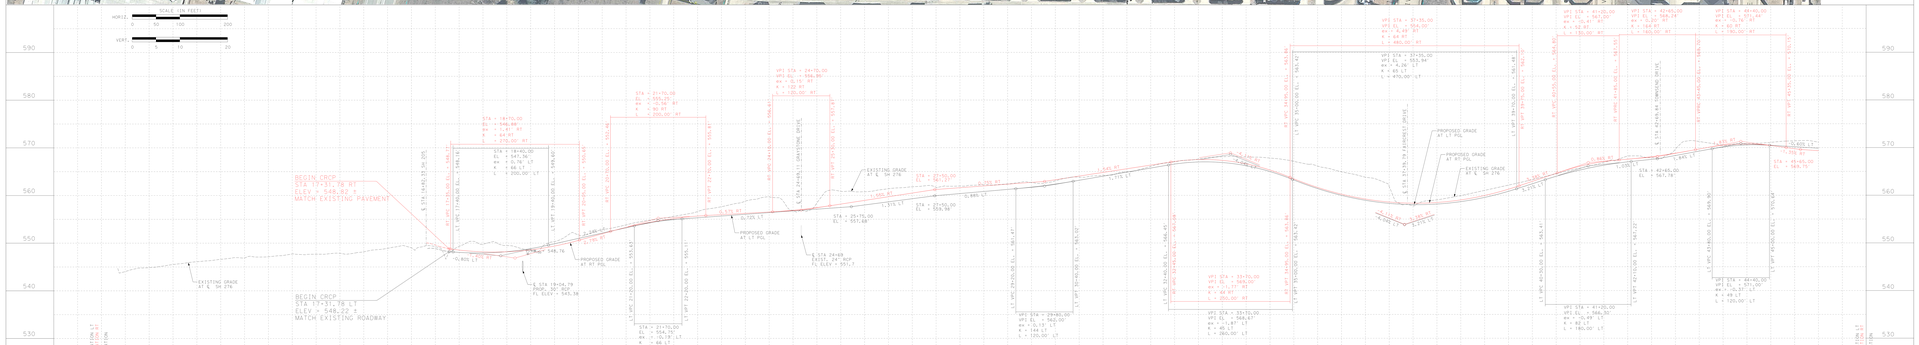
HORIZ: SCALE IN FEET
VERT:
BEGIN CRCP
ELEV = 548.82 ±
MATCH EXISTING PAVEMENT
BEGIN CRCP
ELEV = 548.22 ±
MATCH EXISTING ROADWAY
EXISTING GRADE AT ℄ SH 276
PROPOSED GRADE AT ℄ PRL
PROPOSED GRADE AT LT PRL
PROPOSED GRADE AT RT PRL
PROPOSED GRADE AT ℄ SH 276
EXISTING GRADE AT LT PRL
EXISTING GRADE AT RT PRL
PROPOSED GRADE AT LT PRL
PROPOSED GRADE AT RT PRL
EXISTING GRADE AT ℄ SH 276
PROPOSED GRADE AT ℄ SH 276
EXISTING