STATE OF TEXAS
TEXAS DEPARTMENT OF TRANSPORTATION

PRELIMINARY DESIGN SCHEMATIC

DALLAS DISTRICT
WILLIAM L. HALL, P.E. - DISTRICT ENGINEER
CSJ 1290-02-017

NET LENGTH OF PROJECT= 1.91 MILES
SCALE HORIZ: 1"=50' VERTI: 1"=5'

ROCKWALL COUNTY
SH 276

FROM SH 205 TO FM 549

WIDEN 2-LANE RURAL TO 4-LANE DIVIDED URBAN
ROADWAY FUNCTIONAL CLASSIFICATION = URBAN MINOR ARTERIAL
DESIGN SPEED = 40 MPH

KEY MAP
NTS
ROLL 3 OF 3
FEBRUARY 2014

CH2MHILL
FIRM F2291

Texas Department of Transportation

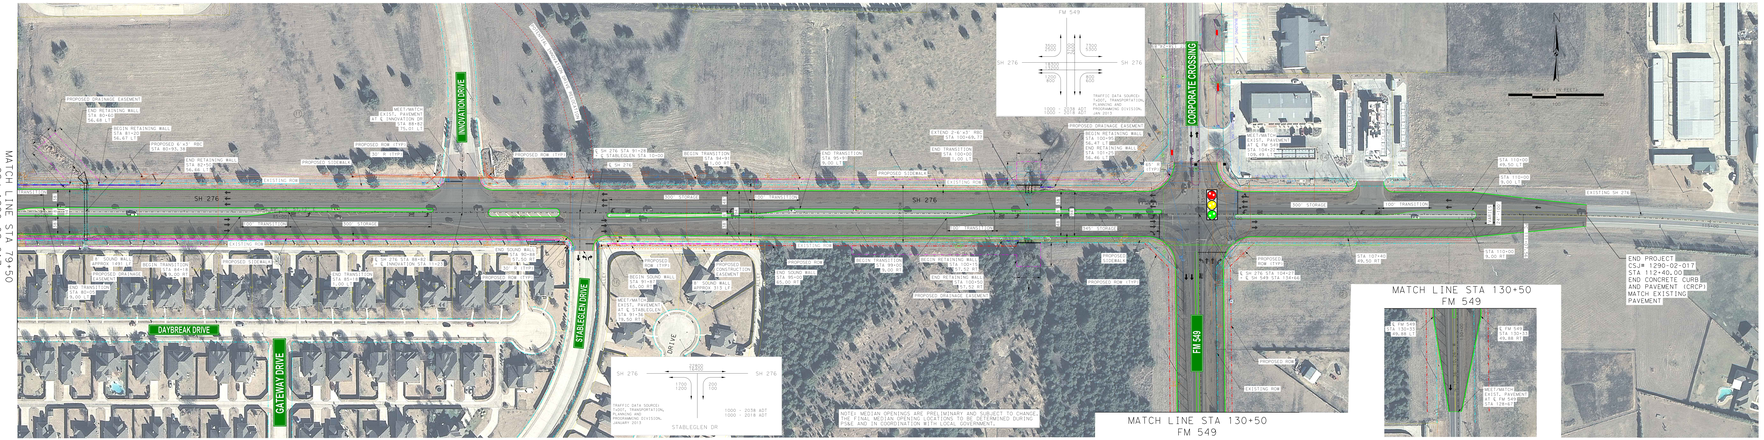

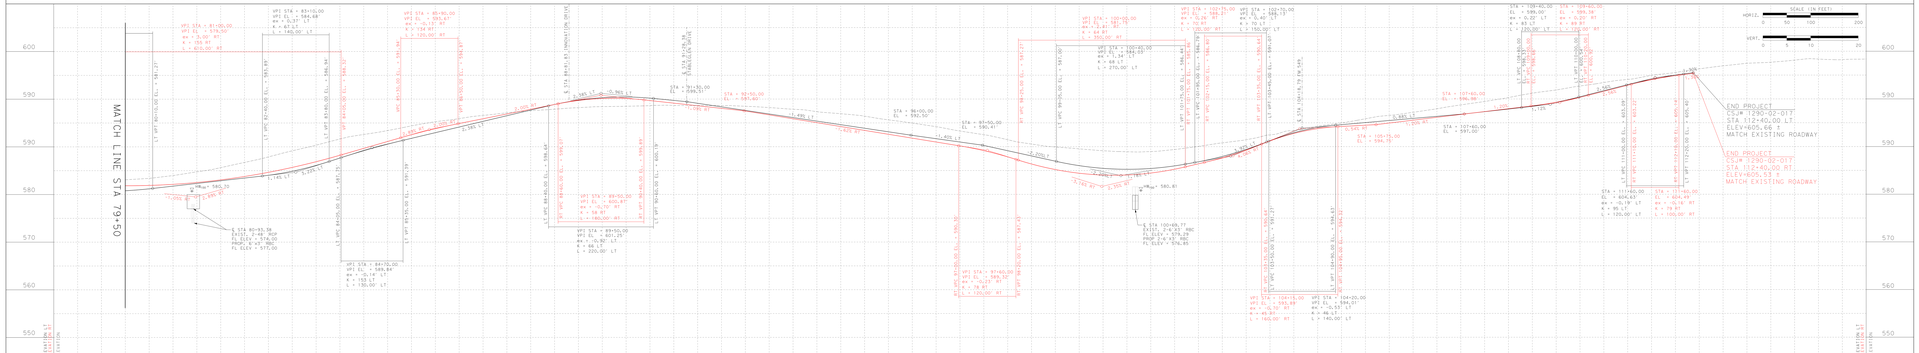

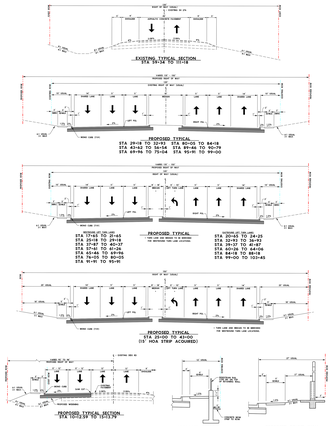

STATE OF TEXAS
TEXAS DEPARTMENT OF TRANSPORTATION

PRELIMINARY DESIGN SCHEMATIC

DALLAS DISTRICT
WILLIAM L. HALL, P.E. - DISTRICT ENGINEER
CSJ 1290-02-017

NET LENGTH OF PROJECT= 1.91 MILES
SCALE HORIZ: 1"=50' VERTI: 1"=5'

ROCKWALL COUNTY
SH 276

FROM SH 205 TO FM 549

WIDEN 2-LANE RURAL TO 4-LANE DIVIDED URBAN
ROADWAY FUNCTIONAL CLASSIFICATION = URBAN MINOR ARTERIAL
DESIGN SPEED = 40 MPH

KEY MAP
NTS
ROLL 3 OF 3
FEBRUARY 2014

CH2MHILL
FIRM F2291

Texas Department of Transportation

PARCEL #	PROPERTY OWNER	ADDRESS OF PARCEL
1	[illegible]	[illegible]
2	[illegible]	[illegible]
LEGEND

- EXISTING R.O.W.
- PROPOSED R.O.W.
- PROPOSED CURB
- SIDEWALK
- PROP DRAINAGE EASEMENT
- PROP CONSTRUCTION EASEMENT
- TRAFFIC ARROW
- PEDESTRIAN RAMP (TYPE 2)
- PEDESTRIAN RAMP (TYPE 8)
- PEDESTRIAN RAMP (TYPE 10)
- RETAINING WALL
- SOUND WALL
- COMBINATION RETAINING/SOUND WALL
- PROPOSED CULVERT
- PARCEL NUMBER
- REMOVE EXISTING ROADWAY
- PROPOSED ROADWAY

TOPOGRAPHY BY PHOTOGRAMMETRIC METHODS FROM AERIAL PHOTOGRAPHS TAKEN ON AUG 27,2003.