TEXAS DEPARTMENT OF TRANSPORTATION®
DALLAS DISTRICT
CEASON CLEMENS, P.E., DISTRICT ENGINEER


DESIGN SCHEMATIC
THE I-30 EAST DALLAS PROJECT
FERGUSON ROAD TO BASS PRO DRIVE
DALLAS COUNTY, TEXAS
CSJ'S: 0009-11-260, 262, 263, 264, 265


APRIL 2023
ROLL 8 OF 11

LENGTH:	11.61 MILES
FUNCTIONAL CLASS:	URBAN INTERSTATE
AVERAGE DAILY TRAFFIC:	XXX,XXX (XXXX), XXX,XXX (XXXX)
DESIGN SPEEDS	
MAIN LANES:	60 MPH
MANAGED LANES:	60 MPH
DIRECT CONNECTORS:	60 MPH
RAMPS:	40 MPH
FRONTAGE ROADS/BYPASSES:	40 MPH
LOCAL STREETS:	30 MPH
FRONTAGE ROAD CONNECTORS:	30 MPH
TURNAROUNDS:	15 MPH

LOCAL STREETS

NAME	DESIGN SPEED	FUNCTIONAL CLASSIFICATION
HUNNICUT	30 MPH	MAJOR COLLECTOR
JIM MILLER	30 MPH	MINOR ARTERIAL
ST FRANCIS	30 MPH	MAJOR COLLECTOR
LOOP 12 FR	30 MPH	MAJOR COLLECTOR
BIG TOWN	30 MPH	MINOR ARTERIAL
MOTLEY	30 MPH	MAJOR COLLECTOR

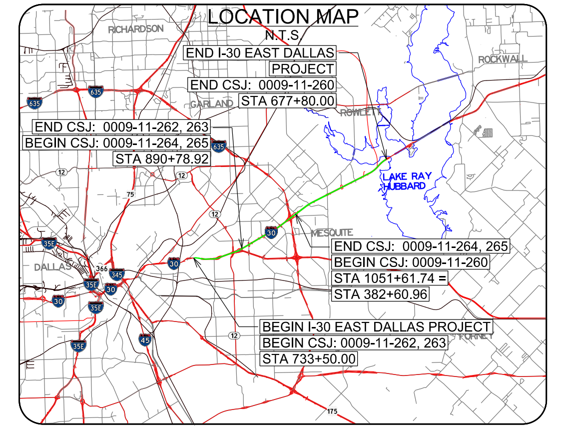

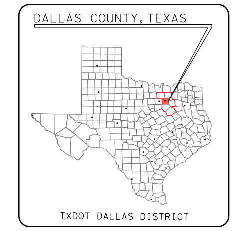

TEXAS COUNTY MAP
N.T.S.

0 10 20 30 40
VERTICAL SCALE:

0 100 200 300 400
HORIZONTAL SCALE:

PRELIMINARY
FOR INTERIM REVIEW ONLY
THESE DOCUMENTS ARE FOR INTERIM REVIEW AND NOT INTENDED FOR REGULATORY APPROVAL, PERMIT, BIDDING OR CONSTRUCTION PURPOSES. THEY WERE PREPARED BY OR UNDER THE SUPERVISION OF:

NAME	P.E. NO.	DATE
JEREMY W. MCGAHAN	103650	04/03/2023
ARTURO BENITEZ	131960	04/03/2023

HALFF ASSOCIATES, INC.
TBPELS FIRM #F-312


halff


1201 NORTH BOWSER ROAD
RICHARDSON, TEXAS 75081-2275
TEL (214) 346-6200
FAX (214) 739-0095


DATE SUBMITTED:


DATE APPROVED:


© 2023 by Texas Department of Transportation all rights reserved




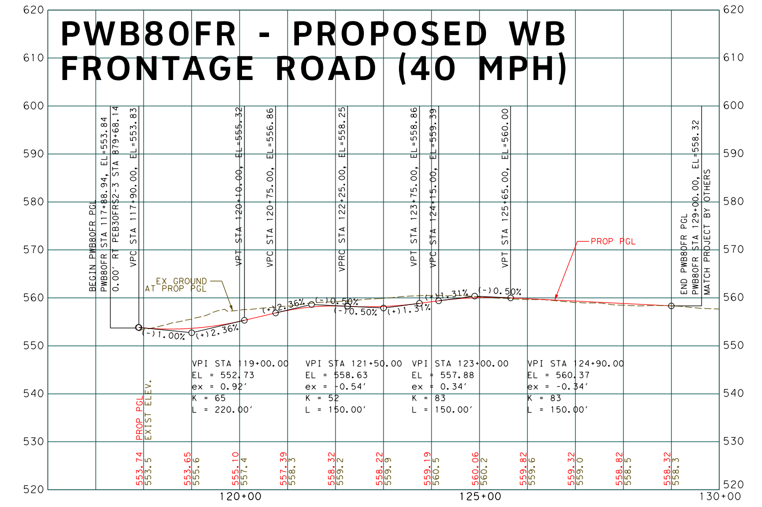


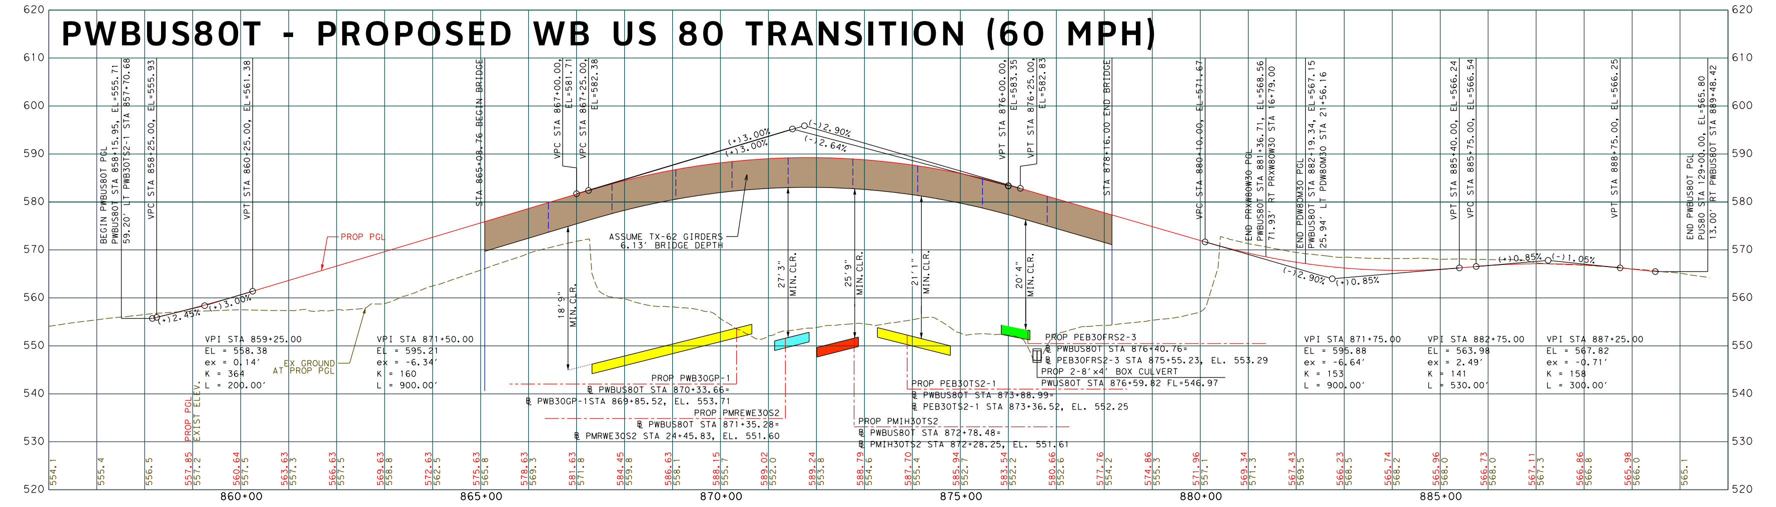

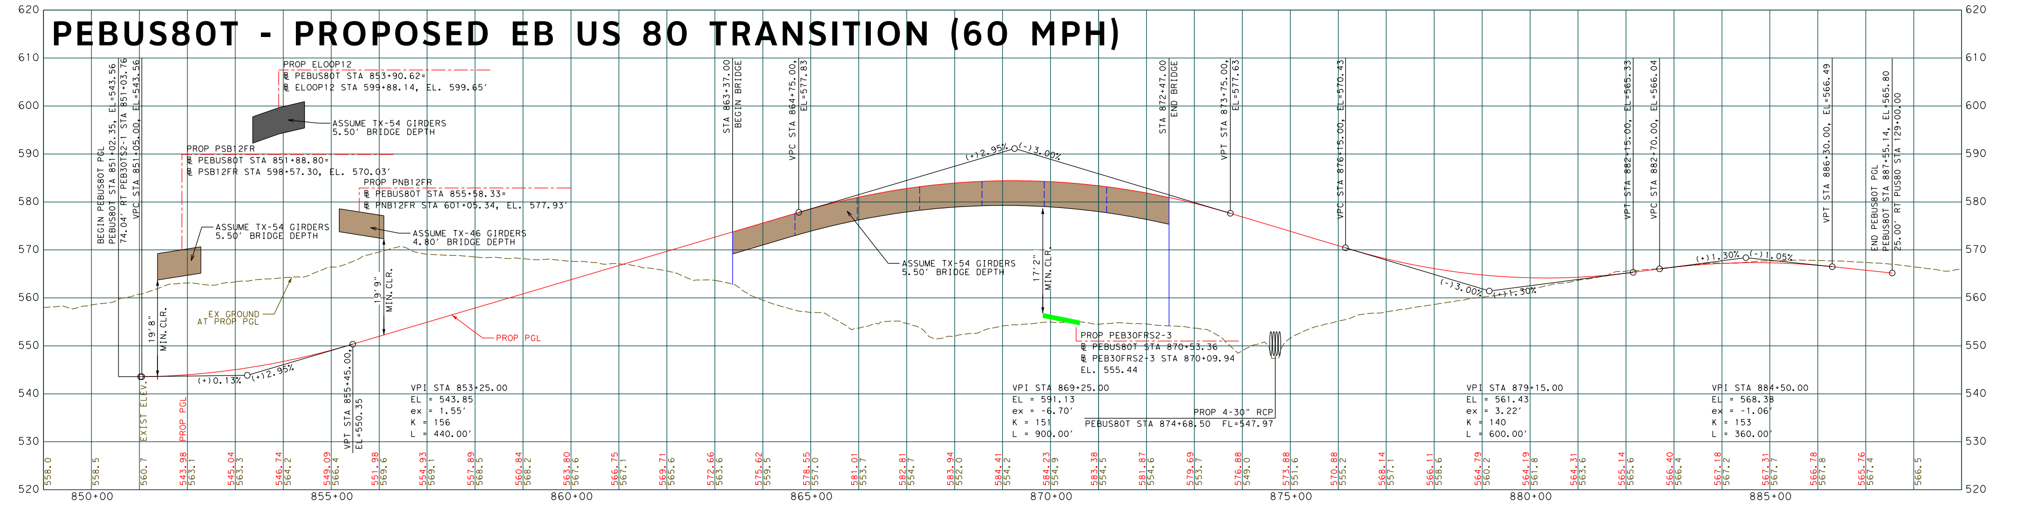

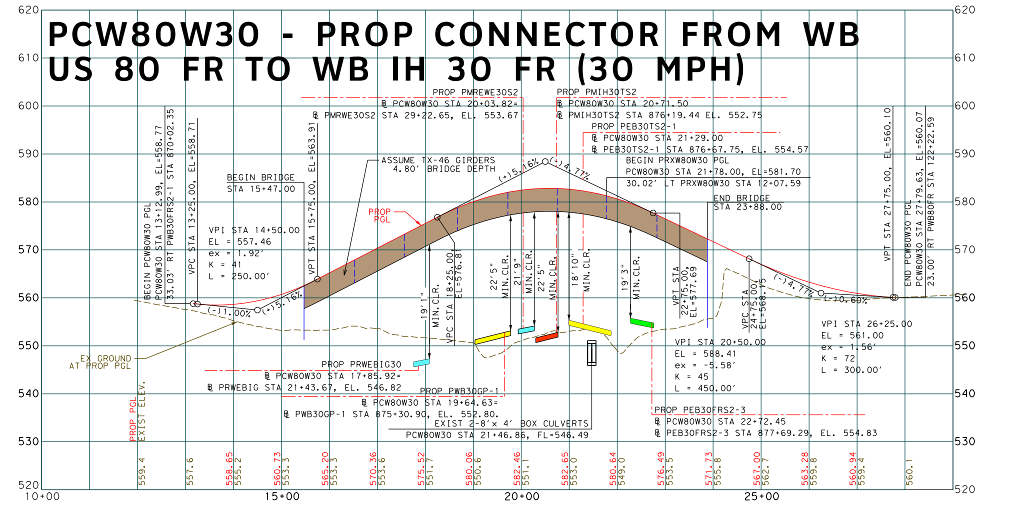

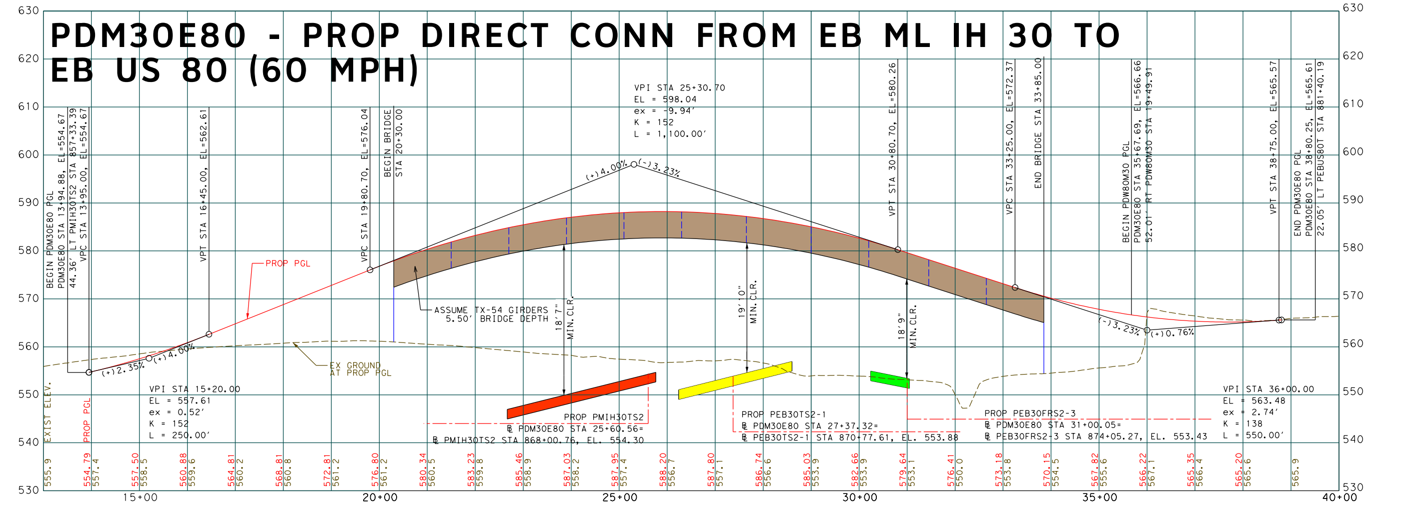

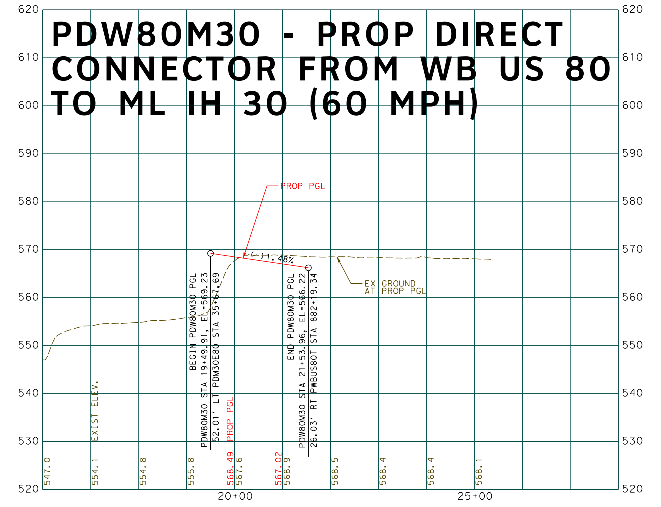


TEXAS DEPARTMENT OF TRANSPORTATION®
DALLAS DISTRICT
CEASON CLEMENS, P.E., DISTRICT ENGINEER
DESIGN SCHEMATIC
THE I-30 EAST DALLAS PROJECT
FERGUSON ROAD TO BASS PRO DRIVE
DALLAS COUNTY, TEXAS
CSJ'S: 0009-11-260, 262, 263, 264, 265
APRIL 2023
ROLL 8 OF 11
PRELIMINARY
FOR INTERIM REVIEW ONLY
TEXAS COUNTY MAP
© 2023 by Texas Department of Transportation all rights reserved