© 2012

Texas Department of Transportation

Dallas District Design Schematic

William L. Hale, P.E.
District Engineer

FM 664

From: US 287 in Waxahachie
To: IH 45 in Ferris

CSJ: 1051-01-038

Ellis County
Functional Class: Rural Highway
Project Length: 20.65 Miles
Design Speed: 40 mph

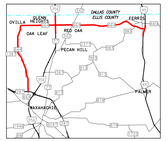

Scale: Horizontal 1"=200'

© 2012 by Texas Department of Transportation all rights reserved

December 2012

PRELIMINARY
SUBJECT TO REVISIONS

SCHEMATIC PREPARED BY:

JEREMY SIMMONS — 98448
NAME — P.E. NUMBER

M. SHANE WALTERS — 120180
NAME — P.E. NUMBER

December 2012
DATE

NOT INTENDED FOR CONSTRUCTION, BIDDING, OR PERMIT PURPOSES

ROLL 5 OF 14

HDR Engineering, Inc.
17111 Preston Road, Suite 200
Dallas, Texas 75248-1229

SCHEMATIC SHEETS

LEGEND

- PROPOSED MEDIANS
- PROPOSED FRONTAGE ROADS
- PROPOSED RAMPS
- PROPOSED CROSS STREETS / DRIVEWAYS
- PROPOSED CONCRETE STRUCTURES
- PROPOSED DISPLACEMENTS
- PROPOSED DRAINAGE EASEMENT
- EXISTING ROW
- PROPOSED ROW
- PROPOSED CENTERLINE/BASELINE
- CURVE NUMBER
- NUMBER OF LANES
- PARCEL ID NUMBER

NOTES

1. EXISTING FEATURES ARE NOT FIELD SURVEYED. SCHEMATICS ARE BASED ON AERIAL IMAGERY DATED OCTOBER 2011 AND TCAD DATA.
2. MID RAMPS ARE NOT DEPICTED ON THE PLAN. THE EXACT LOCATIONS OF MID RAMPS AND OVERPASS BRIDGE TERMINATIONS WILL BE DETERMINED DURING THE DESIGN PHASE.
3. EXISTING DRIVEWAY LOCATIONS ARE NOT SHOWN IN ENTIRETY. DRIVEWAYS WILL BE RECONSTRUCTED AS NECESSARY DURING DETAILED DESIGN AND CONSTRUCTION OF THE PROPOSED FACILITY TO MATCH EXISTING OR BETTER.
4. MEDIAN OPENING LOCATIONS TO BE DETERMINED IN PH&C STUDY.
5. RETAINING ARE SHOWN AS POTENTIAL STEM WHERE IT MAY BE REQUIRED DUE TO CONSTRAINTS OF THE EXISTING ROW AND/OR TOPOGRAPHY.
6. UNLESS OTHERWISE NOTED, EXISTING PAVEMENT AND DRIVERS WILL BE MATCHED WITHIN LIMITS OF PROPOSED RECONSTRUCTION WORK.
7. DIMENSIONS ARE TO FACE OF CURB OR TO THE EDGE OF CONCRETE PAVEMENT UNLESS NOTED OTHERWISE.

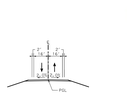

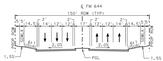


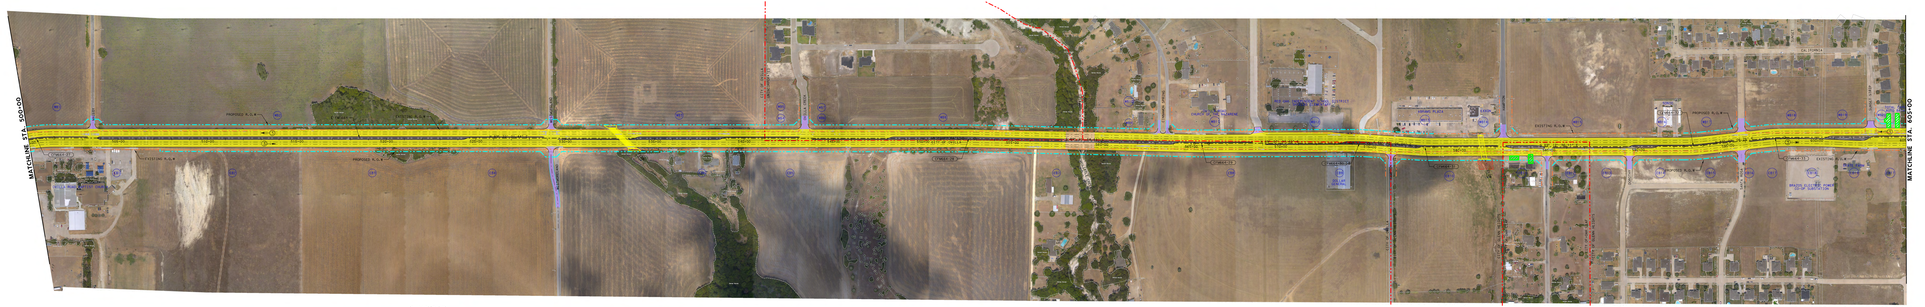

Preliminary
SUBJECT TO CHANGE
WITHOUT NOTICE

Preliminary
SUBJECT TO CHANGE
WITHOUT NOTICE
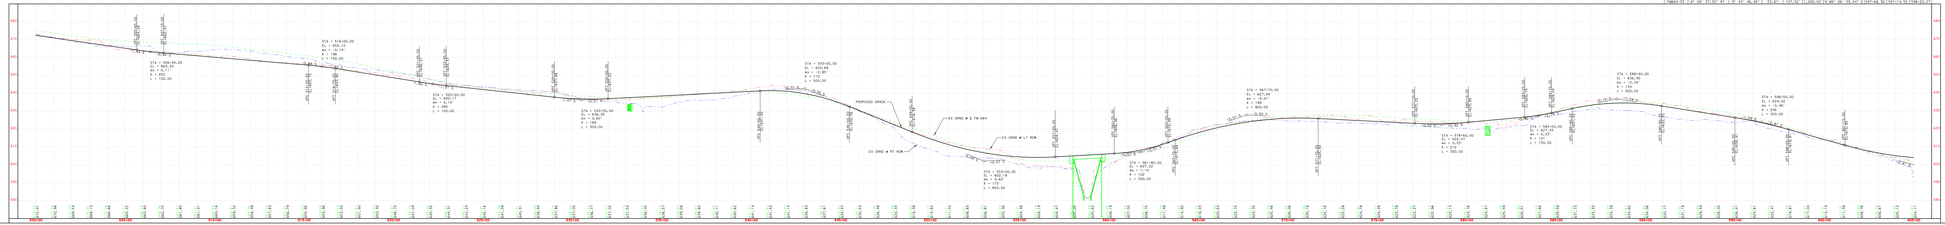
