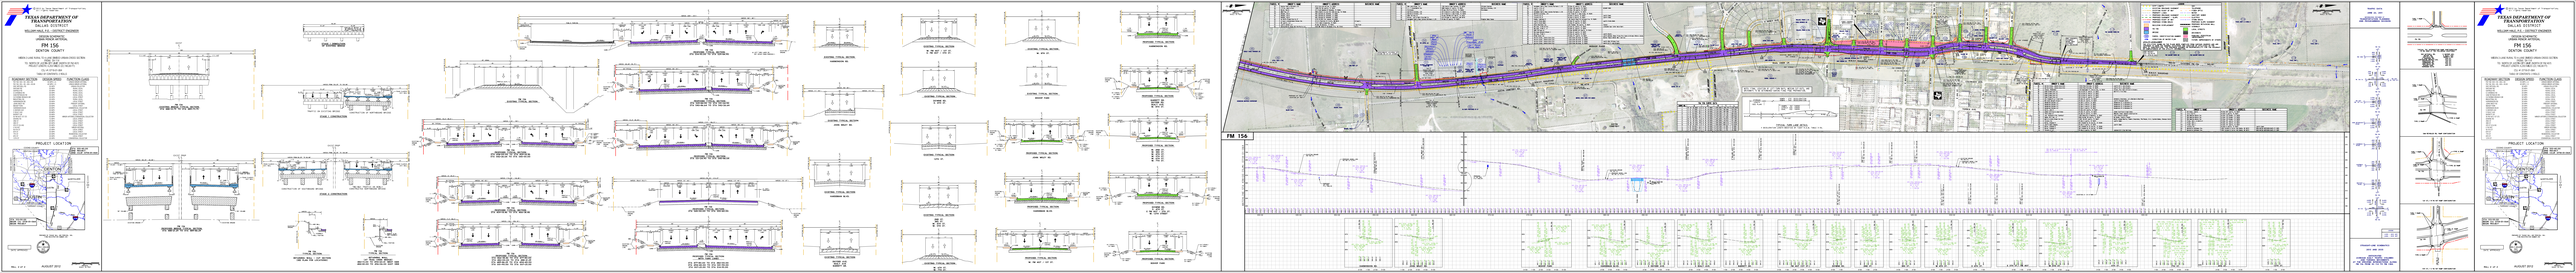
TEXAS DEPARTMENT OF TRANSPORTATION
DALLAS DISTRICT
WILLIAM MALE, P.E. - DISTRICT ENGINEER
FM 156
DENTON COUNTY
PROJECT LOCATION
FM 156