Texas Department of Transportation © 2022

DALLAS DISTRICT
MOHAMED K. BUR, P.E., DISTRICT ENGINEER

DESIGN SCHEMATIC
FM 1777
COLLIN COUNTY

CSJ: 1014-04-016
FROM SH 66 TO FM 6
NET LENGTH OF PROJECT = 6.02 MI

COUNTY: COLLIN
DATE: MAY 17, 2022

DESIGN CRITERIA:

FUNCTIONAL CLASSIFICATION: URBAN COLLECTOR STREET
TERRAIN: LEVEL
DESIGN SPEED: 45 MPH – URBAN STREET
30 MPH – CROSS STREETS
DESIGN CRITERIA: TEXAS DEPARTMENT OF TRANSPORTATION MANUAL CHAPTER 3 SECTION 2 – URBAN STREET

2026 ADT = 6,300
2036 ADT = 6,300
2056 ADT = 7,000

PUBLIC MEETING EXHIBIT – FM 1777
COLLIN COUNTY

COLLIN COUNTY

VICINITY MAP
N.T.S.

ENTECH CIVIL ENGINEERS, INC
1412 FM 1378 WEST
WYLIE, TEXAS 75098
PHONE: (972) 442-7960
FAX: (972) 442-7961
TBPE REGISTRATION NO. F-1659

ROLL 2 OF 4

80% SCHEMATIC
PRELIMINARY; SUBJECT TO CHANGE WITHOUT NOTICE

PRELIMINARY
SUBJECT TO CHANGE BASED ON FURTHER DEVELOPMENT RESULTING FROM PUBLIC INPUT AND TECHNICAL REVIEW

SCHEMATIC PREPARE BY:
ENTECH CIVIL ENGINEERS, INC
TBPE REGISTRATION NO. F-1659

FOR INTERIM REVIEW ONLY. NOT FOR PERMIT, BIDDING OR CONSTRUCTION.

Registered for the Public Submission of Plans

ROSELIO GONZALEZ, P.E.
NAME

PE
TITLE/DESIGNATION

5/13/2022
DATE

REGISTRATION NUMBER

ROLL INDEX:
ROLL 2: FM 1777 MAINLANES
STA. 180+00 TO STA. 260+00

SCALE
HORZ 1" = 20'
VERT 1" = 20'

ROLL 2 OF 4



Texas Department of Transportation © 2022

DALLAS DISTRICT
MOHAMED K. BUR, P.E., DISTRICT ENGINEER

DESIGN SCHEMATIC
FM 1777
COLLIN COUNTY

CSJ: 1014-04-016
FROM SH 66 TO FM 6
NET LENGTH OF PROJECT = 6.02 MI

COUNTY: COLLIN
DATE: MAY 17, 2022

DESIGN CRITERIA:

FUNCTIONAL CLASSIFICATION: URBAN COLLECTOR STREET
TERRAIN: LEVEL
DESIGN SPEED: 45 MPH – URBAN STREET
30 MPH – CROSS STREETS
DESIGN CRITERIA: TEXAS DEPARTMENT OF TRANSPORTATION MANUAL CHAPTER 3 SECTION 2 – URBAN STREET

2026 ADT = 4,300
2036 ADT = 5,000
2056 ADT = 7,000

PUBLIC MEETING EXHIBIT – FM 1777
COLLIN COUNTY

COLLIN COUNTY

VICINITY MAP
N.T.S.

ENTECH CIVIL ENGINEERS, INC
1412 FM 1378 WEST
WYLIE, TEXAS 75098
PHONE: (972) 442-7960
FAX: (972) 442-7961
TBPE REGISTRATION NO. F-1659

ROLL 2 OF 4

80% SCHEMATIC
PRELIMINARY; SUBJECT TO CHANGE WITHOUT NOTICE

PRELIMINARY
SUBJECT TO CHANGE BASED ON FURTHER DEVELOPMENT RESULTING FROM PUBLIC INPUT AND TECHNICAL REVIEW

SCHEMATIC PREPARE BY:
ENTECH CIVIL ENGINEERS, INC
TBPE REGISTRATION NO. F-1659

FOR INTERIM REVIEW ONLY. NOT FOR PERMIT, BIDDING OR CONSTRUCTION.

Registered for the Public Submission of Plans

ROSELIO GONZALEZ, P.E.
NAME

PE
TITLE/DESIGNATION

5/13/2022
DATE

REGISTRATION NUMBER

ROLL INDEX:
ROLL 2: FM 1777 MAINLANES
STA. 180+00 TO STA. 260+00

SCALE
HORZ 1" = 20'
VERT 1" = 20'

ROLL 2 OF 4

ENGINEER | PLANNER | SURVEYOR | CONSTRUCTION MANAGER
2610 North Shore Road, Mission, TX 78574
Phone: 956.271.6800
www.kcicorp.com
TBPE Registration No. F-10573

KCI

PLAN LEGEND:

PROPOSED ℄
PROPOSED EP
PROPOSED ROW
PROPOSED ROW BY OTHERS
PARCEL BOUNDARY
RETAINING WALL
TEMP. EASEMENT
100 YR FLOODPLAIN AREA
WETLANDS
EXISTING DRAINAGE
PROPOSED DRAINAGE
PROPOSED DIRECTION OF TRAVEL
EXISTING DIRECTION OF TRAVEL
PROPOSED BRIDGE
PROPOSED CULVERT
PROPOSED DRIVEWAY
PROPOSED SIDEPATH
PROPOSED MEDIAN
POTENTIAL DISPLACEMENT
PERMANENT DISPLACEMENT
REMOVAL
LANE CLOSURE
CURVE DATA
PARCEL DATA

UTILITY LEGEND:

ELECTRICAL POWER POLE
ELECTRICAL POWER LINE
GAS LINE
COMMUNICATION LINE
WATER LINE

PLAN NOTES:

1. EXISTING FEATURES WERE FIELD SURVEYED. SCHEMATICS ARE BASED ON AERIAL SURVEYS DATED 11-03-2020 AND RECORD PLANS.
2. FINAL LOCATION OF MEDIAN OPENINGS WILL BE DETERMINED IN THE PS&E DEVELOPMENT PHASE IN COORDINATION WITH THE LOCAL GOVERNMENTS.
3. DIMENSIONS ARE TO THE EDGE OF PAVEMENT OR NORMAL FACE OF CURB, UNLESS OTHERWISE NOTED (E.G. ROW, PROPERTY, ETC.) OTHERWISE, REFER TO TYPICAL SECTIONS FOR BARRIER TYPES AND LIMITS.
5. OWNERSHIP INFORMATION SHOWN ON SCHEMATIC OBTAINED FROM DALLAS, COLLIN COUNTY APPRAISAL DISTRICT.
6. EXISTING CULVERT LOCATIONS, SIZE, AND ELEVATIONS OBTAINED FROM RECORD DOCUMENTS AND ARE SHOWN FOR INFORMATIONAL PURPOSES ONLY.
7. ADA RAMPS AND SIDEWALKS ARE DIAGRAMMATIC ONLY AND WILL BE DESIGNED DURING PS&E. SIDEWALKS ARE SHOWN ON TYPICAL SECTIONS.
8. EXISTING DRIVEWAYS WILL REMAIN UNLESS IT IS DETERMINED IN COORDINATION WITH THE LOCAL GOVERNMENT THAT THE DRIVEWAY IS A SAFETY ISSUE AND/OR IS LOCATED WITHIN ACCESS DENIAL LIMITS.
9. BUILDINGS ARE SHOWN AS A PROPOSED DISPLACEMENT IF THE PROPOSED ROW IS WITHIN 10' OF THE EXISTING BUILDING STRUCTURE. ALL OTHER BUILDINGS ARE SHOWN AS A POTENTIAL DISPLACEMENT IF THE PROPOSED ROW IS WITHIN 25' OF THE EXISTING BUILDING STRUCTURE.
10. CONVENTIONAL ROADWAY SIGNAGE (WALL SIGNS) ARE NOT SHOWN AND WILL BE DEVELOPED DURING THE PS&E PHASE OF THE PROJECT.
11. CURBS ARE TYPE II UNLESS OTHERWISE.
12. APPROXIMATE 100 YEAR FLOODPLAIN LIMITS ARE BASE UPON FEMA FLOOD INSURANCE STUDY NUMBER 48085C0330K.
13. THE PROPOSED HORIZONTAL ALIGNMENT DOES NOT REQUIRE SUPERELEVATION.

CURVE DATA:

CURVE	PI STATION	PC STATION	PT STATION	DELTA	DEGREE	TANGENT	LENGTH	RADIUS

PARCEL DATA:

PARCEL ID	OWNER	LANDUSE

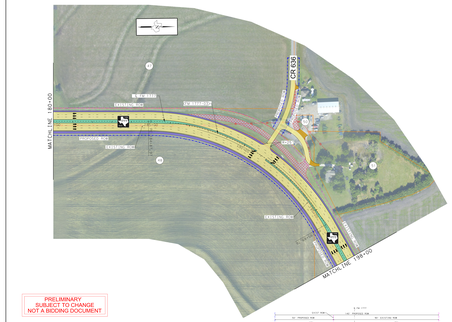

PRELIMINARY
SUBJECT TO CHANGE
NOT A BIDDING DOCUMENT

PRELIMINARY
SUBJECT TO CHANGE
NOT A BIDDING DOCUMENT

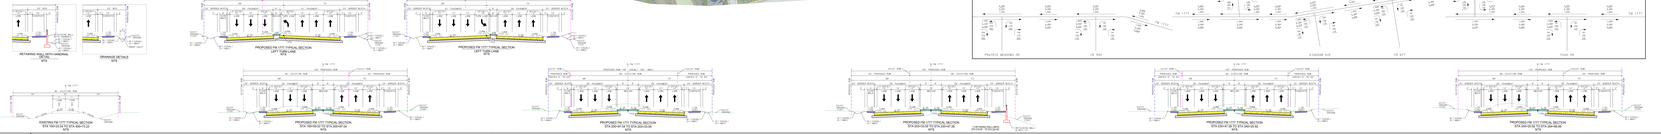

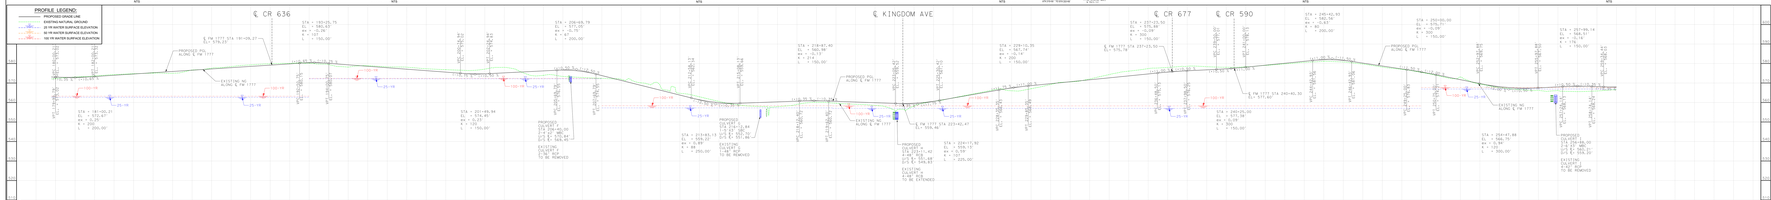

Texas Department of Transportation © 2022