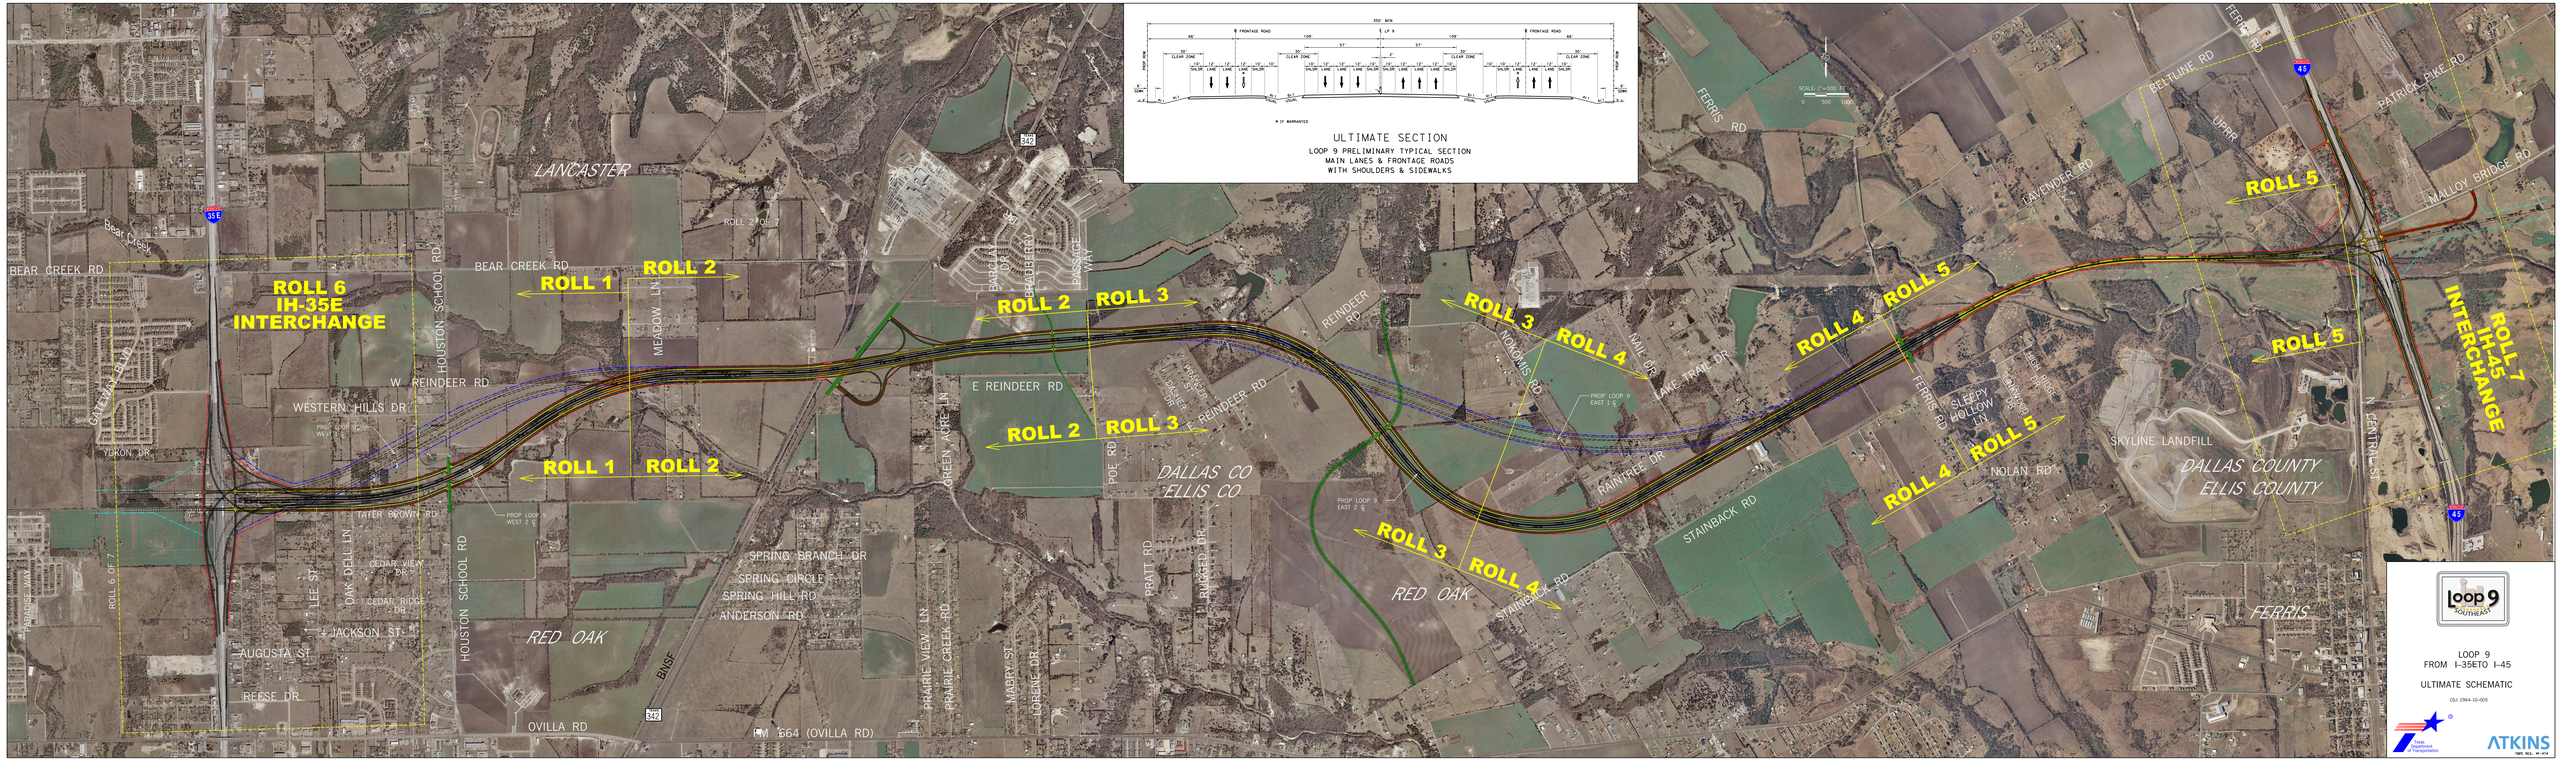
ULTIMATE SECTION
LOOP 9 PRELIMINARY TYPICAL SECTION
MAIN LANES & FRONTAGE ROADS
WITH SHOULDERS & SIDEWALKS
ROLL 6
IH-35E
INTERCHANGE
ROLL 7
IH-45
INTERCHANGE
ROLL 1
ROLL 2
ROLL 3
ROLL 4
ROLL 5
LANCASTER
RED OAK
DALLAS CO
ELLIS CO
DALLAS COUNTY
ELLIS COUNTY
FERRIS
SKYLINE LANDFILL
BEAR CREEK RD
W REINDEER RD
E REINDEER RD
WESTERN HILLS DR
YUKON DR
TATER BROWN RD
HOUSTON SCHOOL RD
MEADOW LN
GREEN ACRE LN
POE RD
PRATT RD
RUGGED DR
PRAIRIE VIEW LN
PRAIRIE CREEK RD
MABRY ST
LORENE DR
SPRING BRANCH DR
SPRING CIRCLE
SPRING HILL RD
ANDERSON RD
AUGUSTA ST
REESE DR
OVILLA RD
FM 664 (OVILLA RD)
JACKSON ST
CEDAR VIEW DR
CEDAR RIDGE DR
OAK DELL LN
LEE ST
PARADISE WAY
GREENWAY BLVD
BARCLAY DR
BRAMBERRY
EMBASSAY WAY
REINDEER RD
NORGANIS RD
NAIL DR
LAKE TRAIL DR
RAINTREE DR
STAINBACK RD
FERRIS RD
LAVENDER RD
SLEEPY HOLLOW LN
NOLAN RD
BELTLINE RD
UPRR
PATRICK PIKE RD
MALLOY BRIDGE RD
N CENTRAL ST
BNSF
Bear Creek
PROP LOOP 9 WEST ℄
PROP LOOP 9 EAST ℄
SCALE: 1" = 500 ft
0 500 1000
LOOP 9
FROM I-35ETO I-45
ULTIMATE SCHEMATIC
CSJ: 2964-10-005
ATKINS
TBPE REG. #F-474