TEXAS DEPARTMENT OF TRANSPORTATION

DALLAS DISTRICT

CEASON CLEMENS, P.E., DISTRICT ENGINEER

DESIGN SCHEMATIC

LOOP 9 SEGMENT A, ETC
DALLAS & ELLIS COUNTIES

CSJ # 2964-10-006: LOOP 9 FROM US67 TO IH35E

Project Length = 52,661.00 Feet = 9.97 Miles

DESIGN SPEEDS

DESIGN SPEEDS AND FUNCTIONAL CLASSIFICATIONS:

FRONTAGE ROADS (URBAN COLLECTOR): - 50 MPH

CROSS STREETS: - 40 MPH

U-TURNS (URBAN COLLECTOR): - 25 MPH

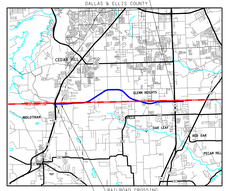

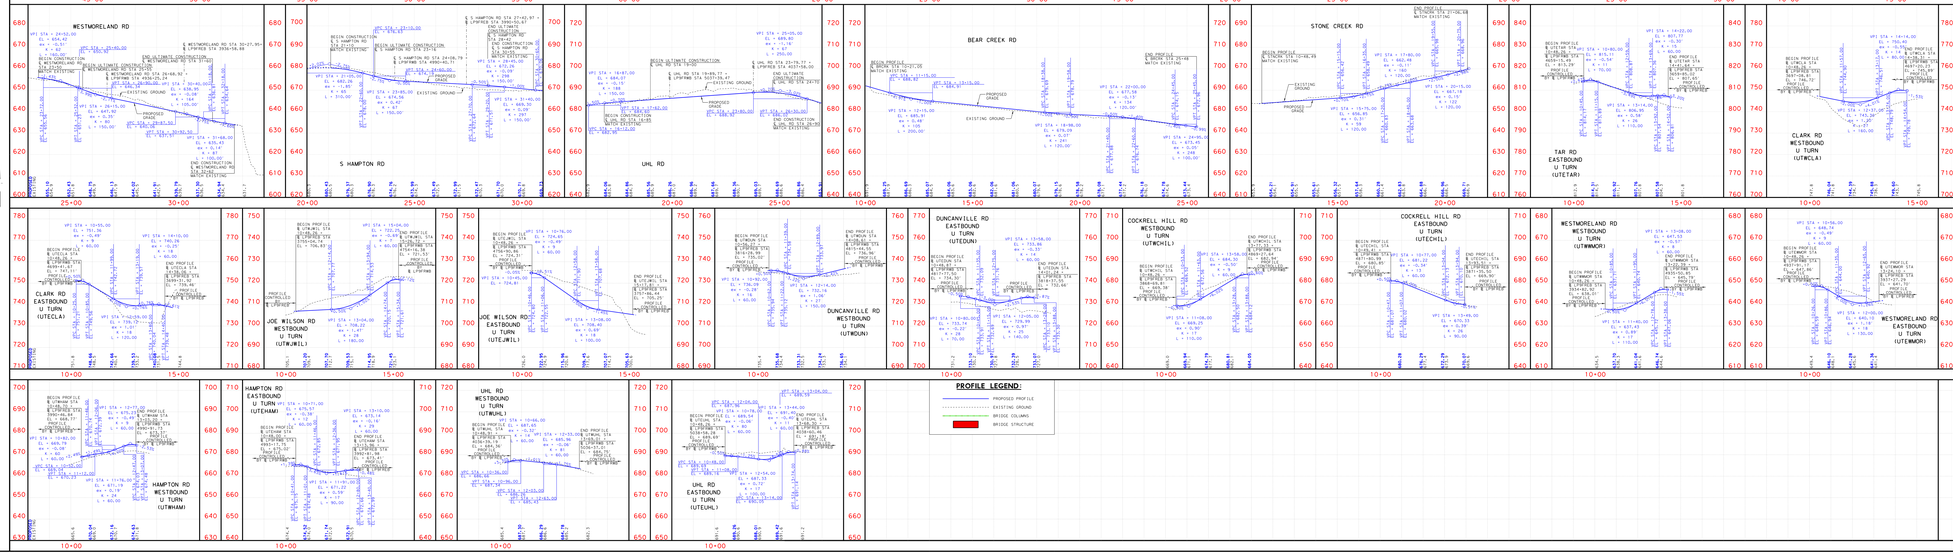

APPROVED SCHEMATIC NOT FOR CONSTRUCTION

SCHEMATIC PREPARED BY:
REGISTERED ENGINEER
FOR TXDOT USE ONLY, NOT FOR PERMITTING, BIDDING OR CONSTRUCTION.
Prepared by or under the supervision of the undersigned
HOSSEIN M. HOSSEINI, P.E. 119868
NAME P.E. NUMBER
COLTON W. GILLS, P.E. 119868
NAME P.E. NUMBER
12/4/2023
DATE

HORIZONTAL SCALE 1" = 20'
VERTICAL SCALE 1" = 2'

ROLL 12 OF 12

BGE, Inc.
2906 Dallas Parkway, Suite 101, Frisco, TX 75034
Tel: 972-464-4800 ♦ www.bgeinc.com
TBPE Registration No. F-1046

Copyright 2023
© 2023 by Texas Department of Transportation; all rights reserved

DESIGN SCHEMATIC - LOOP 9 DALLAS/ELLIS COUNTY

COUNTY: DALLAS/ELLIS
DATE: DECEMBER 2023

ROLL 12 OF 12

