DESIGN SCHEMATIC PROFILES SHEET NO.11

INTERCHANGE AT SH 121 AND US 75
COLLIN COUNTY, TEXAS
CSJ: 0364-04-040

PROJECT LOCATION

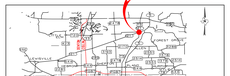

VICINITY MAP
NTS

TEXAS DEPARTMENT OF TRANSPORTATION
DALLAS DISTRICT
WILLIAM HALE, P.E. - DISTRICT ENGINEER

NORTH TEXAS TOLLWAY AUTHORITY
JORGE FIGUEREDO - EXECUTIVE DIRECTOR

JUNE, 2008

SURVEY CONTROL POINTS

POINT NAME	NORTHING	EASTING	ELEVATION	STATION AND OFFSET (FEET)
ARS 75-01	7169351.7253	2524951.8059	651.210	75 @ STA 694+00.36, 148.20 RT

LEGEND

	EXISTING	PROPOSED
MAIN LANE		
RAMP		
FRONTAGE ROAD		
CROSS STREETS		
RIGHT-OF-WAY/PROPERTY LINES		
CONTROL-OF-ACCESS		
MAINLINE/FRONTAGE/RAMP TRAFFIC LANE DIRECTIONAL INDICATOR		
RETAINING WALLS	NOT SHOWN	
BRIDGES		
DIRECT CONNECTOR		

FUNCTIONAL CLASSIFICATION
URBAN FREEWAY

PROJECT LENGTH
SH 121 - 7.8 MILES
US 75 - 1.3 MILES
TOTAL - 9.1 MILES

DESIGN SPEEDS

MAIN LANE:	TO MPH BASED ON URBAN INTERSTATE FREEWAY
FRONTAGE ROAD:	40 MPH
DIRECT CONNECT RAMPS:	50 MPH BASED ON MID RANGE
ON/OFF RAMPS:	50 MPH BASED ON MID RANGE
LOOP RAMPS:	25 MPH
CROSS STREETS:	45 MPH (30 MPH WHERE NOTED)

TYPICAL SECTIONS
(A) 12' CROP
(B) 4' HMAC (TY. B)
(C) 12' FTAB, SIDOR W/12' CROP
(D) 14' CROP
(E) 10' CROP

PROPOSED ALIGNMENTS

MAIN LANES:	
FRONTAGE ROADS:	
ON/OFF RAMPS:	
DIRECT CONNECT RAMPS:	
CROSS STREETS:	

SCALE
PLAN: 1" = 100'
PROFILE: HORZ 1" = 100', VERT 1" = 10'

NOTES:
1. HORIZONTAL AND VERTICAL CONTROL BASED ON NAD 83 COORDINATES.
2. GANTRY LOCATIONS BASED ON TOLL TRAFFIC AND REVENUE STUDY BY N. ROSS & ASSOCIATES.
3. STATIONS ARE REFERENCED TO SH 121 BASELINE UNLESS NOTED OTHERWISE.
4. COMPLETE REMOVAL OF EXISTING PAVEMENT AND STRUCTURES IS ESTIMATED WITHIN CONSTRUCTION LIMITS, EXCEPT WHERE SHOWN OTHERWISE.

INDEX OF ROLLS
ROLL 1 AND 2 = PLAN AND PROFILE SH 121 MAIN LANES
ROLL 3 AND 4 = PLAN AND PROFILE US 75 MAIN LANES
ROLL 5 AND 6 = PLAN AND PROFILE US 121 FRONTAGE ROADS
ROLL 6 AND 7 = PROFILES SH 121 FRONTAGE ROADS
ROLL 8 AND 9 = PROFILES US 75 FRONTAGE ROADS
ROLL 10 AND 11 = PROFILES

Texas Department of Transportation

© 2008 by TxDOT

NORTH TEXAS TOLLWAY AUTHORITY

DESIGN
SCHEMATIC PROFILES
PROPOSED DIRECT CONNECTORS
COLLIN COUNTY, TEXAS

JACOBS
BRIDGEFARMER
SECTION 4

PRELIMINARY - FOR INFORMATION ONLY
These documents are in Design Review and not intended for Construction, Bidding or Permit purposes. They were prepared or compiled by or under the supervision of:
NAME: | DATE: | LICENSE NO.: | LICENSE: | PROFESSIONAL ENGINEER

PRELIMINARY - FOR INFORMATION ONLY
These documents are in Design Review and not intended for Construction, Bidding or Permit purposes. They were prepared or compiled by or under the supervision of:
NAME: | DATE: | LICENSE NO.: | LICENSE: | PROFESSIONAL ENGINEER

DESIGNED | CHECKED | DRAWN | REVIEWED | DATE | SCALE | FILE NAME | PROJECT | HIGHWAY | CONTROL | SECTION | JOB | SHEET NO.

CONTRACT 02292-SH 121-04-PS-PM ROLL 11 OF 11

DIRECT CONNECT N121-N75

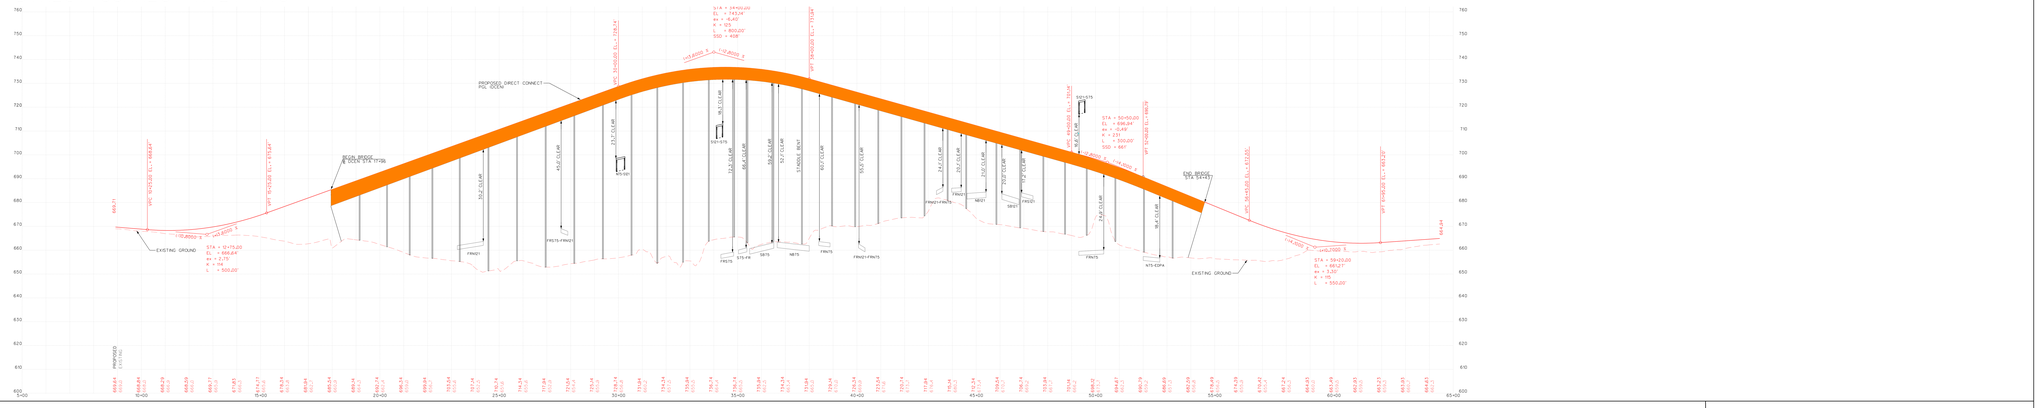

DIRECT CONNECT S121-S75

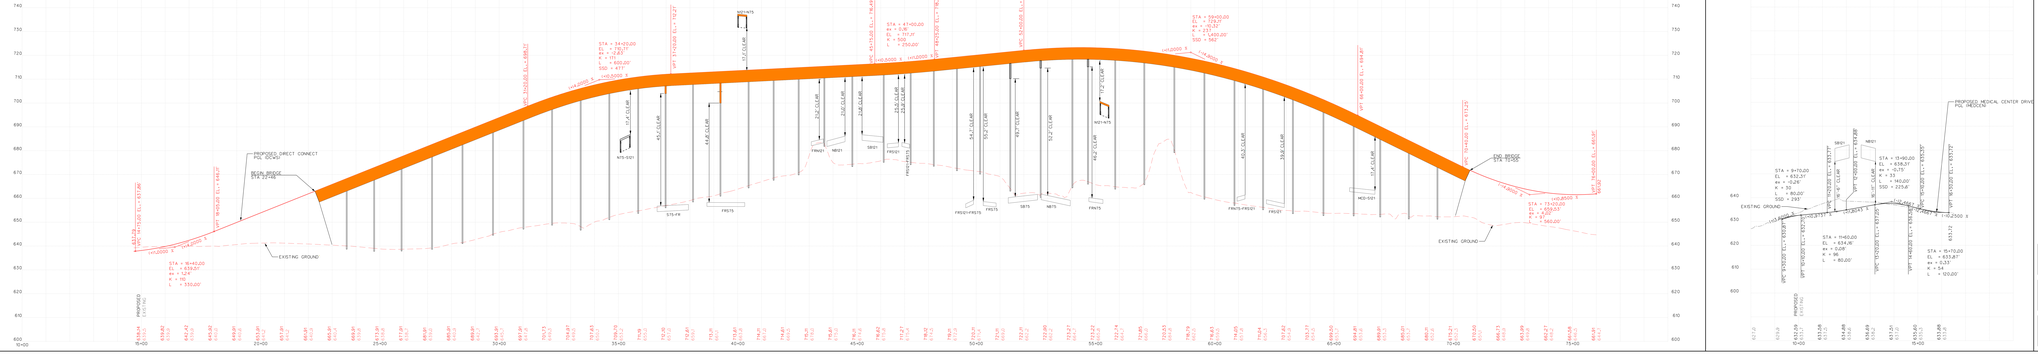

MEDICAL CENTER DRIVE






























