Texas Department of Transportation

DALLAS DISTRICT
PUBLIC MEETING
PRELIMINARY DESIGN SCHEMATIC

MOHAMED E. BUR, P.E.
DISTRICT ENGINEER

US 380 PRINCETON
COLLIN COUNTY, TEXAS

PROJECT LIMITS: FROM FM 1827 TO CR 560
LENGTH OF PROJECT(APPROXIMATELY):11.11 MI

CSJ 0135-04-056
FROM FM 1827 TO JCT US 380/W. PRINCETON DRIVE

CSJ 0135-18-002
FROM JCT US 380/W. PRINCETON DRIVE
TO JCT US 380/W. PRINCETON DRIVE

CSJ 0135-04-036
FROM JCT US 380/W. PRINCETON DRIVE TO CR 560

ROADWAY TYPE	FUNCTIONAL CLASS	DESIGN SPEED
US 380 MAINLANES	URBAN PRINCIPAL ARTERIAL	65 MPH
US 380 RAMPS	URBAN PRINCIPAL ARTERIAL	50 MPH
US 380 TURNAROUNDS	URBAN PRINCIPAL ARTERIAL	30 MPH
FM 1827	URBAN MAJOR COLLECTOR	55 MPH
CR 560	URBAN MAJOR COLLECTOR	45 MPH
CR 560	URBAN MAJOR COLLECTOR	35 MPH

NOTE: DESIGN SPEEDS APPLY TO NEW CONSTRUCTION AS DOCUMENTED IN SCHEMATIC.

TRAFFIC DATA

ADT (2022) = 79,125	% TRUCKS: ADT = 5.0
ADT (2042) = 94,000	% TRUCKS: ADT = 5.0

PREPARED IN COOPERATION WITH THE TEXAS DEPARTMENT OF TRANSPORTATION, AND THE FEDERAL HIGHWAY ADMINISTRATION.

PREPARED UNDER TEXDOT TRANSPORTATION PROGRAMMING AND PLANNING DIVISION'S GENERAL CONSULTANT CONTRACT.

SCALE: 1"=200' H, 1"=20' V AUGUST 2022

LEGEND

- EXISTING ROW
- PROPOSED ROW
- PROPOSED ACCESS DENIAL
- PROPOSED CENTER/MEDIAN/LINE
- PROPOSED MAINLANES
- PROPOSED FRONTAGE ROAD
- PROPOSED RAMP
- PROPOSED CROSS STREET
- PROPOSED TURNAROUND
- PROPOSED CURB
- PROPOSED SHARED USE PATH
- PROPOSED DRIVEWAY
- PROPOSED BRIDGE
- PROPOSED GUARDRAIL
- PROPOSED PRECAST MEDIAN
- PROPOSED RETAINING WALL
- PROPOSED ENVIRONMENTAL ENVIRONMENTAL
- PROPOSED DRAINAGE REMOVAL
- PROPOSED CITY/COUNTY LIMITS
- PANEL 10
- EXISTING DIRECTION OF TRAVEL
- PROPOSED DIRECTION OF TRAVEL
- CITY LIMIT
- SIGNALIZED INTERSECTION
- GRASS AND PAVED
- CREEKS AND TRIBUTARIES
- LAKE
- WETLAND
- 100-YR FLOOD PLAIN
- PROPOSED TEMPORARY EASEMENT
- PROPOSED DRAINAGE EASEMENT
- PROPOSED EASEMENT USAGE
- PROPOSED EASEMENT USAGE

US 380 PRINCETON
PRELIMINARY DESIGN SCHEMATIC

DISTRICT: DALLAS
DATE: AUGUST 2022

ROLL 1 OF 6

END CSJ 0135-04-036
BEGIN CSJ 0135-18-002
END CSJ 0135-18-002
BEGIN CSJ 0135-04-036
END PROJECT
BEGIN PROJECT
BEGIN CSJ 0135-04-056
END CSJ 0135-04-056

LOCATION MAP (NTS)

AECOM
AECOM TEXAS, INC.
TBPE FIRM F-3580
8000 NORTH STAHLMAN
SUITE 100
KANSAS CITY, MO 64158
PH: 816.238.4000
FAX: 816.238.4020

PRELIMINARY
SUBJECT TO CHANGE

- NUMBER OF TRAVEL LANES BASED ON COLLIN COUNTY THOROUGHFARE PLAN OF AUGUST 25, 2020.
- DESIGN SPEED BASED ON THE CITY OF PRINCETON THOROUGHFARE PLAN OF JUNE 2016.
- DEPARTS FROM SECTION ORIGINAL.

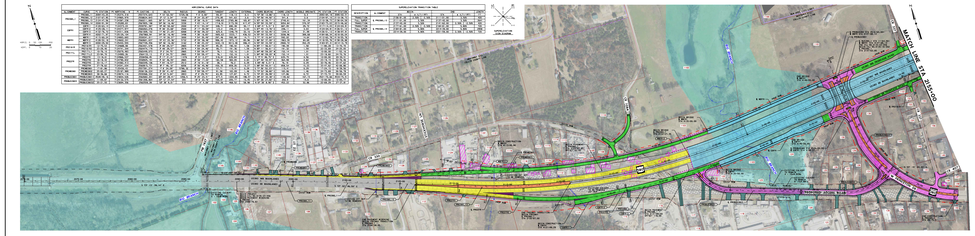

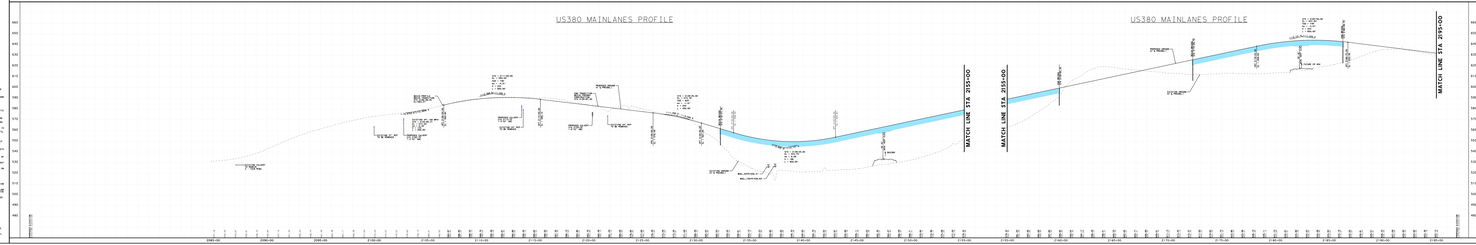
























