Texas Department of Transportation

DALLAS DISTRICT
DESIGN SCHEMATIC
MOHAMED BUR, P.E., DISTRICT ENGINEER

DENTON COUNTY
SL 288

PROJECT LIMIT: FROM I.H. 35W
TO I.H. 35
CONTROL: 2250-02-013
2250-02-014

FUNCTIONAL CLASS: URBAN ARTERIAL

DESIGN SPEED: 45 mph FRONTAGE ROADS
30 mph CROSS STREETS

PROJECT LENGTH = 47,520 FT = 9.0 MILES

END PROJECT
CSJ: 2250-02-013

END STA. 2250+00.00 =
BEGIN STA. 2250-02-013 =
STA. 247+52.00

LOCATION MAP

BEGIN PROJECT
CSJ: 2250-02-014

MAY 2020
SCALE: 1"=100' H, 1"= 10' V
ROLL 1 OF 15

APPROVED SCHEMATIC NOT FOR CONSTRUCTION
DESIGN ENGINEER OF RECORD
TEXAS REGISTERED ENGINEER

DATE: MAY 2020

THOMAS COCHILL P.E. NO. 87665

© 2020 by Texas Department of Transportation all rights reserved.



LEGEND:

- FRONTAGE ROADS
- CROSS STREETS
- BRIDGE
- SIDEWALK
- DRIVEWAY
- PROPOSED ROADWAY BY ADJACENT PROJECT
- EXISTING ROADWAY
- FLOOD PLAINS
- CONTROL OF ACCESS
- EXISTING ROW
- PROPOSED ROW ACQUIRED BY ADJACENT PROJECT
- PROPOSED ROW
- DRAINAGE EASEMENT
- CITY OF DENTON
- (XXXXX) PARCEL NUMBER
- EXISTING LINES
  - EXISTING ELECTRIC LINE
  - EXISTING GAS LINE
  - EXISTING GAS LINE
  - EXISTING STORM SEWER LINE
  - EXISTING STORM SEWER LINE
  - EXISTING TELEPHONE LINE
  - EXISTING WATER LINE
  - FUTURE RAMP CONNECTION

TRAFFIC DIAGRAM
N.T.S.

LEGEND:

- 2-WAY TRAFFIC FLOW
- 1-WAY TRAFFIC FLOW
- 2-WAY TRAFFIC FLOW
- 1-WAY TRAFFIC FLOW
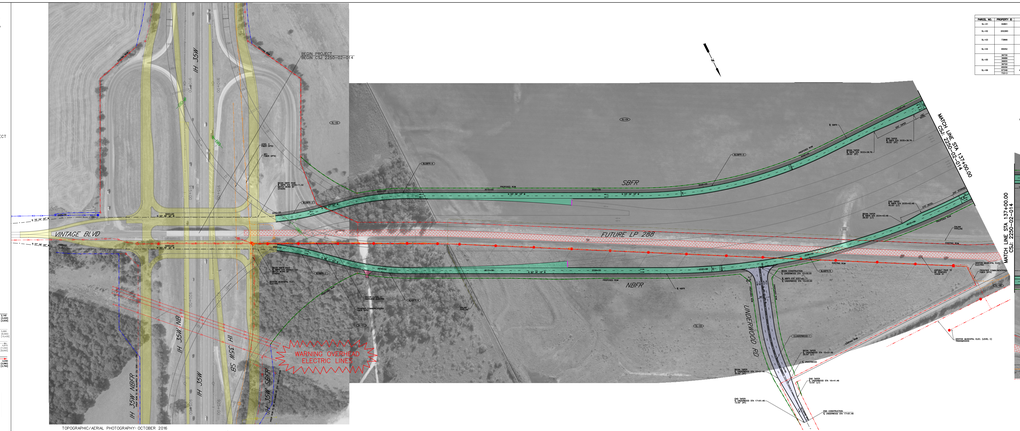

TOPOGRAPHIC/AERIAL PHOTOGRAPHY: OCTOBER 2016

PARCEL NO.	PROPERTY ID	OWNERS NAME	PROPERTY ADDRESS	TOTAL ACREAGE	ACREAGE	CODE
15-01	28851	SOUTHWEST DENTON LLC	2400 BLK FM 2499 DENTON, TEXAS	20.16 TRACT	0.18	80-LANDMARK
15-02	28850	JOHNSON RANCHES LP	1700 BLK JOHN PAINE RD DENTON, TEXAS	1.00 TRACT	1.00	80-LANDMARK
15-03	73888	VISTRIA GP LP	2000 BLK JOHN PAINE RD DENTON, TEXAS	20.16 DENS PARK TRACTS	15.00	80-CITYOWN
15-04	73889	VISTRIA GP LP	2000 BLK JOHN PAINE RD DENTON, TEXAS	20 TRACT	17.00	80-CITYOWN
15-05	69855	CITY OF DENTON	2000 BLK JOHN PAINE RD DENTON, TEXAS	0.00 TRACT	0.00	80-CITYOWN
15-06	69855	CITY OF DENTON	2000 BLK JOHN PAINE RD DENTON, TEXAS	0.00 TRACT	0.00	80-CITYOWN
15-173	69855	CITY OF DENTON

Texas Department of Transportation

DALLAS DISTRICT
DESIGN SCHEMATIC
MOHAMED BUR, P.E., DISTRICT ENGINEER

DENTON COUNTY
SL 288

PROJECT LIMIT: FROM I.H. 35W
TO I.H. 35
CONTROL: 2250-02-013
2250-02-014

FUNCTIONAL CLASS: URBAN ARTERIAL

DESIGN SPEED: 45 mph FRONTAGE ROADS
30 mph CROSS STREETS

PROJECT LENGTH = 47,520 FT = 9.0 MILES

MAY 2020
SCALE: 1"=100' H, 1"= 10' V
ROLL 2 OF 15

APPROVED SCHEMATIC NOT FOR CONSTRUCTION
DESIGNED IN ENGLISH
DATE: MAY 2020
THOMAS COCHILL
P.E. NO. 87865

© 2020 by Texas Department of Transportation all rights reserved.

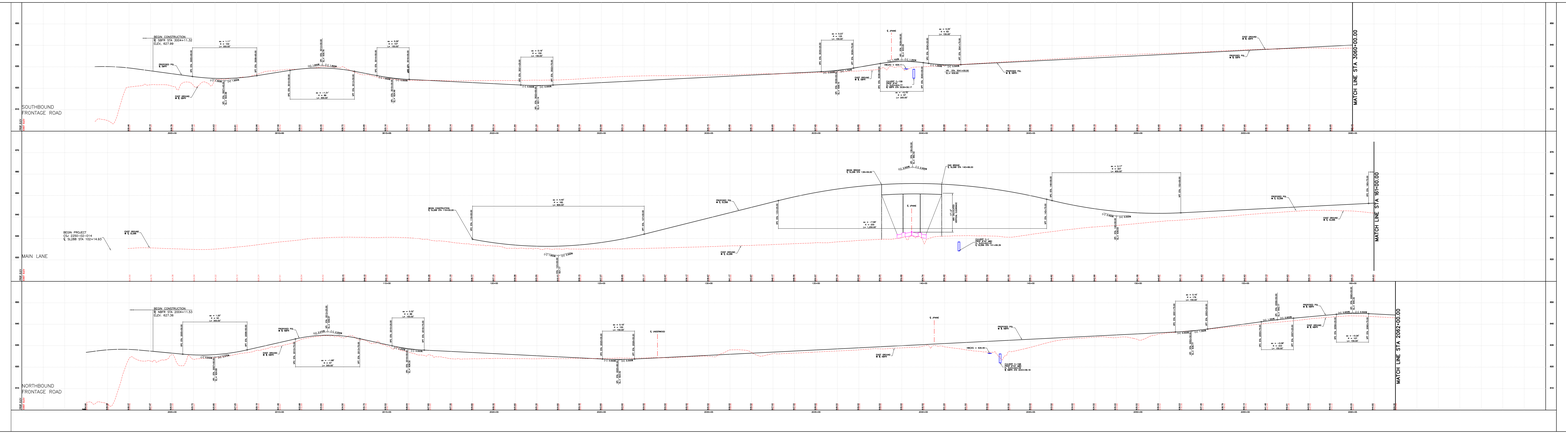

Texas Department of Transportation

DALLAS DISTRICT
DESIGN SCHEMATIC
MOHAMED BUR, P.E., DISTRICT ENGINEER

DENTON COUNTY
SL 288

PROJECT LIMIT: FROM I.H. 35W
TO I.H. 35
CONTROL: 2250-02-013
2250-02-014

FUNCTIONAL CLASS: URBAN ARTERIAL

DESIGN SPEED: 45 mph FRONTAGE ROADS
30 mph CROSS STREETS

PROJECT LENGTH = 47,520 FT = 9.0 MILES

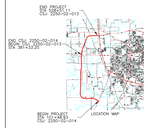

MAY 2020
SCALE: 1"=100' H, 1"= 10' V
ROLL 2 OF 15

APPROVED SCHEMATIC NOT FOR CONSTRUCTION
DESIGNED IN ENGLISH
DATE: MAY 2020
THOMAS COCHILL
P.E. NO. 87865

© 2020 by Texas Department of Transportation all rights reserved.

Texas Department of Transportation

DALLAS DISTRICT
DESIGN SCHEMATIC
MOHAMED BUR, P.E., DISTRICT ENGINEER

DENTON COUNTY
SL 288

PROJECT LIMIT: FROM I.H. 35W
TO I.H. 35
CONTROL: 2250-02-013
2250-02-014

FUNCTIONAL CLASS: URBAN ARTERIAL

DESIGN SPEED: 45 mph FRONTAGE ROADS
30 mph CROSS STREETS

PROJECT LENGTH = 47,520 FT = 9.0 MILES

END PROJECT
CSJ: 2250-02-013

STA: 347+33.00

BEGIN PROJECT
CSJ: 2250-02-014

LOCATION MAP

MAY 2020
SCALE: 1"=100' H, 1"= 10' V
ROLL 3 OF 15

APPROVED SCHEMATIC NOT FOR CONSTRUCTION

DATE: MAY 2020

THOMAS COCHILL P.E. NO. 87665

© 2020 by Texas Department of Transportation all rights reserved.

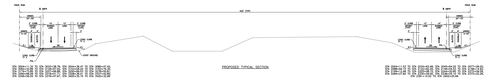



LEGEND:

- FRONTAGE ROADS
- CROSS STREETS
- BRIDGE
- SIDEWALK
- DRIVEWAY
- PROPOSED ROADWAY BY ADJACENT PROJECT
- FUTURE ROADWAY
- FLOOD PLAINS
- CONTROL OF ACCESS
- EXISTING ROW
- PROPOSED ROW ACQUIRED BY ADJACENT PROJECT
- PROPOSED ROW
- DRAINAGE EASEMENT
- CITY OF DENTON
- CURVE NUMBER
- LINE NUMBER
- EXISTING ELECTRIC LINE
- EXISTING GAS LINE
- EXISTING SANITARY SEWER LINE
- EXISTING STORM SEWER LINE
- EXISTING TELEPHONE LINE
- EXISTING WATER LINE
- FUTURE RAMP CONNECTION

TRAFFIC DIAGRAM
N.T.S.

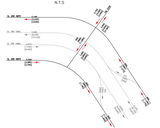
SL 288 NBFR
SL 288 SBFR
FU 0449
FU 0449
FU 0449

Texas Department of Transportation

DALLAS DISTRICT
DESIGN SCHEMATIC
MOHAMED BUR, P.E., DISTRICT ENGINEER

DENTON COUNTY
SL 288

PROJECT LIMIT: FROM I.H. 35W
TO I.H. 35
CONTROL: 2250-02-013
2250-02-014

FUNCTIONAL CLASS: URBAN ARTERIAL

DESIGN SPEED: 45 mph FRONTAGE ROADS
30 mph CROSS STREETS

PROJECT LENGTH = 47,520 FT = 9.0 MILES

MAY 2020
SCALE: 1"=100' H, 1"= 10' V
ROLL 4 OF 15

APPROVED SCHEMATIC NOT FOR CONSTRUCTION
DESIGNED IN ENGLISH UNITS
DO NOT SCALE THIS DRAWING

CPY&T

DATE: MAY 2020
THOMAS COCHILL P.E. NO. 87665

© 2020 by Texas Department of Transportation all rights reserved.

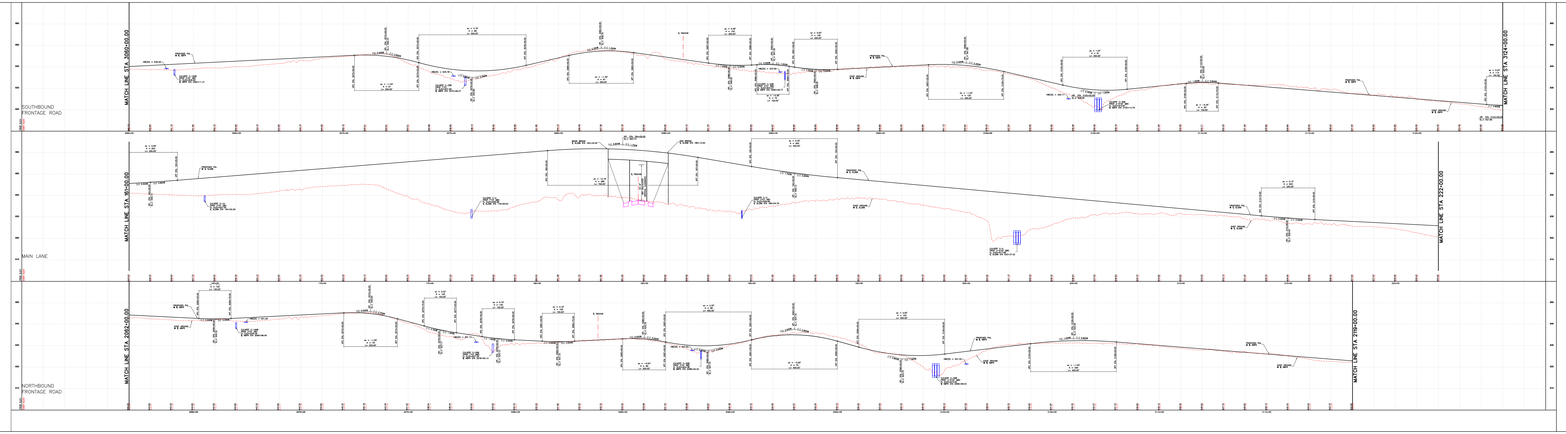
SOUTHBOUND FRONTAGE ROAD
MAIN LANE
NORTHBOUND FRONTAGE ROAD

Texas Department of Transportation

DALLAS DISTRICT
DESIGN SCHEMATIC
MOHAMED BUR, P.E., DISTRICT ENGINEER

DENTON COUNTY
SL 288

PROJECT LIMIT: FROM I.H. 35W
TO I.H. 35
CONTROL: 2250-02-013
2250-02-014

FUNCTIONAL CLASS: URBAN ARTERIAL

DESIGN SPEED: 45 mph FRONTAGE ROADS
30 mph CROSS STREETS

PROJECT LENGTH = 47,520 FT = 9.0 MILES

END PROJECT
CSJ: 2250-02-013

END CTRL: 2250-02-013,014
STA: 2422+00.00
STA: 2473+20.00

LOCATION MAP

BEGIN PROJECT
CSJ: 2250-02-013
CSJ: 2250-02-014

MAY 2020
SCALE: 1"=100' H, 1"= 10' V
ROLL 5 OF 15

APPROVED SCHEMATIC NOT FOR CONSTRUCTION

DATE: MAY 2020

THOMAS COCHILL — P.E. NO. 87865

© 2020 by Texas Department of Transportation all rights reserved.

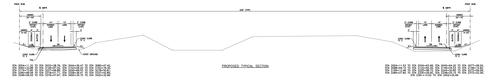

GENERAL NOTES:

1. CURVE DATA(S) ARE ON THE ROADWAY CENTERLINE AND ARE IN DEGREES-MINUTES-SECONDS UNLESS OTHERWISE NOTED.
2. ALL DIMENSIONS ARE HORIZONTAL UNLESS OTHERWISE NOTED.
3. ALL CURVES TO BE FORMED BY CONCENTRIC ARCS UNLESS OTHERWISE NOTED.
4. ALL CONCRETE CURB AND GUTTER TO BE CONSTRUCTED WITH TRAPEZOIDAL CONTROL JOINTS.
5. ALL CONCRETE PAVEMENT TO BE CONSTRUCTED WITH TRANSVERSE JOINTS.
6. ALL CONCRETE PAVEMENT TO BE CONSTRUCTED WITH DOWELED TRANSVERSE CONTRACTION JOINTS.
7. ALL CONCRETE PAVEMENT TO BE CONSTRUCTED WITH TRANSVERSE CONTRACTION JOINTS IN CONTROL DESIGNED PROFILES.
8. PAVEMENT CONTROLS ARE PROVIDED ONLY ON THE CONTROL DESIGNATED CURVED PAVEMENT.
LEGEND:

- FRONTAGE ROADS
- CROSS STREETS
- BRIDGE
- SIDEWALK
- DRIVEWAY
- PROPOSED ROADWAY BY ADJACENT PROJECT
- CURB TO BE REMOVED
- FLOOD PLAINS
- CONTROL OF ACCESS
- EXISTING ROW
- PROPOSED ROW ACQUIRED BY ADJACENT PROJECT
- PROPOSED ROW
- DRAINAGE EASEMENT
- CITY OF DENTON
- XXXXXX CURVE NUMBER
- XX.XX DELTA
- EXISTING ELECTRIC LINE
- EXISTING GAS LINE
- EXISTING GAS LINE
- EXISTING STORM SEWER LINE
- EXISTING STORM SEWER LINE
- EXISTING TELEPHONE LINE
- EXISTING WATER LINE
- FUTURE RAMP CONNECTION

TRAFFIC DIAGRAM
N.T.S.

PROP. SBR
PROP. NBR
PROP. SBR
PROP. NBR
PROP. SBR
PROP. NBR

Texas Department of Transportation

DALLAS DISTRICT
DESIGN SCHEMATIC
MOHAMED BUR, P.E., DISTRICT ENGINEER

DENTON COUNTY
SL 288

PROJECT LIMIT: FROM I.H. 35W
TO I.H. 35
CONTROL: 2250-02-013
2250-02-014

FUNCTIONAL CLASS: URBAN ARTERIAL

DESIGN SPEED: 45 mph FRONTAGE ROADS
30 mph CROSS STREETS

PROJECT LENGTH = 47,520 FT = 9.0 MILES

MAY 2020
SCALE: 1"=100' H, 1"= 10' V
ROLL 6 OF 15

APPROVED SCHEMATIC NOT FOR CONSTRUCTION
DIRECTOR OF TRAFFIC OPERATIONS
DIRECTOR OF TRANSPORTATION PLANNING

DATE: MAY 2020
THOMAS COCHILL P.E. NO. 87665

CPY&T

© 2020 by Texas Department of Transportation all rights reserved.

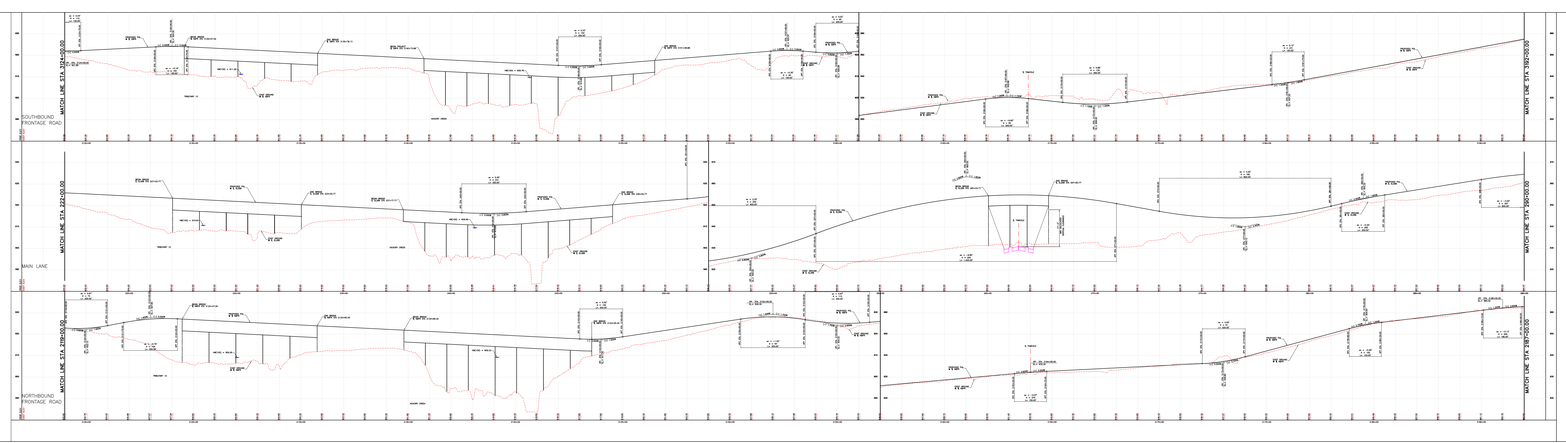
SOUTHBOUND FRONTAGE ROAD
MAIN LANE
NORTHBOUND FRONTAGE ROAD
