



© 2003 BY TEXAS DEPARTMENT OF TRANSPORTATION;
(512) 416-2055. ALL RIGHTS RESERVED



NOT A BIDDING DOCUMENT

JAMSHID JAHANGIRI P.E.
56390
TEXAS REGISTRATION NUMBER
02-04-2003
DATE

REVISION



REVISION		DESCRIPTION	APPROVAL DATE
NO	DATE		

LEGEND

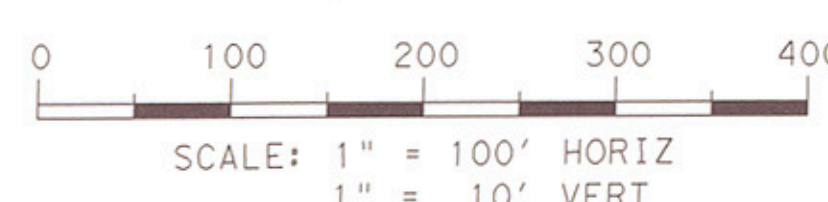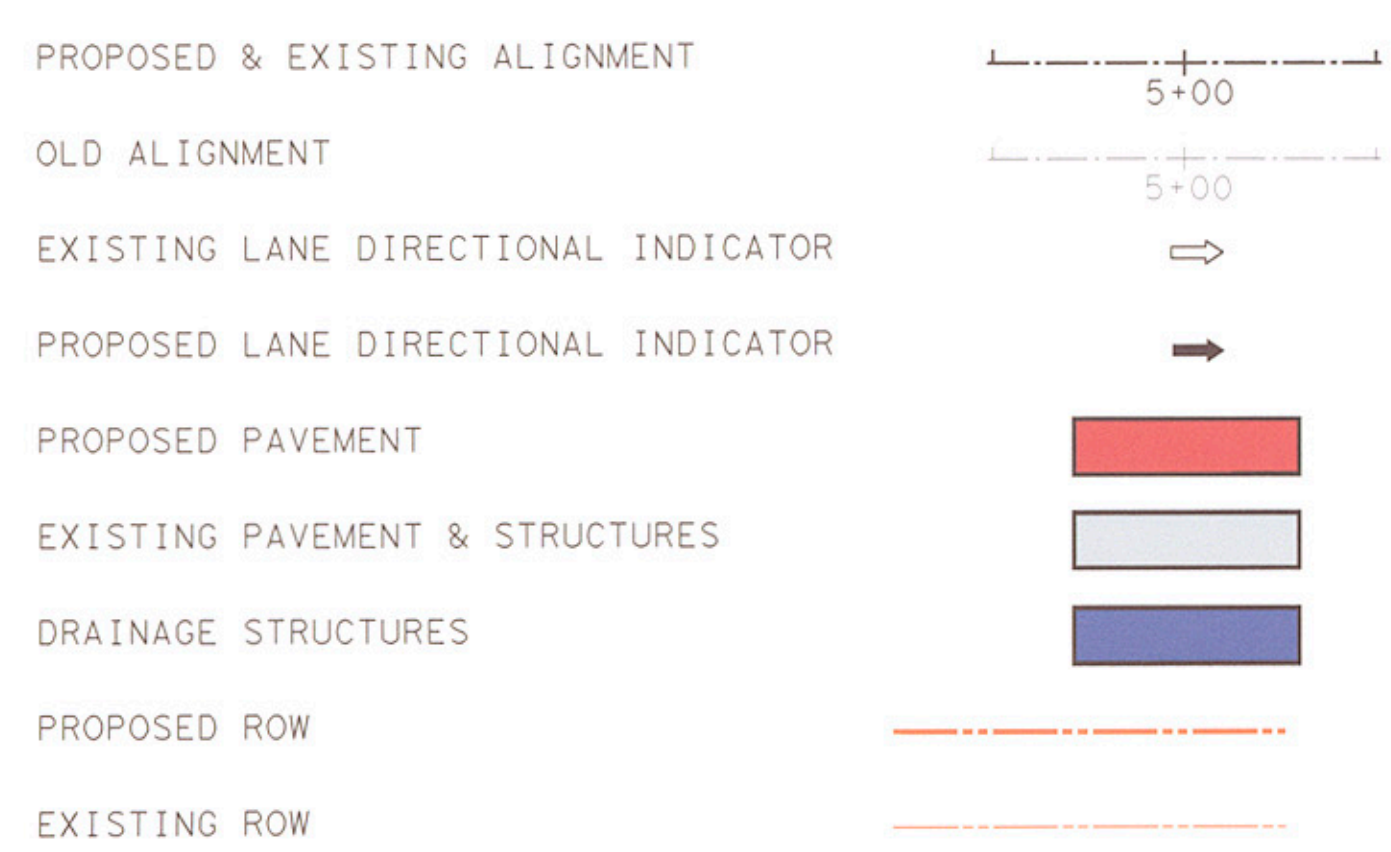


FM 982

DESCRIPTION		STATION	BEARING	NORTHING	EASTING	DEGREE	RADIUS	LENGTH	TANGENT	DELTA
	POT	0+00.00								
CURVE 1-1	PC	19+00.40								
	P1	19+93.49	S 1° 09' 12.52" W	7,117,048.5610	2,581,115.8760			1,900.40		
	PT	20+86.52								
CURVE 1-2	PC	24+10.88								
	P1	25+29.43	S 4° 52' 33.14" W	7,115,148.5505	2,581,077.6199	2° 00' 00.00"	2,864.79'	186.12'	93.09'	3° 43' 20.62" RT
	PT	26+47.84		7,115,055.4767	2,581,075.7459					
CURVE 1-3	PC	24+10.88								
	P1	25+29.43	S 0° 08' 12.45" W	7,114,639.5290	2,581,040.2630	2° 00' 00.00"	2,864.79'	236.95'	118.54'	4° 44' 20.69" LT
	PT	26+47.84		7,114,402.8690	2,581,029.9040					
CURVE 1-4	POT	42+61.70								
	PC	53+64.11	S 0° 18' 11.90" W	7,112,789.0110	2,581,026.0510			1,702.42		
	P1	59+14.18		7,111,086.6186	2,581,017.0390	5° 59' 58.41"	955.00'	1,480.92'	936.00'	88° 50' 55.19" LT
CURVE 1-5	PC	77+99.56								
	P1	87+14.60	S 88° 32' 43.29" E	7,110,150.8318	2,581,012.0841	5° 59' 58.41"	955.00'	1,491.10'	946.03'	89° 27' 33.80" RT
	PT	92+90.66		7,109,147.9444	2,583,232.8330					
CURVE 1-6	PC	95+64.13								
	P1	97+95.43	S 0° 54' 50.51" W	7,108,874.5139	2,583,228.4706	5° 59' 58.41"	955.00'	453.87'	231.30'	27° 13' 47.93" LT
	PT	100+15.00		7,108,455.9083	2,583,227.3224					
CURVE 1-7	PC	103+93.11								
	P1	106+72.28	S 26° 18' 57.42" E	7,108,099.6723	2,583,493.6170	5° 00' 00.00"	1,145.92'	547.69'	279.18'	27° 23' 03.62" RT
	PT	109+40.79		7,107,849.4273	2,583,617.3825					
CURVE 1-8	PC	137+30.00								
	P1	138+53.32	S 1° 04' 06.20" W	7,104,781.5758	2,583,560.1699	0° 59' 59.87"	5,729.79'	246.61'	123.32'	2° 27' 57.65" RT
	PT	139+76.61		7,104,658.2730	2,583,557.8704					
CURVE 1-9	PC	141+80.38								
	P1	143+03.70	S 3° 32' 03.86" W	7,104,535.1833	2,583,550.2677	0° 59' 59.87"	5,729.79'	246.61'	123.32'	2° 27' 57.65" LT
	PT	144+26.99		7,104,331.8024	2,583,537.7058					
CURVE 1-10	PC	147+42.99								
	P1	148+66.31	S 1° 04' 06.20" W	7,103,769.4648	2,583,519.6121	0° 59' 59.87"	5,729.79'	246.61'	123.32'	2° 27' 57.65" LT
	PT	149+89.60		7,103,646.1619	2,583,519.6121					
CURVE 1-11	PC	151+93.37								
	P1	153+16.69	S 1° 23' 51.45" E	7,103,522.8743	2,583,527.9901	0° 59' 59.87"	5,729.79'	246.61'	123.32'	2° 27' 57.65" RT
	PT	154+39.98		7,103,195.8790	2,583,530.5981					
CURVE 1-12	PC	209+99.75								
	P1	213+07.24	S 1° 04' 06.20" W	7,097,513.7721	2,583,424.6320	5° 00' 00.00"	1,145.92'	600.82'	307.49'	30° 02' 28.27" RT
	PT	216+00.57		7,097,206.3370	2,583,418.8986					
CURVE 1-13	PC	242+70.93								
	P1	244+96.73	S 31° 06' 34.47" W	7,096,943.0711	2,583,260.0265	4° 59' 59.93"	1,145.92'	445.89'	225.80'	22° 17' 40.67" RT
	PT	247+16.82		7,094,656.7626	2,581,880.3158					
CURVE 1-14	PC	253+53.36								
	P1	259+78.09	S 53° 24' 15.15" W	7,093,949.3371	2,581,071.3101	5° 15' 00.00"	1,091.35'	1,134.80'	624.73'	59° 34' 37.15" LT
	PT	264+88.16		7,093,576.8943	2,580,569.7386					
POT	284+98.91	S 6° 10' 22.01" E	7,092,955.7864	2,580,636.9140						
POT	290+11.74	S 5° 42' 01.48" E	7,090,956.6940	2,580,853.1240				512.83		
				7,090,446.3980	2,580,904.0620					

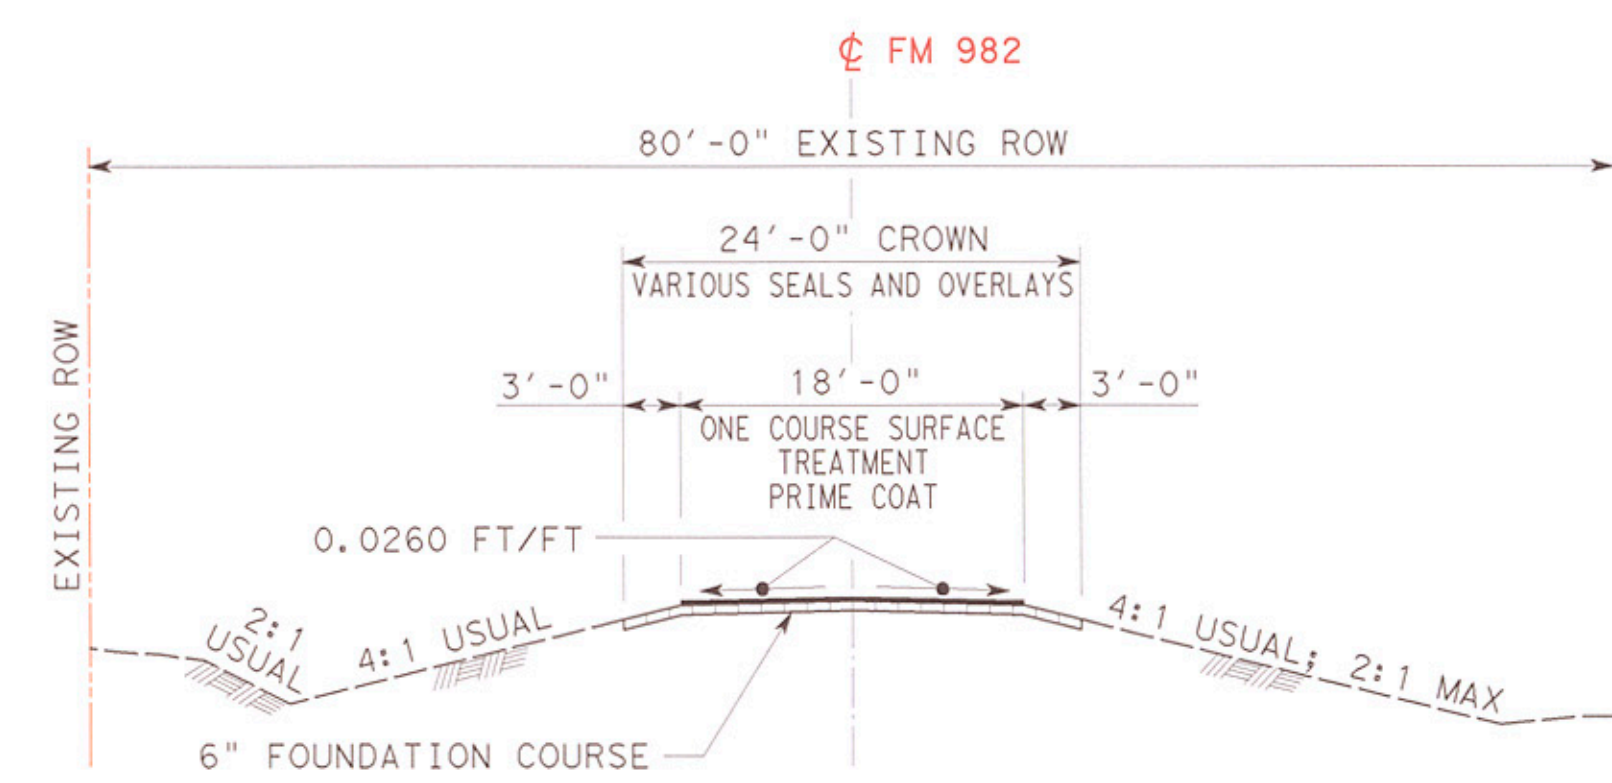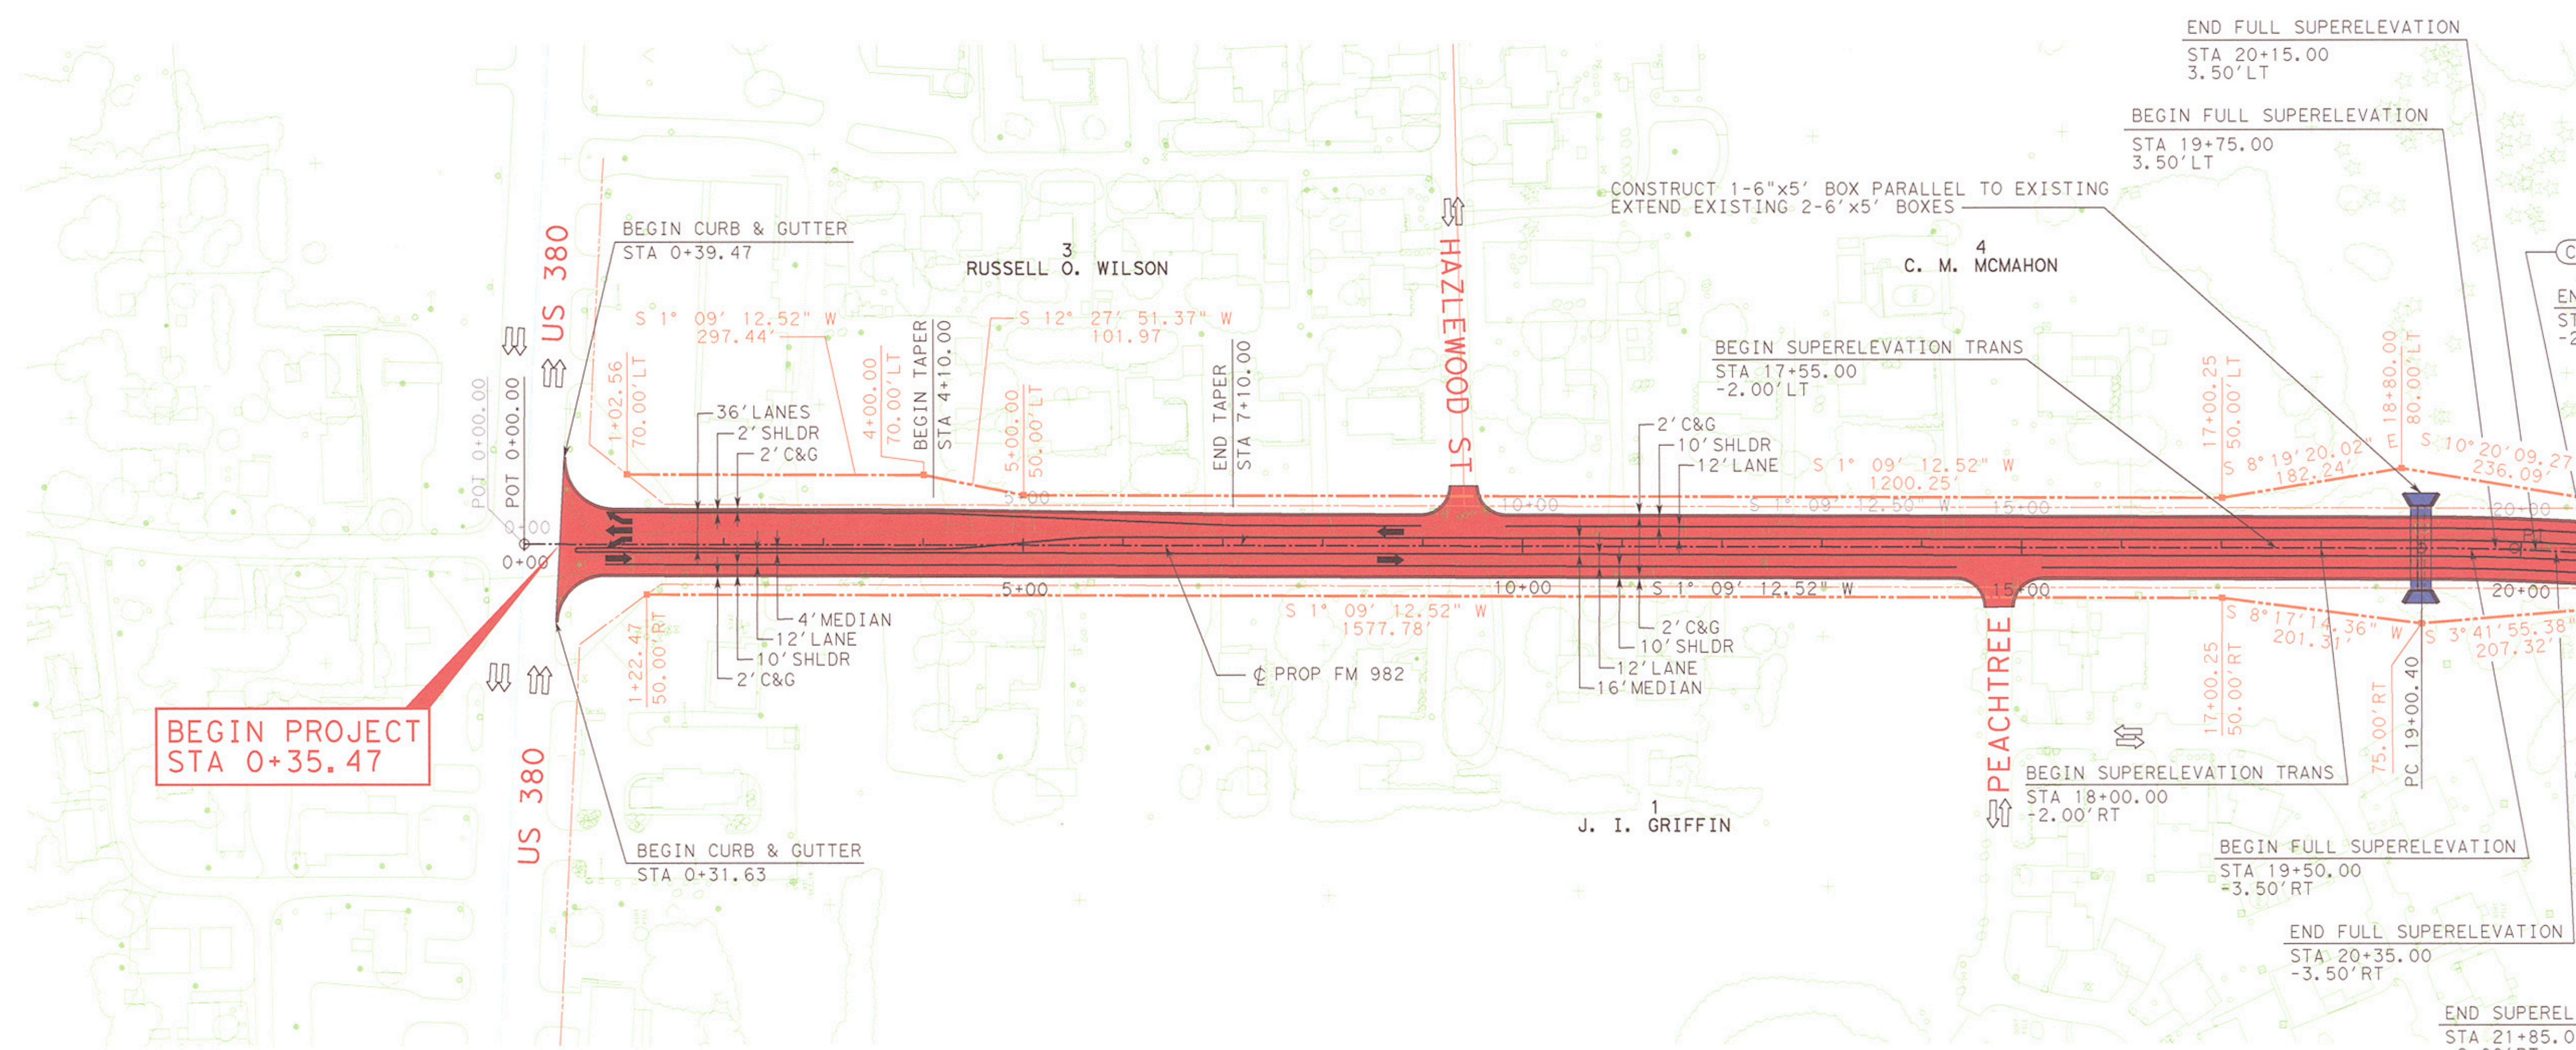


EXISTING TYPICAL SECTION

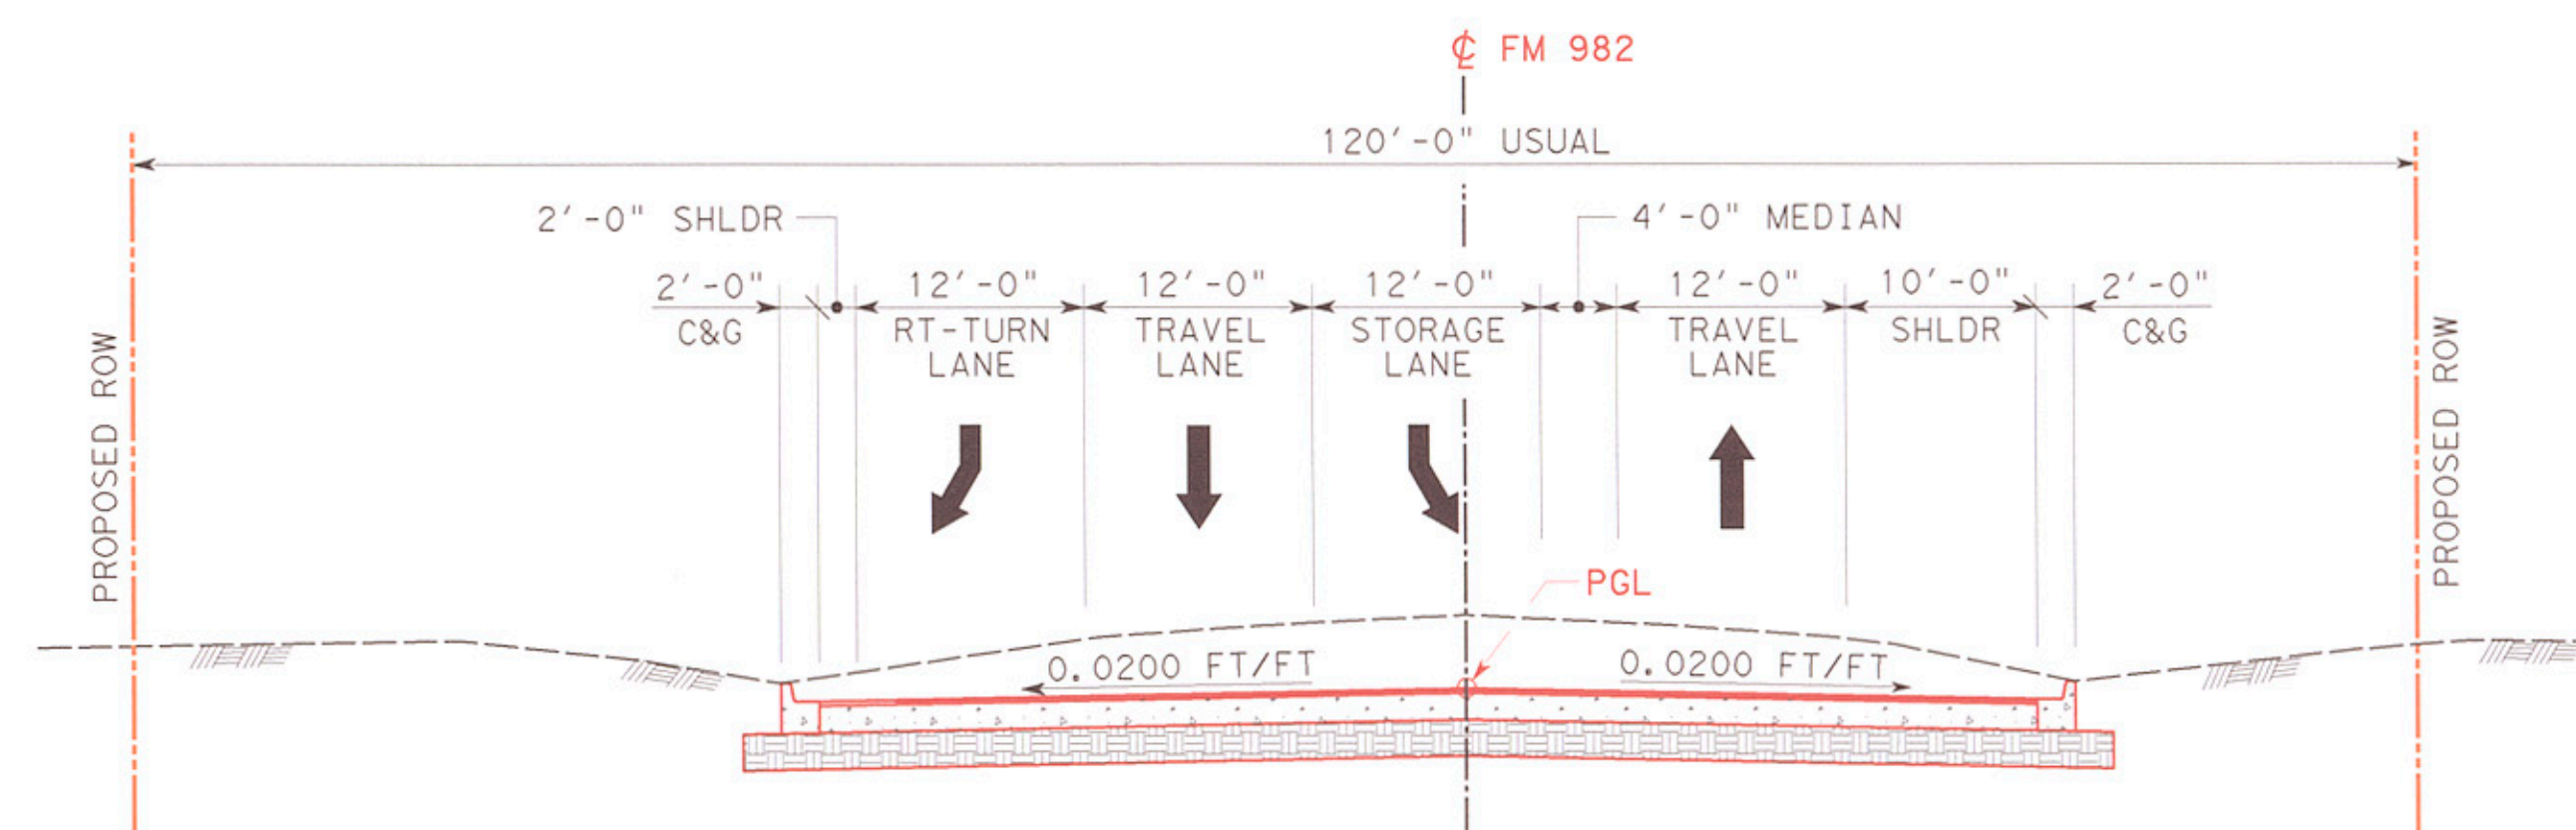

PROPOSED TYPICAL SECTION
CURB AND GUTTER
STORAGE LANE
RIGHT-TURN LANE

NTS
STA 0+39.47 TO STA 4+10.00

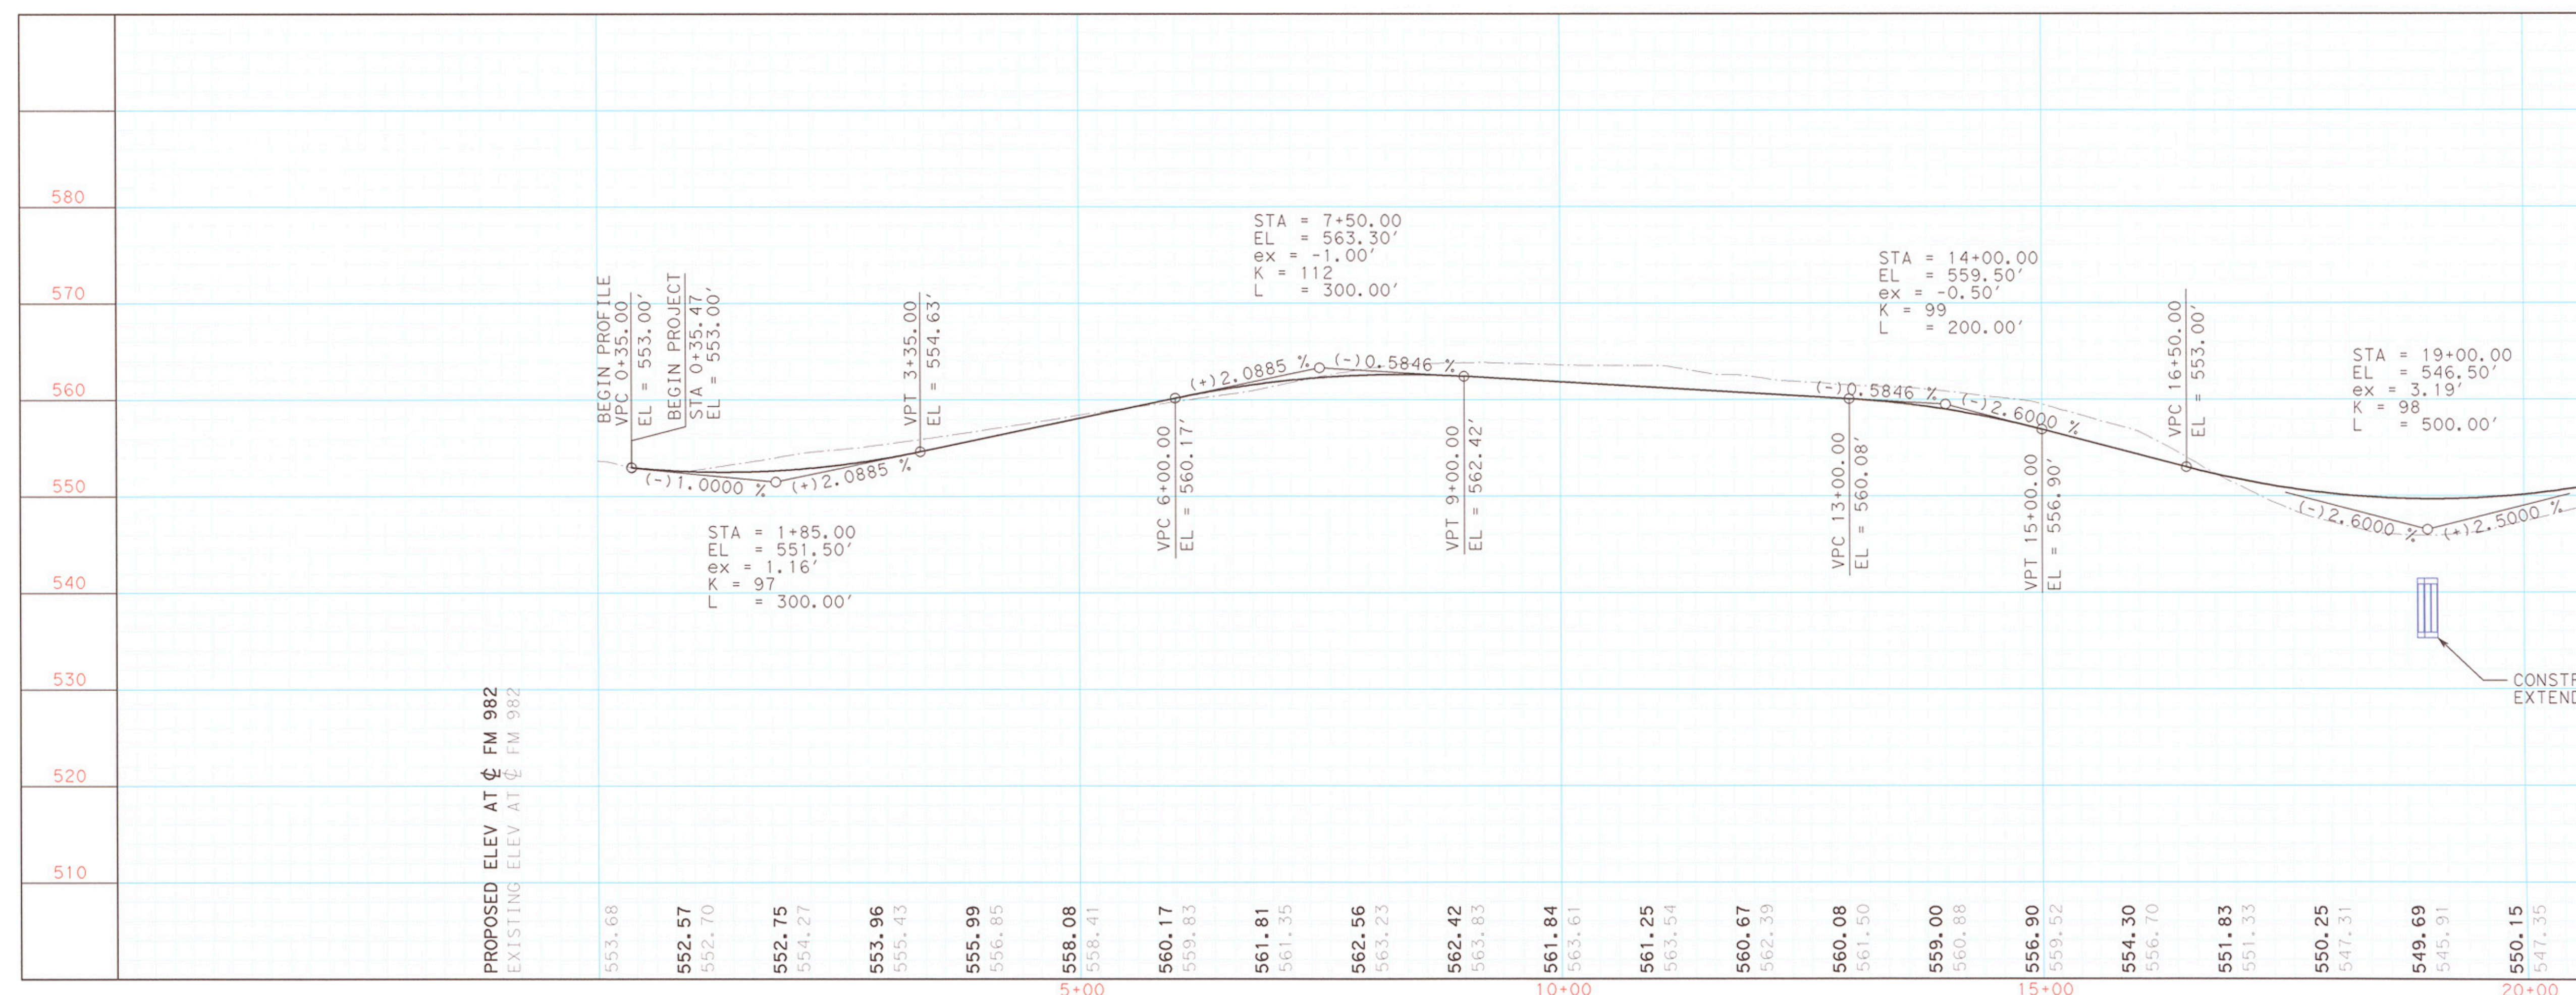

```
REF FILES:
043URBAN.DGN      *
JOOLOR01.DRW      *
JOOLOR01.FOW      *
JOOLOR01.COL      *
JOOLOR01.GRI      *
JOOLOR01.EOP      *
JOOLOR01.PRO
```