Texas Department of Transportation

William L. Hale, P.E.
District Engineer
Dallas District

Schematic Layout of Proposed Lake Ridge Parkway (September 2004)

CSJ: 0918-45-608
Tarrant County and Dallas County

Scale: Horizontal - 1" = 100'
Vertical - 1" = 10'

ROLL 3 OF 3

TABLE OF CONTENTS

ROLL 1 OF 3 - Plan/Profile from Beginning to Sta. 60+00.00
ROLL 2 OF 3 - Plan/Profile from Sta. 60+00.00 to End
ROLL 3 OF 3 - Plans/Profiles for Matthew Road, Bardin Road, and Great Southwest Parkway

- Limits - From: South of Great Southwest Parkway
  To: IH 20 South Frontage Road
  Design Speed: 45 mph
  Functional Classification: Urban Arterial
- Total Project Length: 1.98 Miles

Proposed Lake Ridge Parkway
PROJECTED TRAFFIC DATA
PROJECT ADT = 29,700 vpd (YEAR 2025)
ADT = Average Daily Traffic
vpd = Vehicles Per Day

TRAFFIC DATA BASED ON CONSULTANT REPORT "TRAFFIC DATA DEVELOPED BY TRAFFIC ASSESSMENT SECTION FOR CONSULTANT ROADWAY DESIGN", COMPLETED DECEMBER 2003, APPROVED BY TRANSPORTATION PLANNING AND PROGRAMMING DIVISION SEPTEMBER 4, 2003.

NOT A BIDDING DOCUMENT

Consultant Project Manager:
Kerry C. Miller, P.E.
Date:

Texas Department of Transportation
Dallas District Project Manager
Date:

This document is released for the purpose of interim review only, under the authority of:

Kerry Clay Miller, P.E.
Texas Registration Number 67832

It is not to be used for bidding, construction, or for permit purposes.

Schematic Prepared By:

PSC PARKHILL, SMITH & COOPER, INC.
840 NORTH ARCH TECH PARKWAY
ABILENE, TEXAS 79601-9663
(915) 673-2261 FAX (915) 675-7844

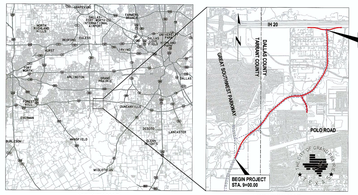

VICINITY MAP
NOT TO SCALE

LOCATION MAP
NOT TO SCALE

© 2004 BY TEXAS DEPARTMENT OF TRANSPORTATION
ALL RIGHTS RESERVED

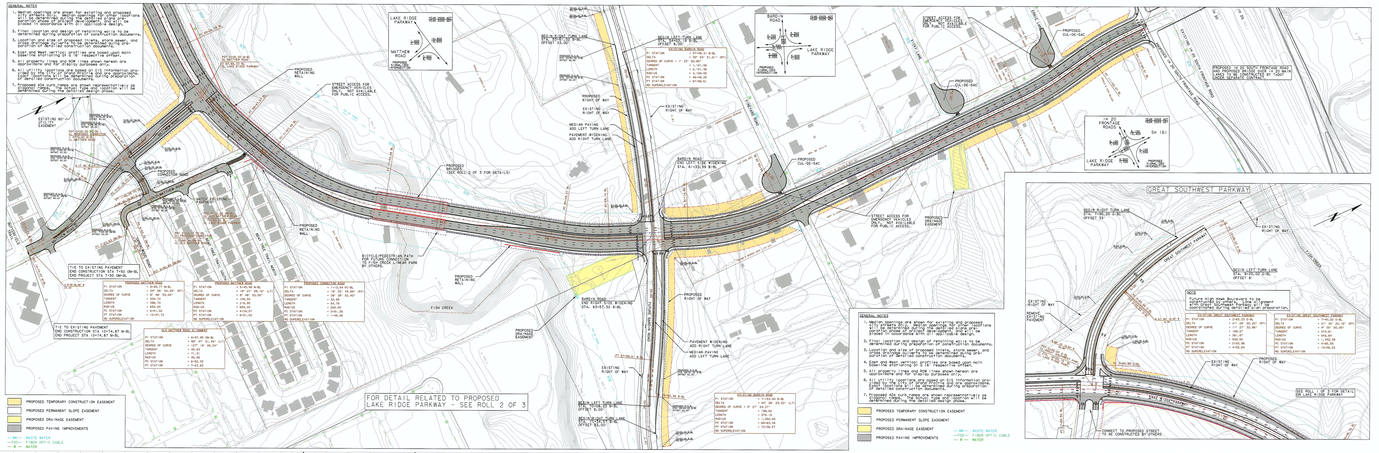

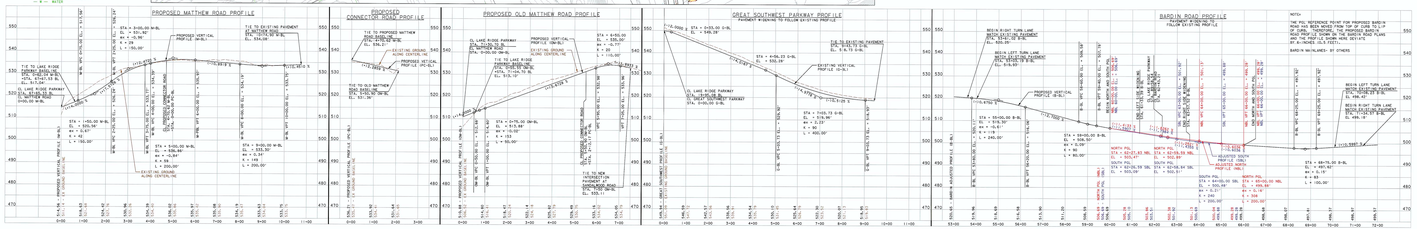

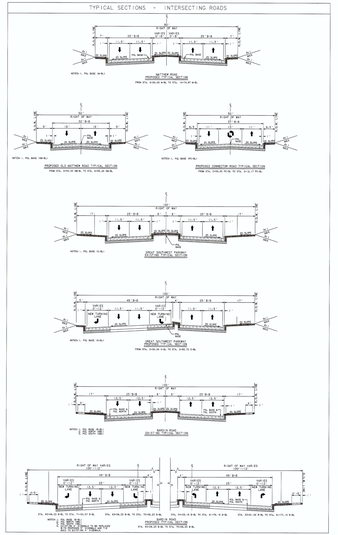



	DESIGN SPEED
ROADWAY	(DESIGN SPEED)
LAKE RIDGE PARKWAY	45 MPH
GREAT SOUTHWEST PARKWAY	45 MPH
BARDIN ROAD	45 MPH
OLD MATTHEW ROAD	35 MPH
POLO ROAD	35 MPH

Texas Department of Transportation

William L. Hale, P.E.
District Engineer
Dallas District

Schematic Layout of Proposed Lake Ridge Parkway (September 2004)

CSJ: 0918-45-608
Tarrant County and Dallas County

Scale: Horizontal - 1" = 100'
Vertical - 1" = 10'

ROLL 3 OF 3

TABLE OF CONTENTS

ROLL 1 OF 3 - Plan/Profile from Beginning to Sta. 60+00.00
ROLL 2 OF 3 - Plan/Profile from Sta. 60+00.00 to End
ROLL 3 OF 3 - Plans/Profiles for Matthew Road, Bardin Road, and Great Southwest Parkway

- Limits - From: South of Great Southwest Parkway
  To: IH 20 South Frontage Road
  Design Speed: 45 mph
  Functional Classification: Urban Arterial
- Total Project Length: 1.98 Miles

Proposed Lake Ridge Parkway
PROJECTED TRAFFIC DATA
PROJECT ADT = 29,700 vpd (YEAR 2025)
ADT = Average Daily Traffic
vpd = Vehicles Per Day

TRAFFIC DATA BASED ON CONSULTANT REPORT "TRAFFIC DATA DEVELOPED BY TRAFFIC ASSESSMENT SECTION FOR CONSULTANT ROADWAY DESIGN", COMPLETED DECEMBER 2003, APPROVED BY TRANSPORTATION PLANNING AND PROGRAMMING DIVISION SEPTEMBER 4, 2003.

This document is released for the purpose of interim review only, under the authority of:

Kerry Clay Miller, P.E.
Texas Registration Number 67832

It is not to be used for bidding, construction, or for permit purposes.

Schematic Prepared By:

PSC PARKHILL, SMITH & COOPER, INC.
840 NORTH ARCH TECH PARKWAY
ABILENE, TEXAS 79601-9663
(915) 673-2261 FAX (915) 675-7844

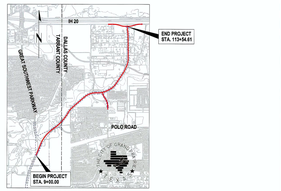

LOCATION MAP
NOT TO SCALE

© 2004 BY TEXAS DEPARTMENT OF TRANSPORTATION
ALL RIGHTS RESERVED